



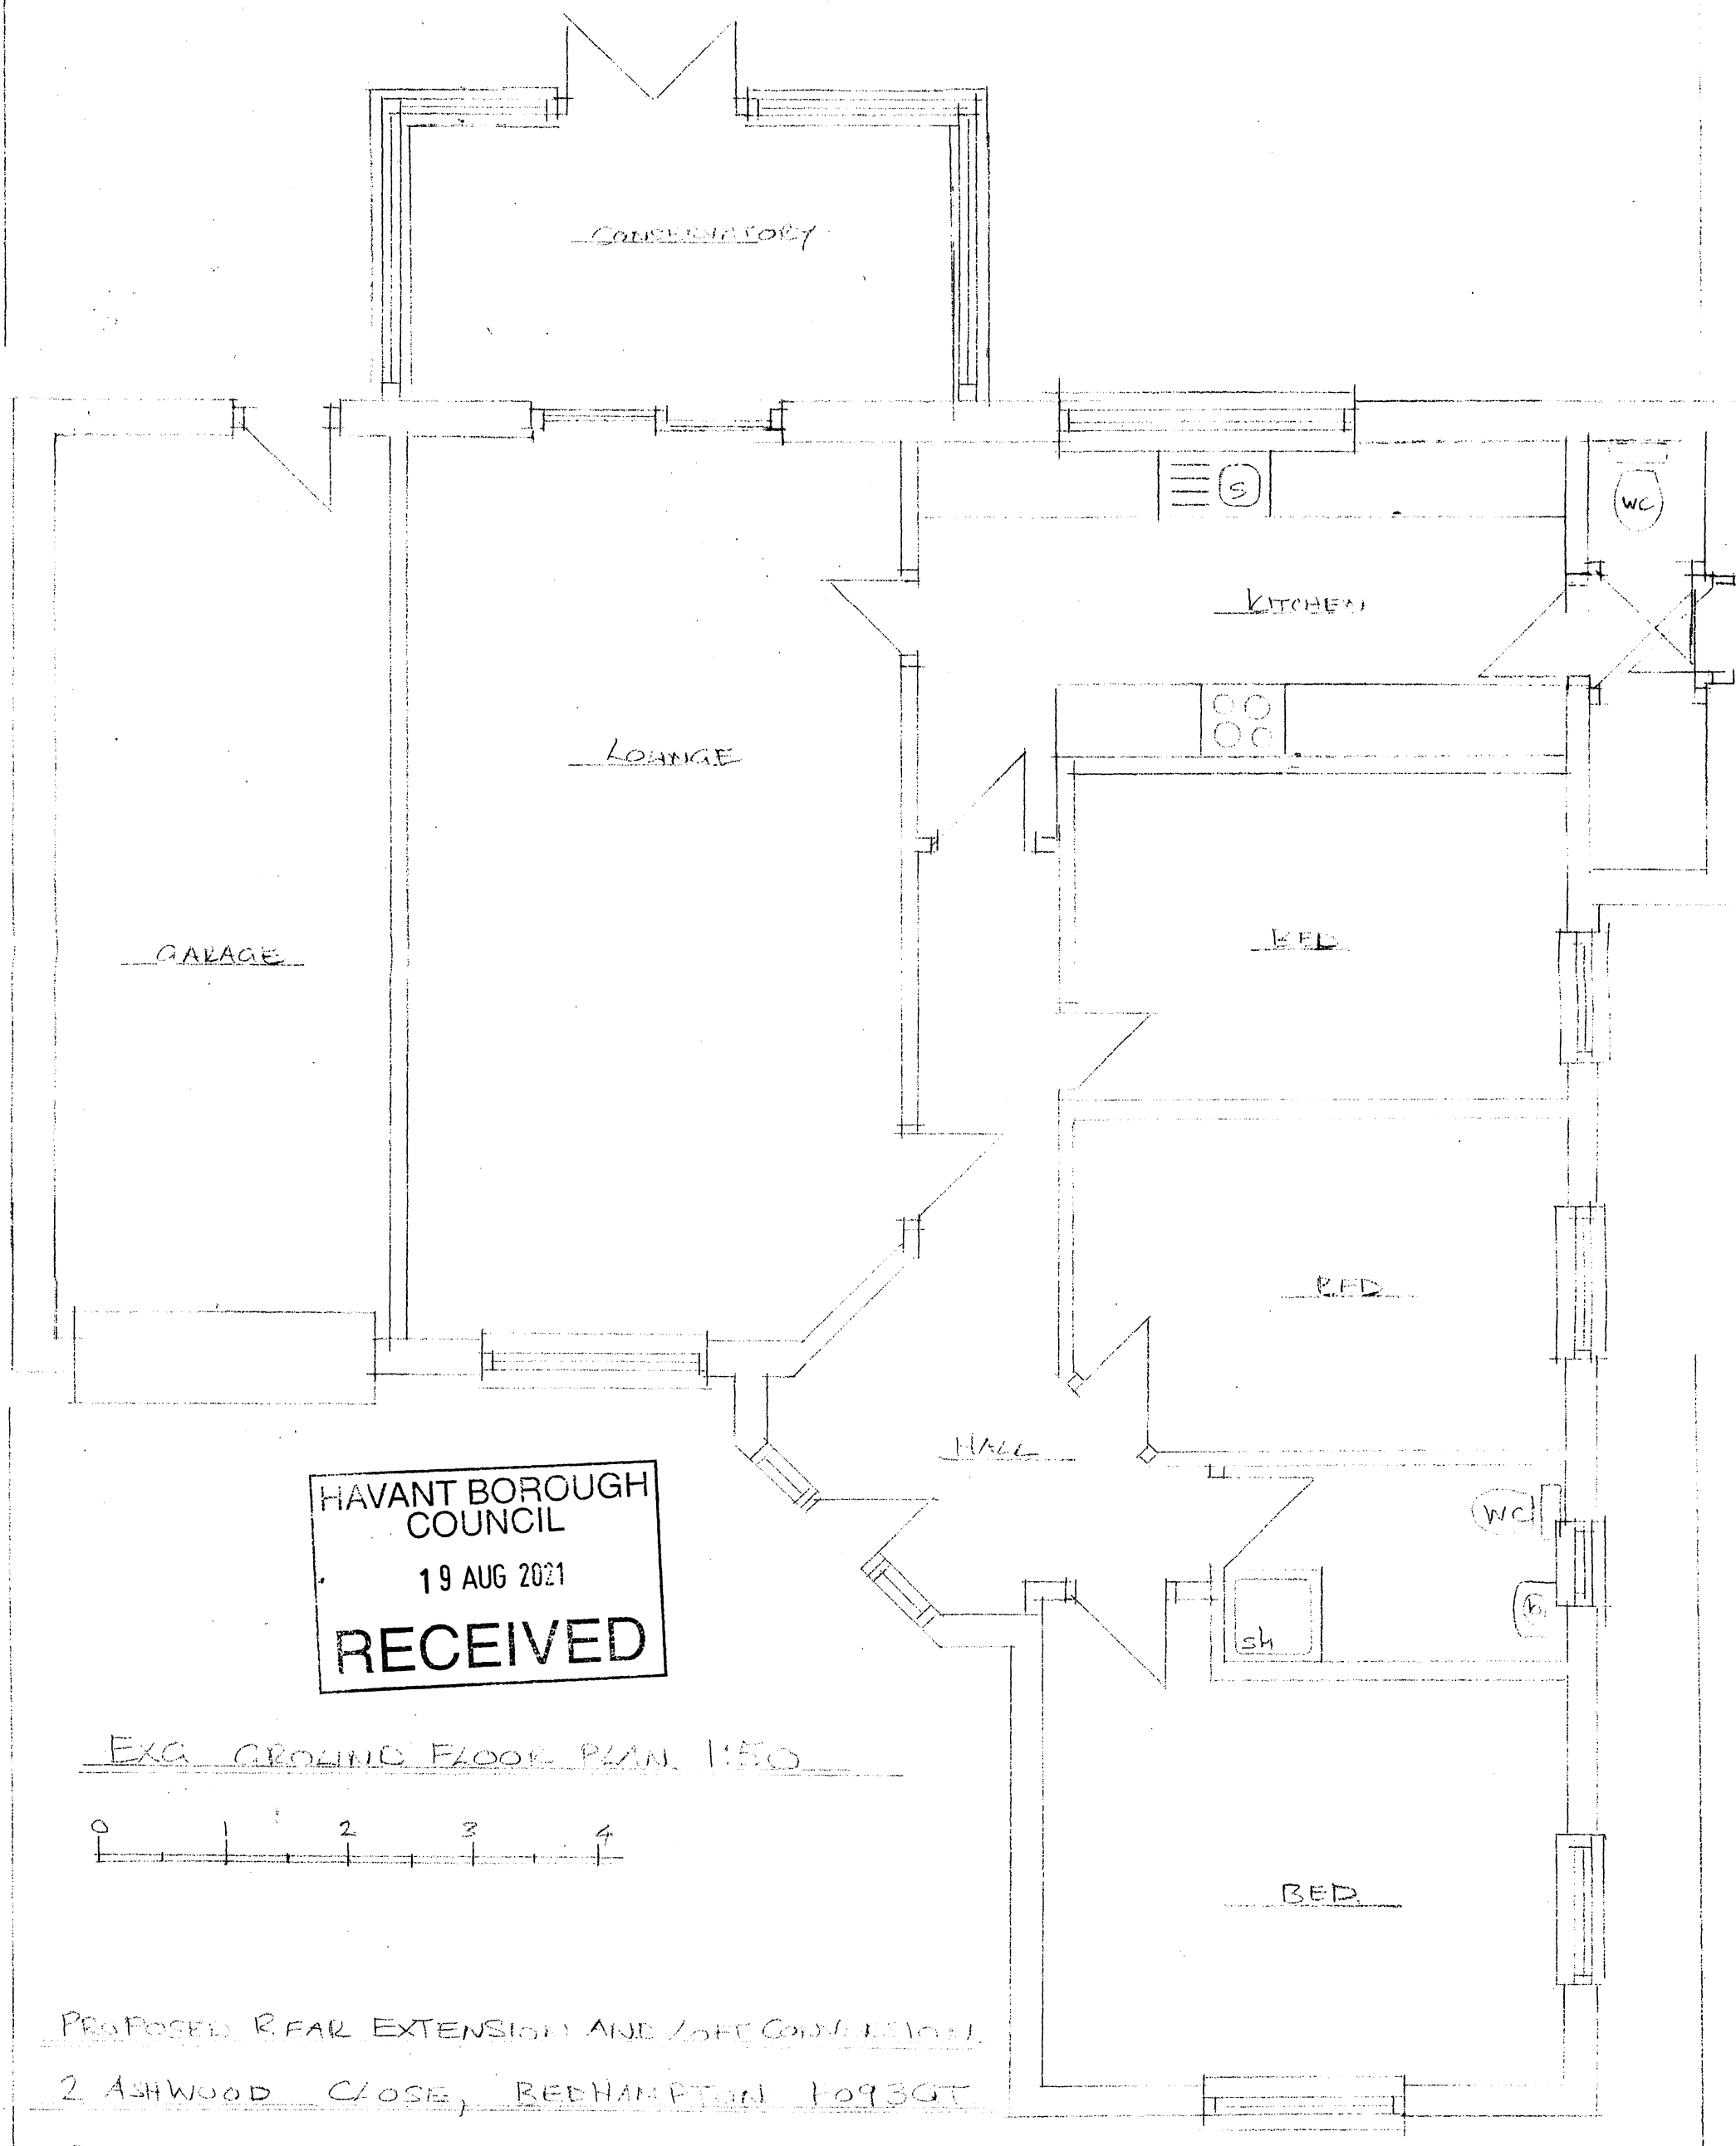

HAVANT BOROUGH
COUNCIL
19 AUG 2021
RECEIVED

EXG. GROUND FLOOR PLAN 1:50

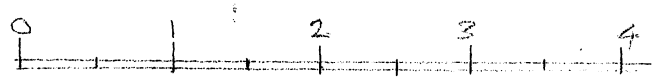

PROPOSED REAR EXTENSION AND LOFT CONVERSION
2 ASHWOOD CLOSE, REDHAMPTON PO93GT