



WORKSHOP ELEVATIONS


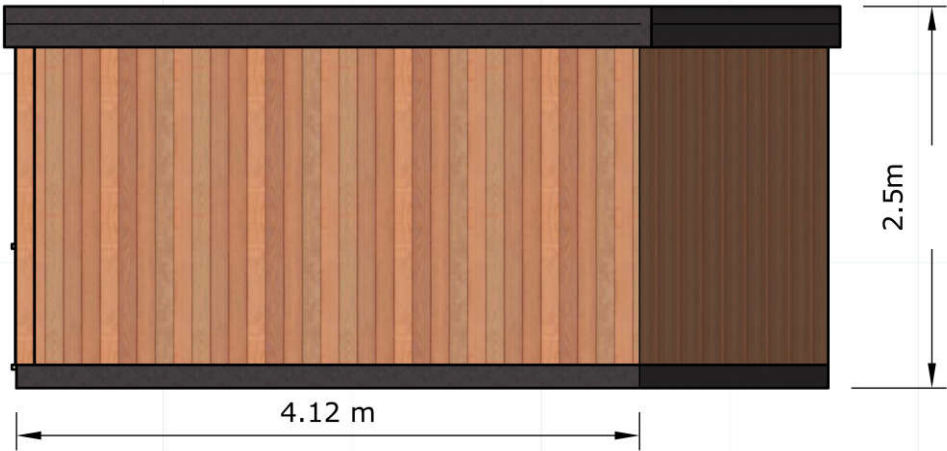


PROPOSED WEST ELEVATION

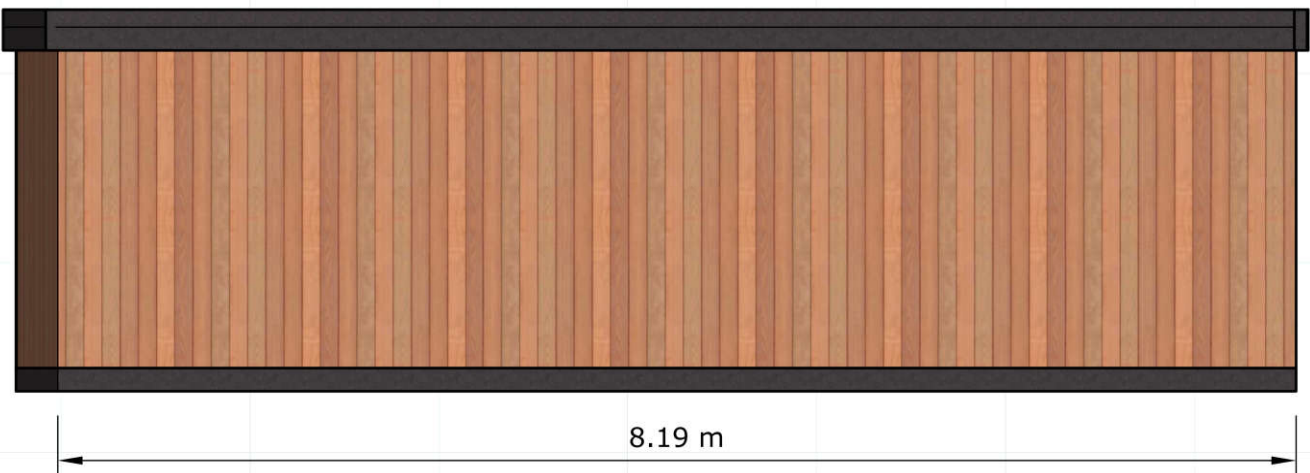


PROPOSED SOUTH ELEVATION

SCALE BAR 1:50

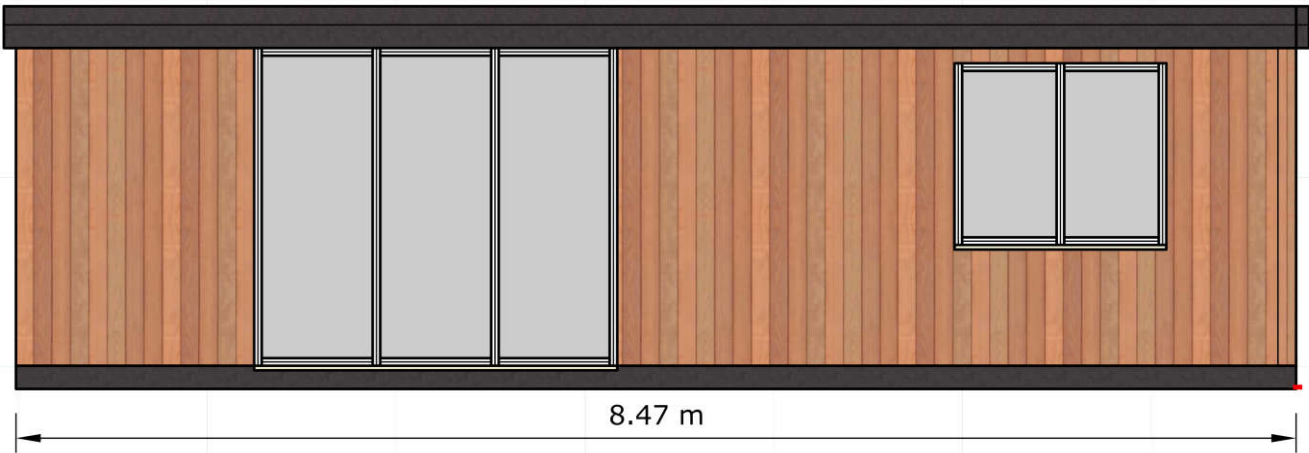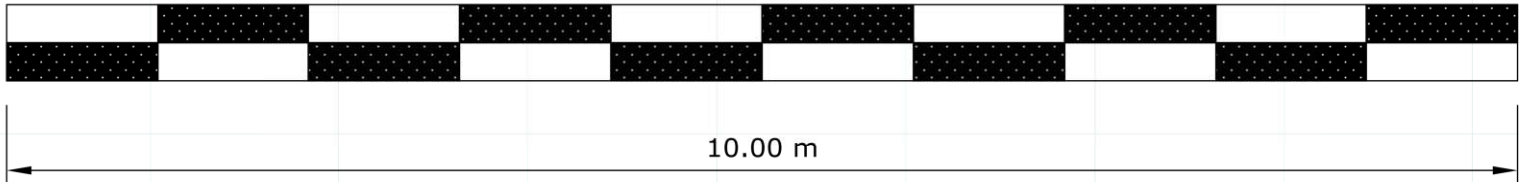

PROPOSED NORTH ELEVATION

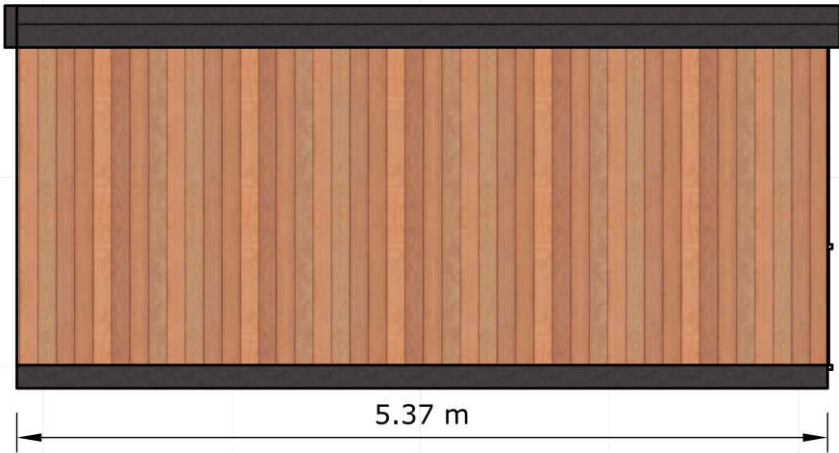

PROPOSED EAST ELEVATION