


**PROPOSED TWO STOREY REAR ADDITION.
13, MENGHAM AVENUE, HAYLING IS, HANTS.
FOR MR & MRS V. FOSTER.**

NOTE THE OWNER/BUILDER IS SOLELY RESPONSIBLE
FOR OBTAINING ANY PARTY WALL AGREEMENTS THAT
MAYBE REQUIRED.

ELECTRICAL INSTALLATION BY APPROVED
CERTIFICATED ELECTRICIAN TO COMPLY WITH
APPROVED DOCUMENT P.
CERTIFICATE TO BE ISSUED ON COMPLETION OF WORK.
BY COMPETENT APPROVED CERTIFICATED ELECTRICIAN
USE ENERGY EFFICIENT LIGHT BULBS AND FITTINGS.

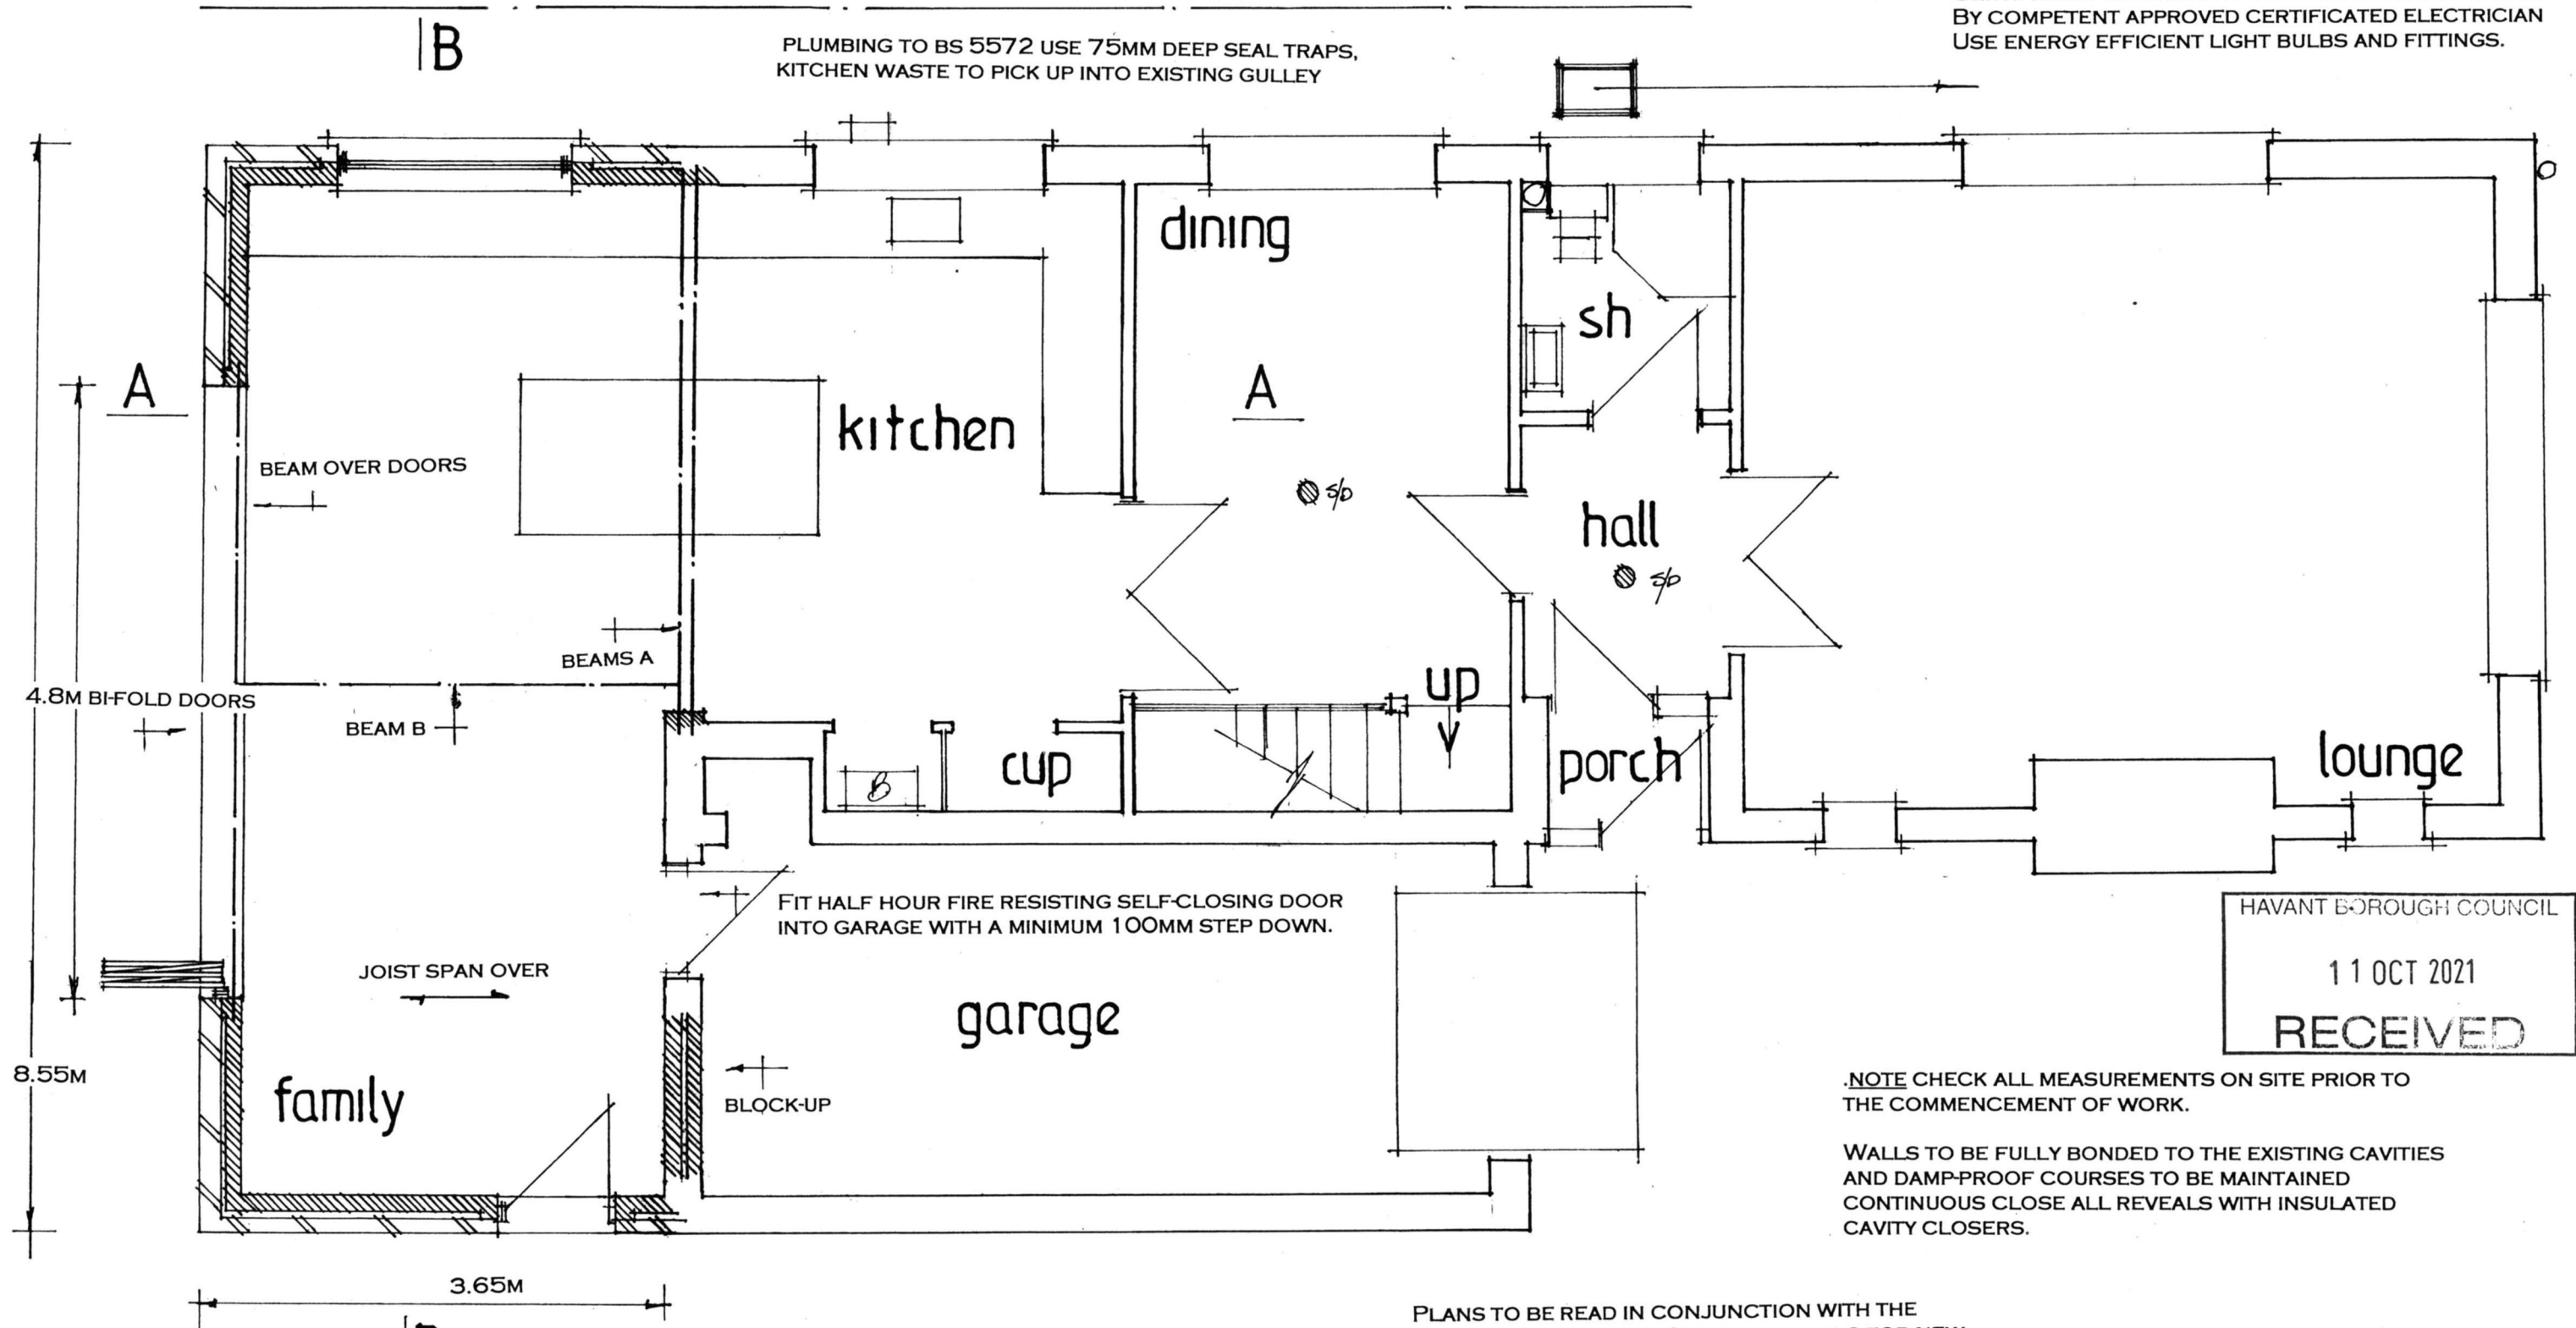

HAVANT BOROUGH COUNCIL
11 OCT 2021
RECEIVED

NOTE CHECK ALL MEASUREMENTS ON SITE PRIOR TO
THE COMMENCEMENT OF WORK.

WALLS TO BE FULLY BONDED TO THE EXISTING CAVITIES
AND DAMP-PROOF COURSES TO BE MAINTAINED
CONTINUOUS CLOSE ALL REVEALS WITH INSULATED
CAVITY CLOSERS.

PLANS TO BE READ IN CONJUNCTION WITH THE
ENGINEER'S CALCULATIONS AND DETAILS FOR NEW
BEAM SIZES/BOLTING/PADSTONES/FOUNDATIONS
ETC. NOTE ENCASE CASE STEEL WORK IN 12.5MM
FIRELINE BOARDING FIXED STAGGERED JOINT.

date oct 21
scale 1:50

PROPOSED GROUND FLOOR

PETER J. WALKER
ISLAND DESIGN
182 SEAFRONT, HAYLING ISLAND, HANTS
PO11 9AN
TEL: 02392467571