




NOTE:
Proposed replacement tree shelter belt, for details refer to drawing nos 1860-TF-00-00-DR-L-1002 to 1006 by Terrafirma Landscape Architects

ROOF TILE KEY

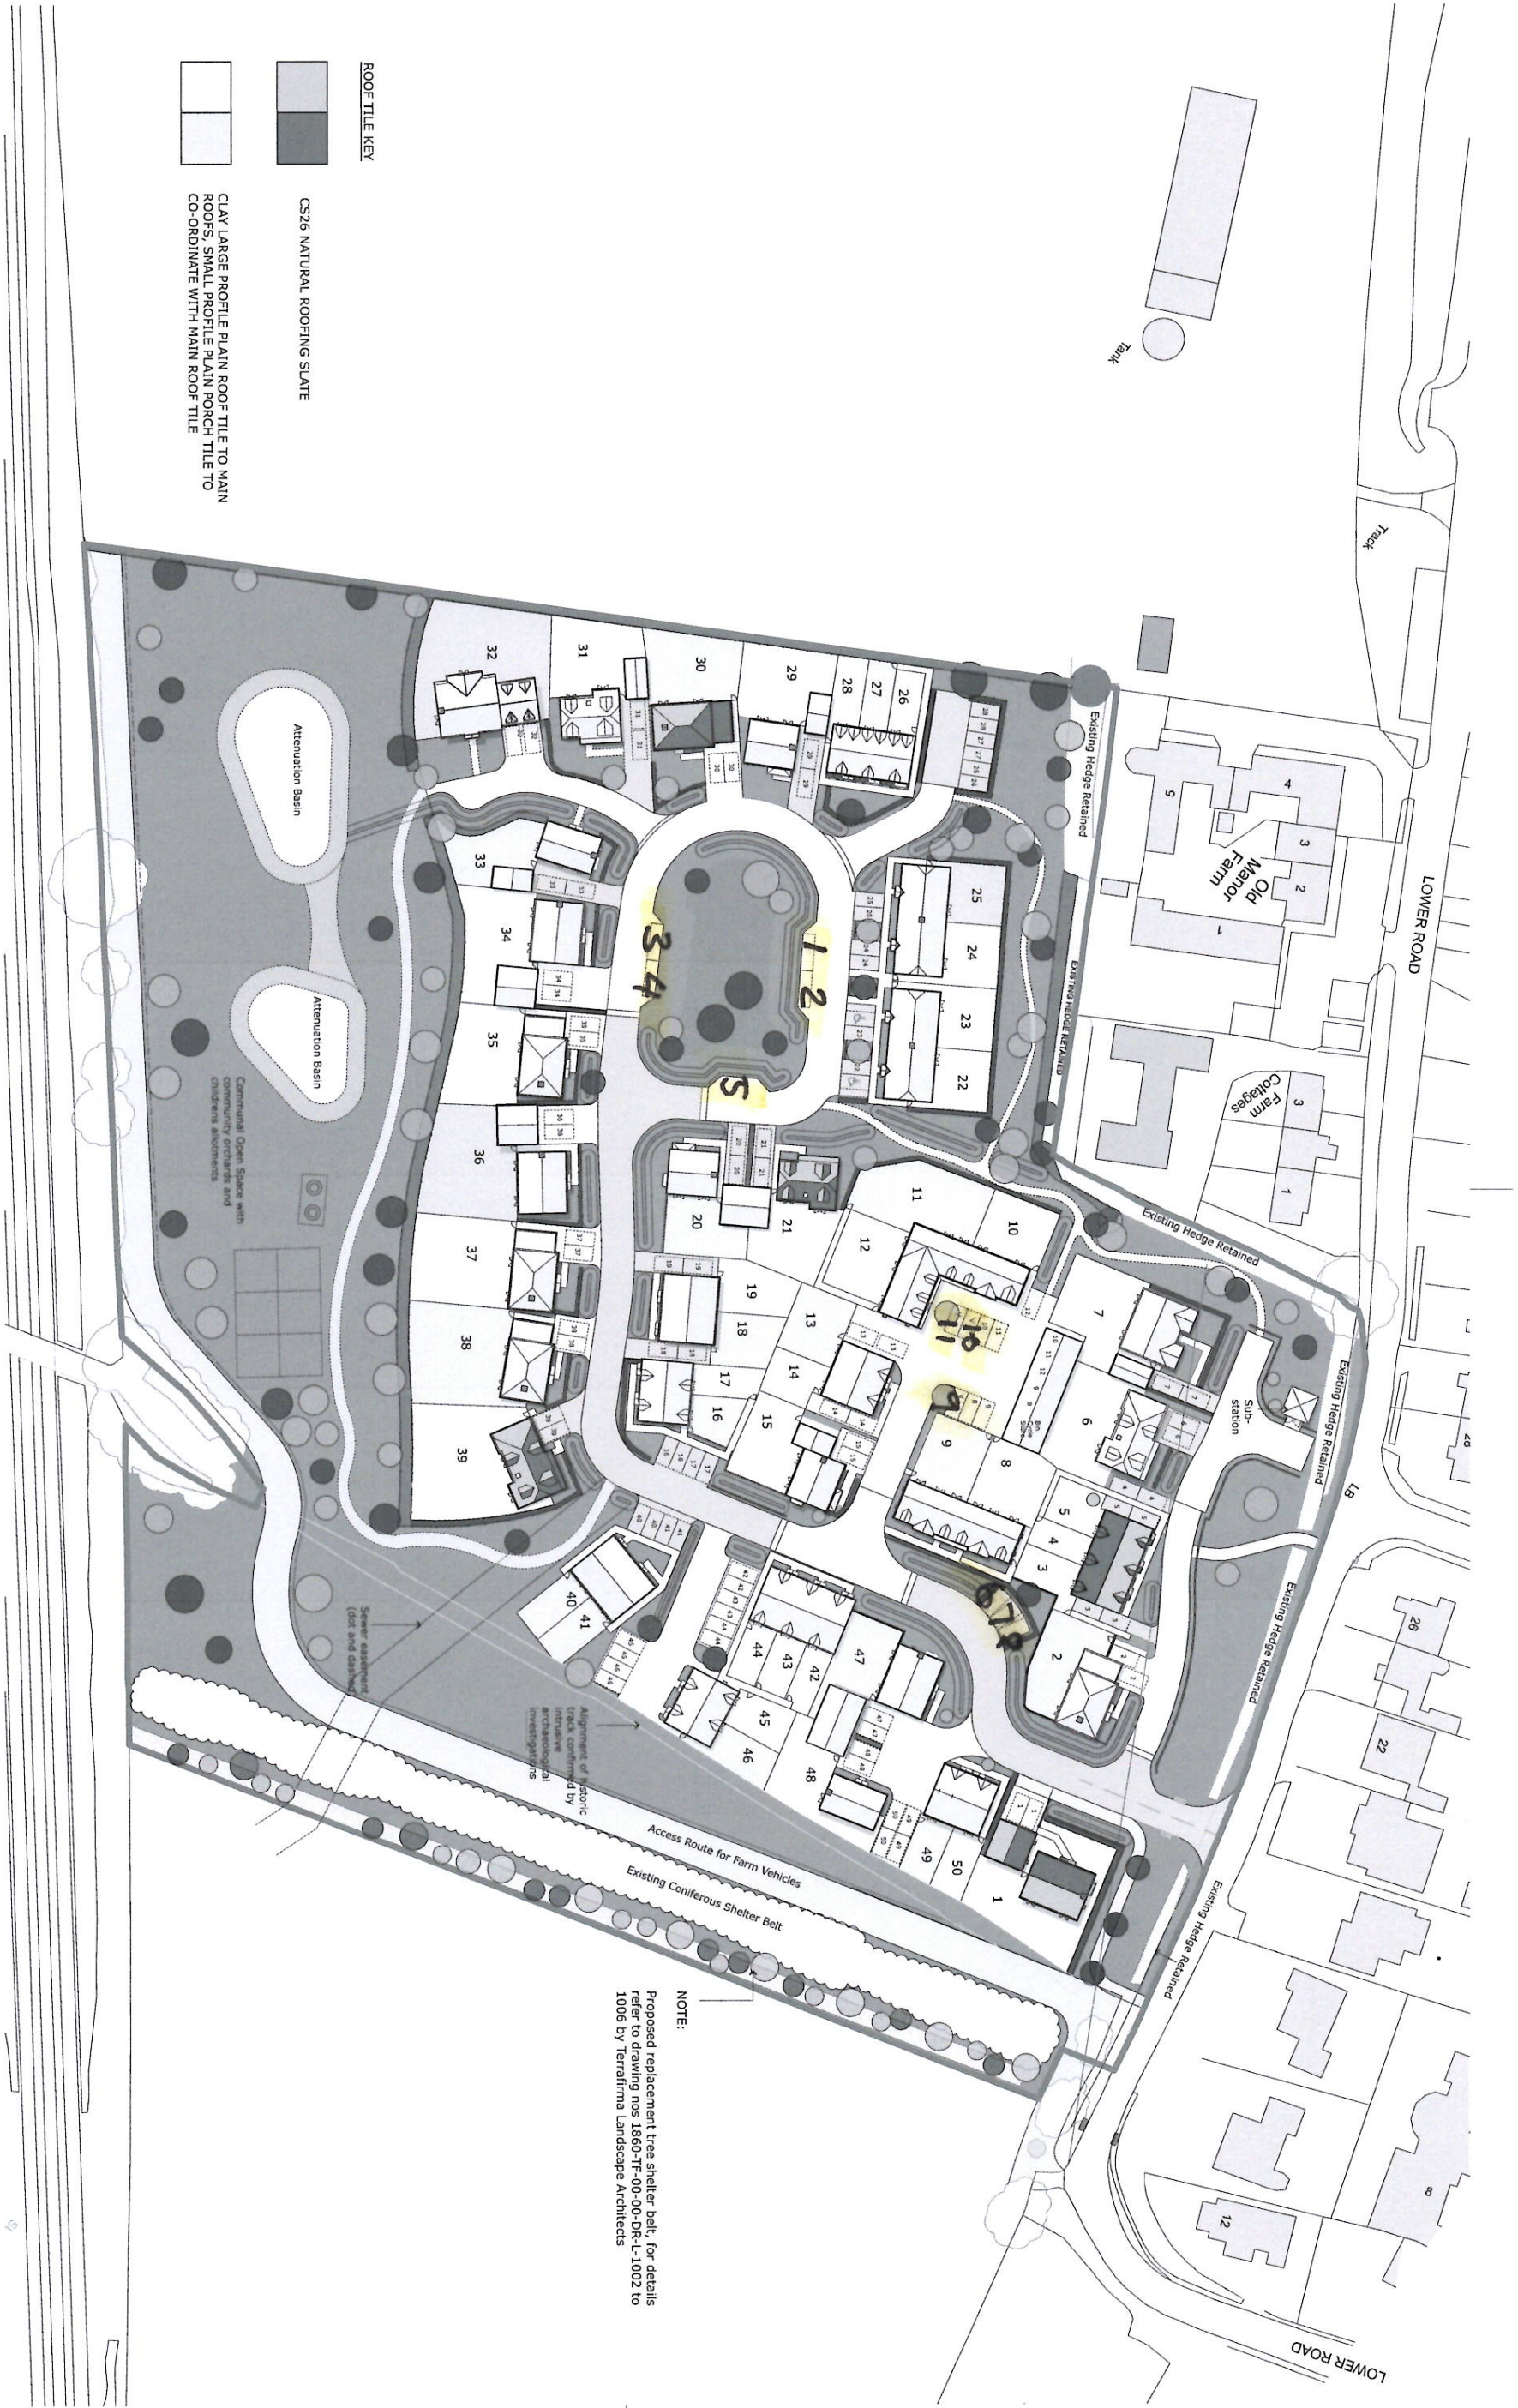

CS26 NATURAL ROOFING SLATE



CLAY LARGE PROFILE PLAIN ROOF TILE TO MAIN ROOFS, SMALL PROFILE PLAIN PORCH TILE TO CO-ORDINATE WITH MAIN ROOF TILE

Revisions

U	New 5 and 6 house type shown in plot 32. Garden width to plot 22-25 reduced. Parking spaces swapped. SUDS in open space amended.	21.10.20	15 JCK
T	Amended to plot 34 & 5, removed SUDS in front of plot 34 and amended to parking spaces shown, as detailed in schedule.	02.10.20	15 JCK

Drawing Status

- ☐ Preliminary
☐ Planning
☐ Building Regulations
☐ Construction

Drawing Status

- ☐ Preliminary
☒ Planning
☐ Building Regulations
☐ Construction

Drawing Notes:

For hard and soft landscaping details refer to drawings nos. 1860-TF-00-00-L-1002 - 1006 inclusive by Terrafirma Landscape Architects
To be read in conjunction with HGP Architects Ltd drawing nos. 17-043, 100-101, 200-202, 204-223 & 226-227 inclusive

Client



Project Title

Manor Farm, Bedhampton
Drawing Title
Proposed Site Layout
Drawing Scale / Sheet Size
1/500@A1

Date

June/2018
Drawn by / Checked by
TTM / CK
Signature

Drawing Number / Revision

102
U



HGP ARCHITECTS LTD
Widewater Farm, 1000
Hampshire, RG15 7W
01293 207233
www.hgp-architects.co.uk
HGP ARCHITECTS LTD
Copyright Reserved
0200 0000 0000