


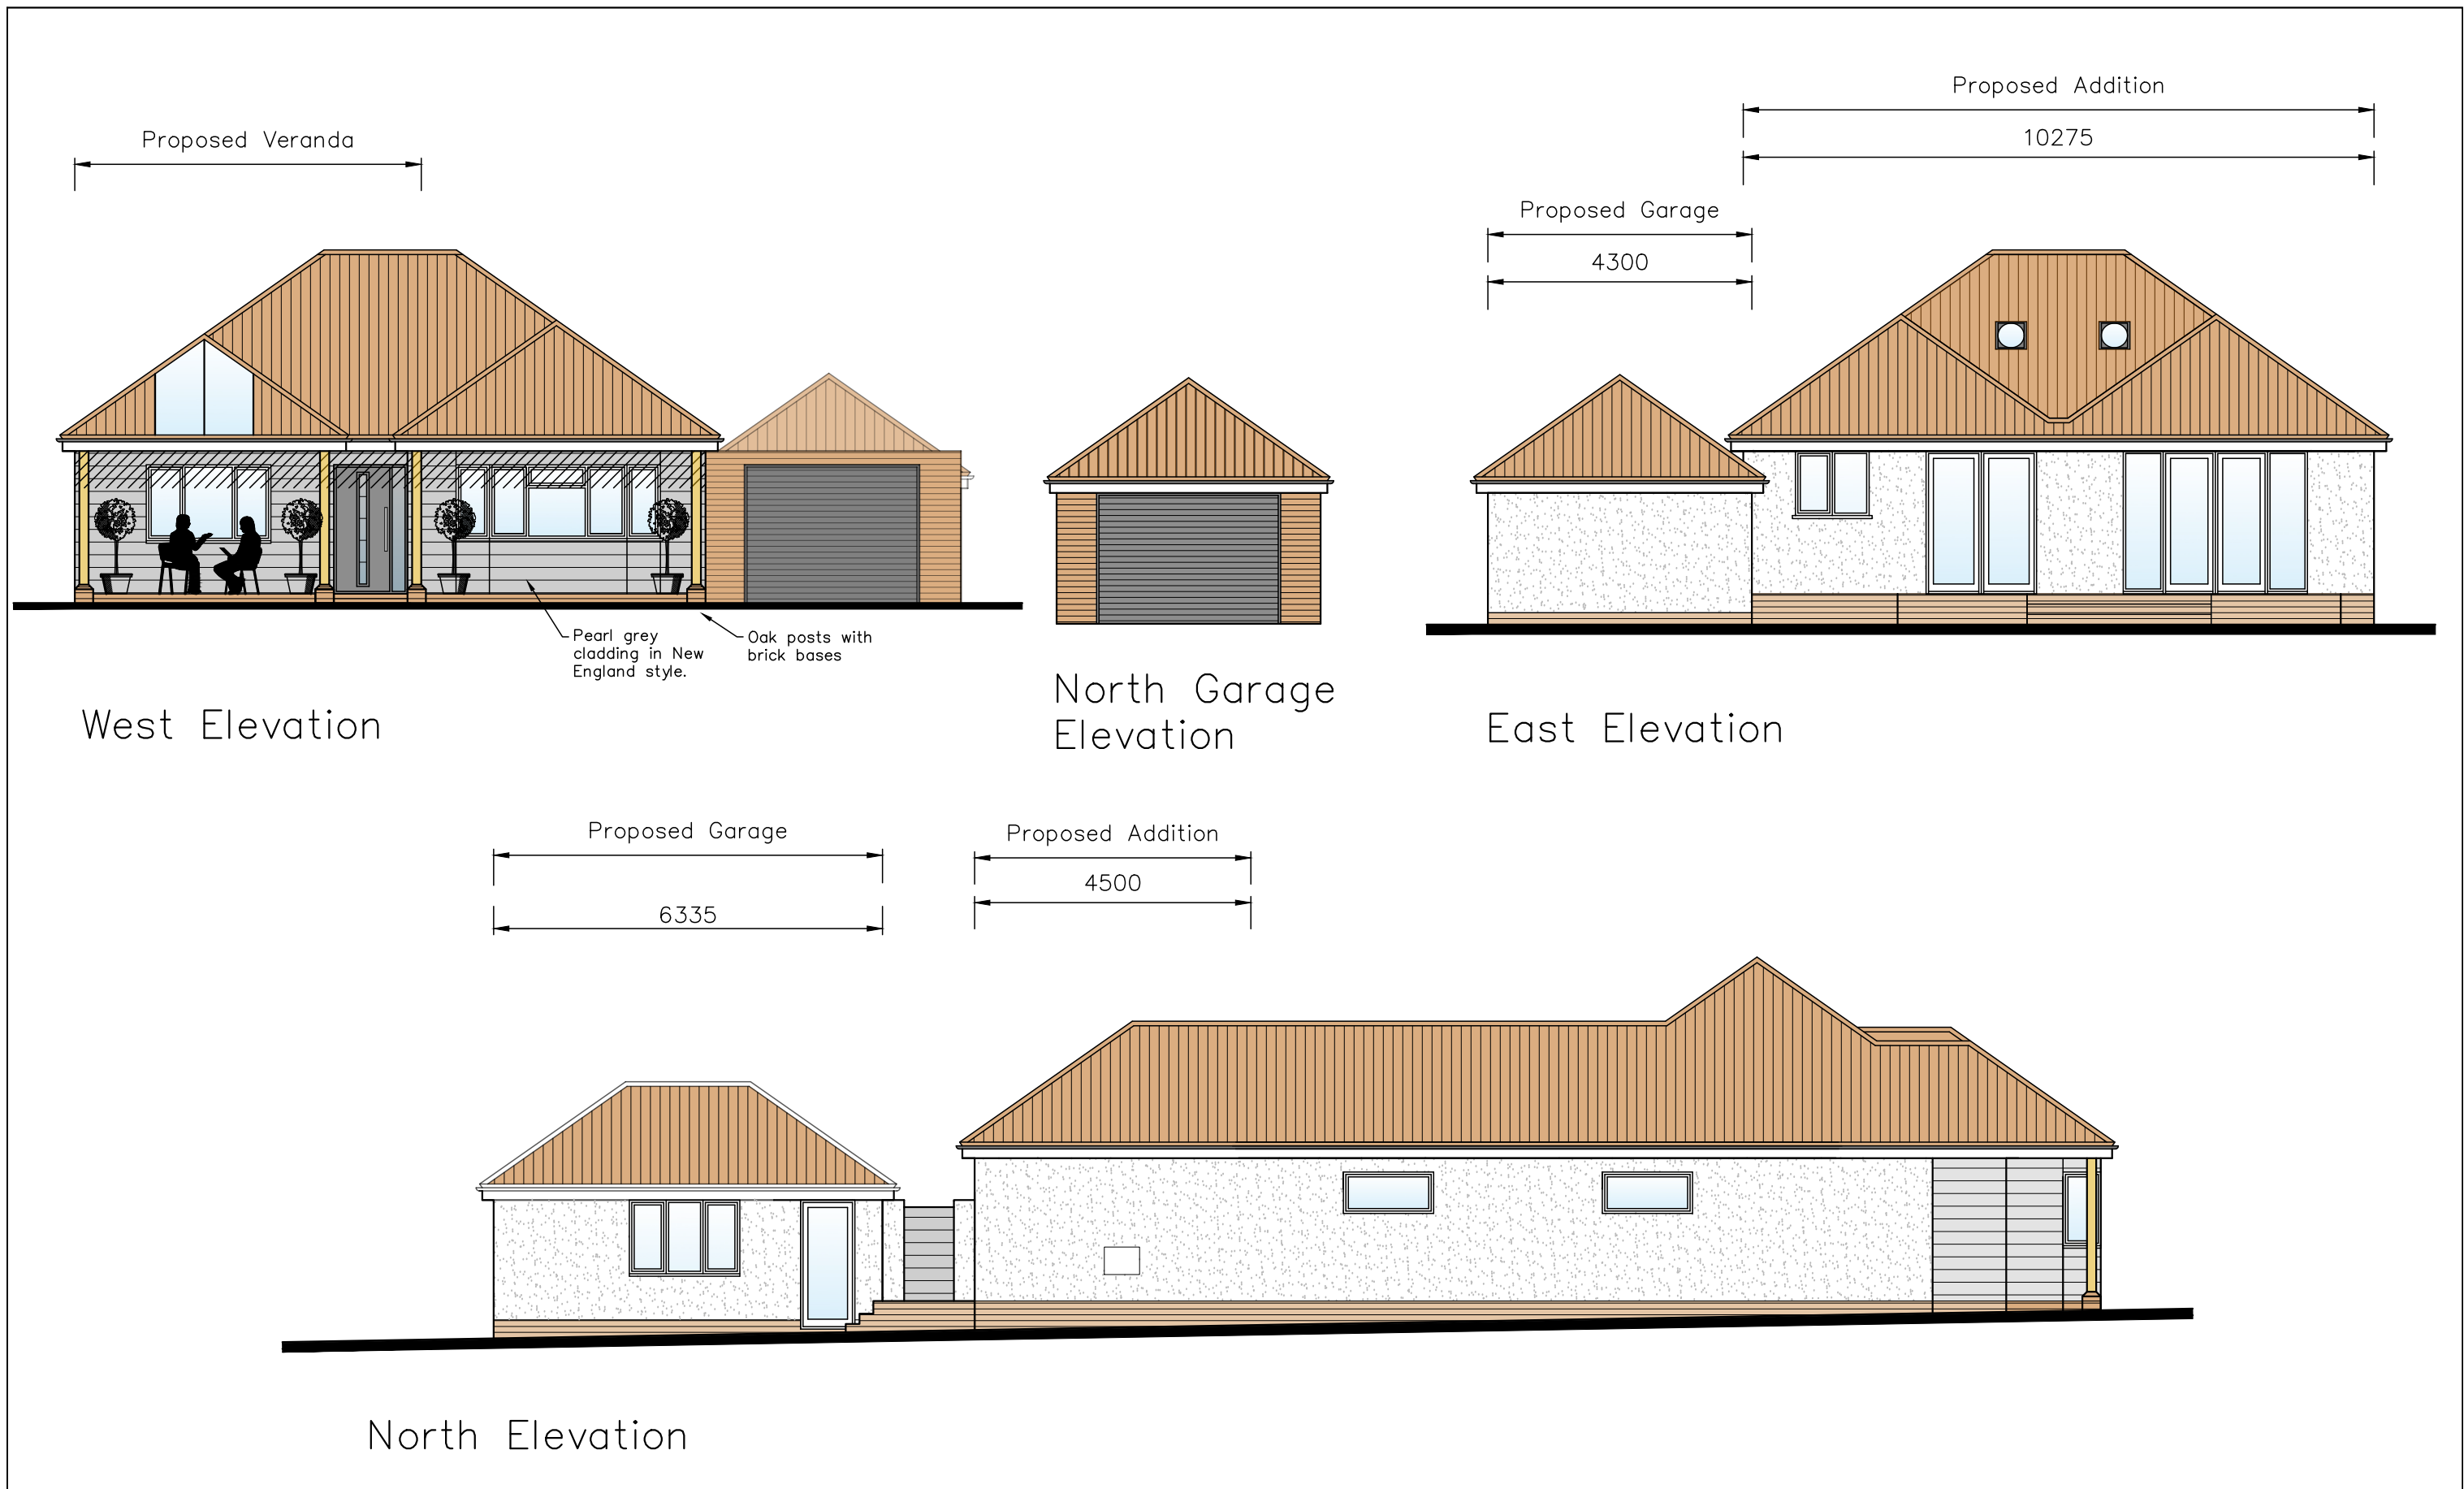

CAD

Critchley Architecture And Design Ltd.
Contact: 02392 474 919 | info@caad.online
The Old Brewery, 15E South Street, Havant, PO9 1BU

Proposed Elevations

Revisions

- a) Client revisions/16.01.2023/SAR
- b) Remove conservatory/24.01.2023/SAR
- c)
- d)

26 Castle Ave,
Havant,
Hampshire,
PO9 2RY

Scale A1=1:50, A3=1:100
Drawn SAR/ZS
Date 14/12/2022

22104-501^B

10m

20m

30m

40m