
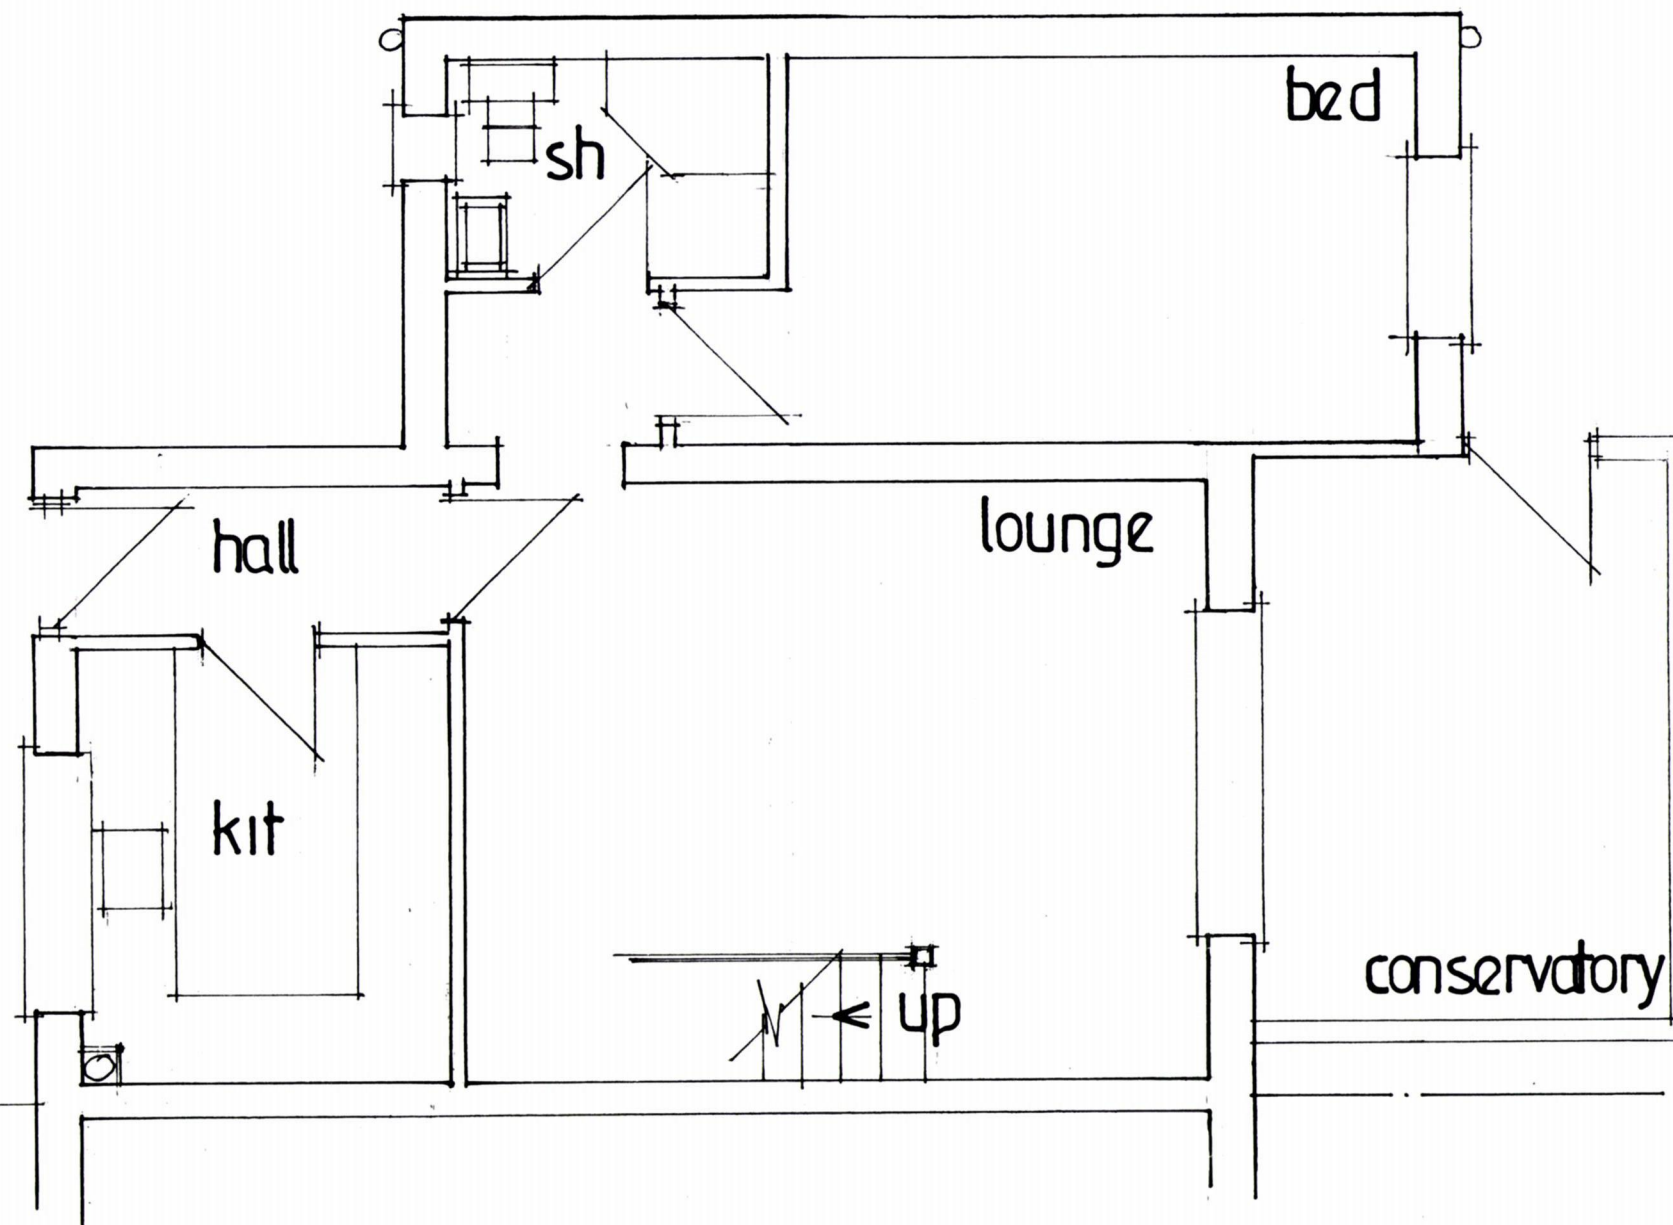


**PROPOSED SINGLE STOREY REAR ADDITION.
9, KINGFISHER CLOSE, HAYLING ISLAND, HANTS.
FOR MR & MRS R. SILCOX.**

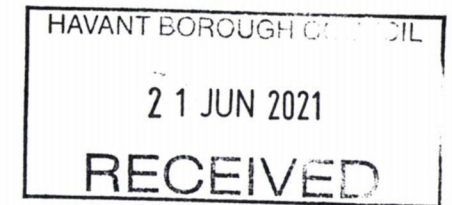

Appx line/position only of
ex storm drain/sewer to be agreed

date june 21
scale 1:50

EXISTING GROUND FLOOR

PETER J. WALKER
ISLAND DESIGN
182 SEAFRONT, HAYLING ISLAND, HANTS
PO11 9AN
TEL: 02392467571