


PETER GALLOWAY ARCHITECT

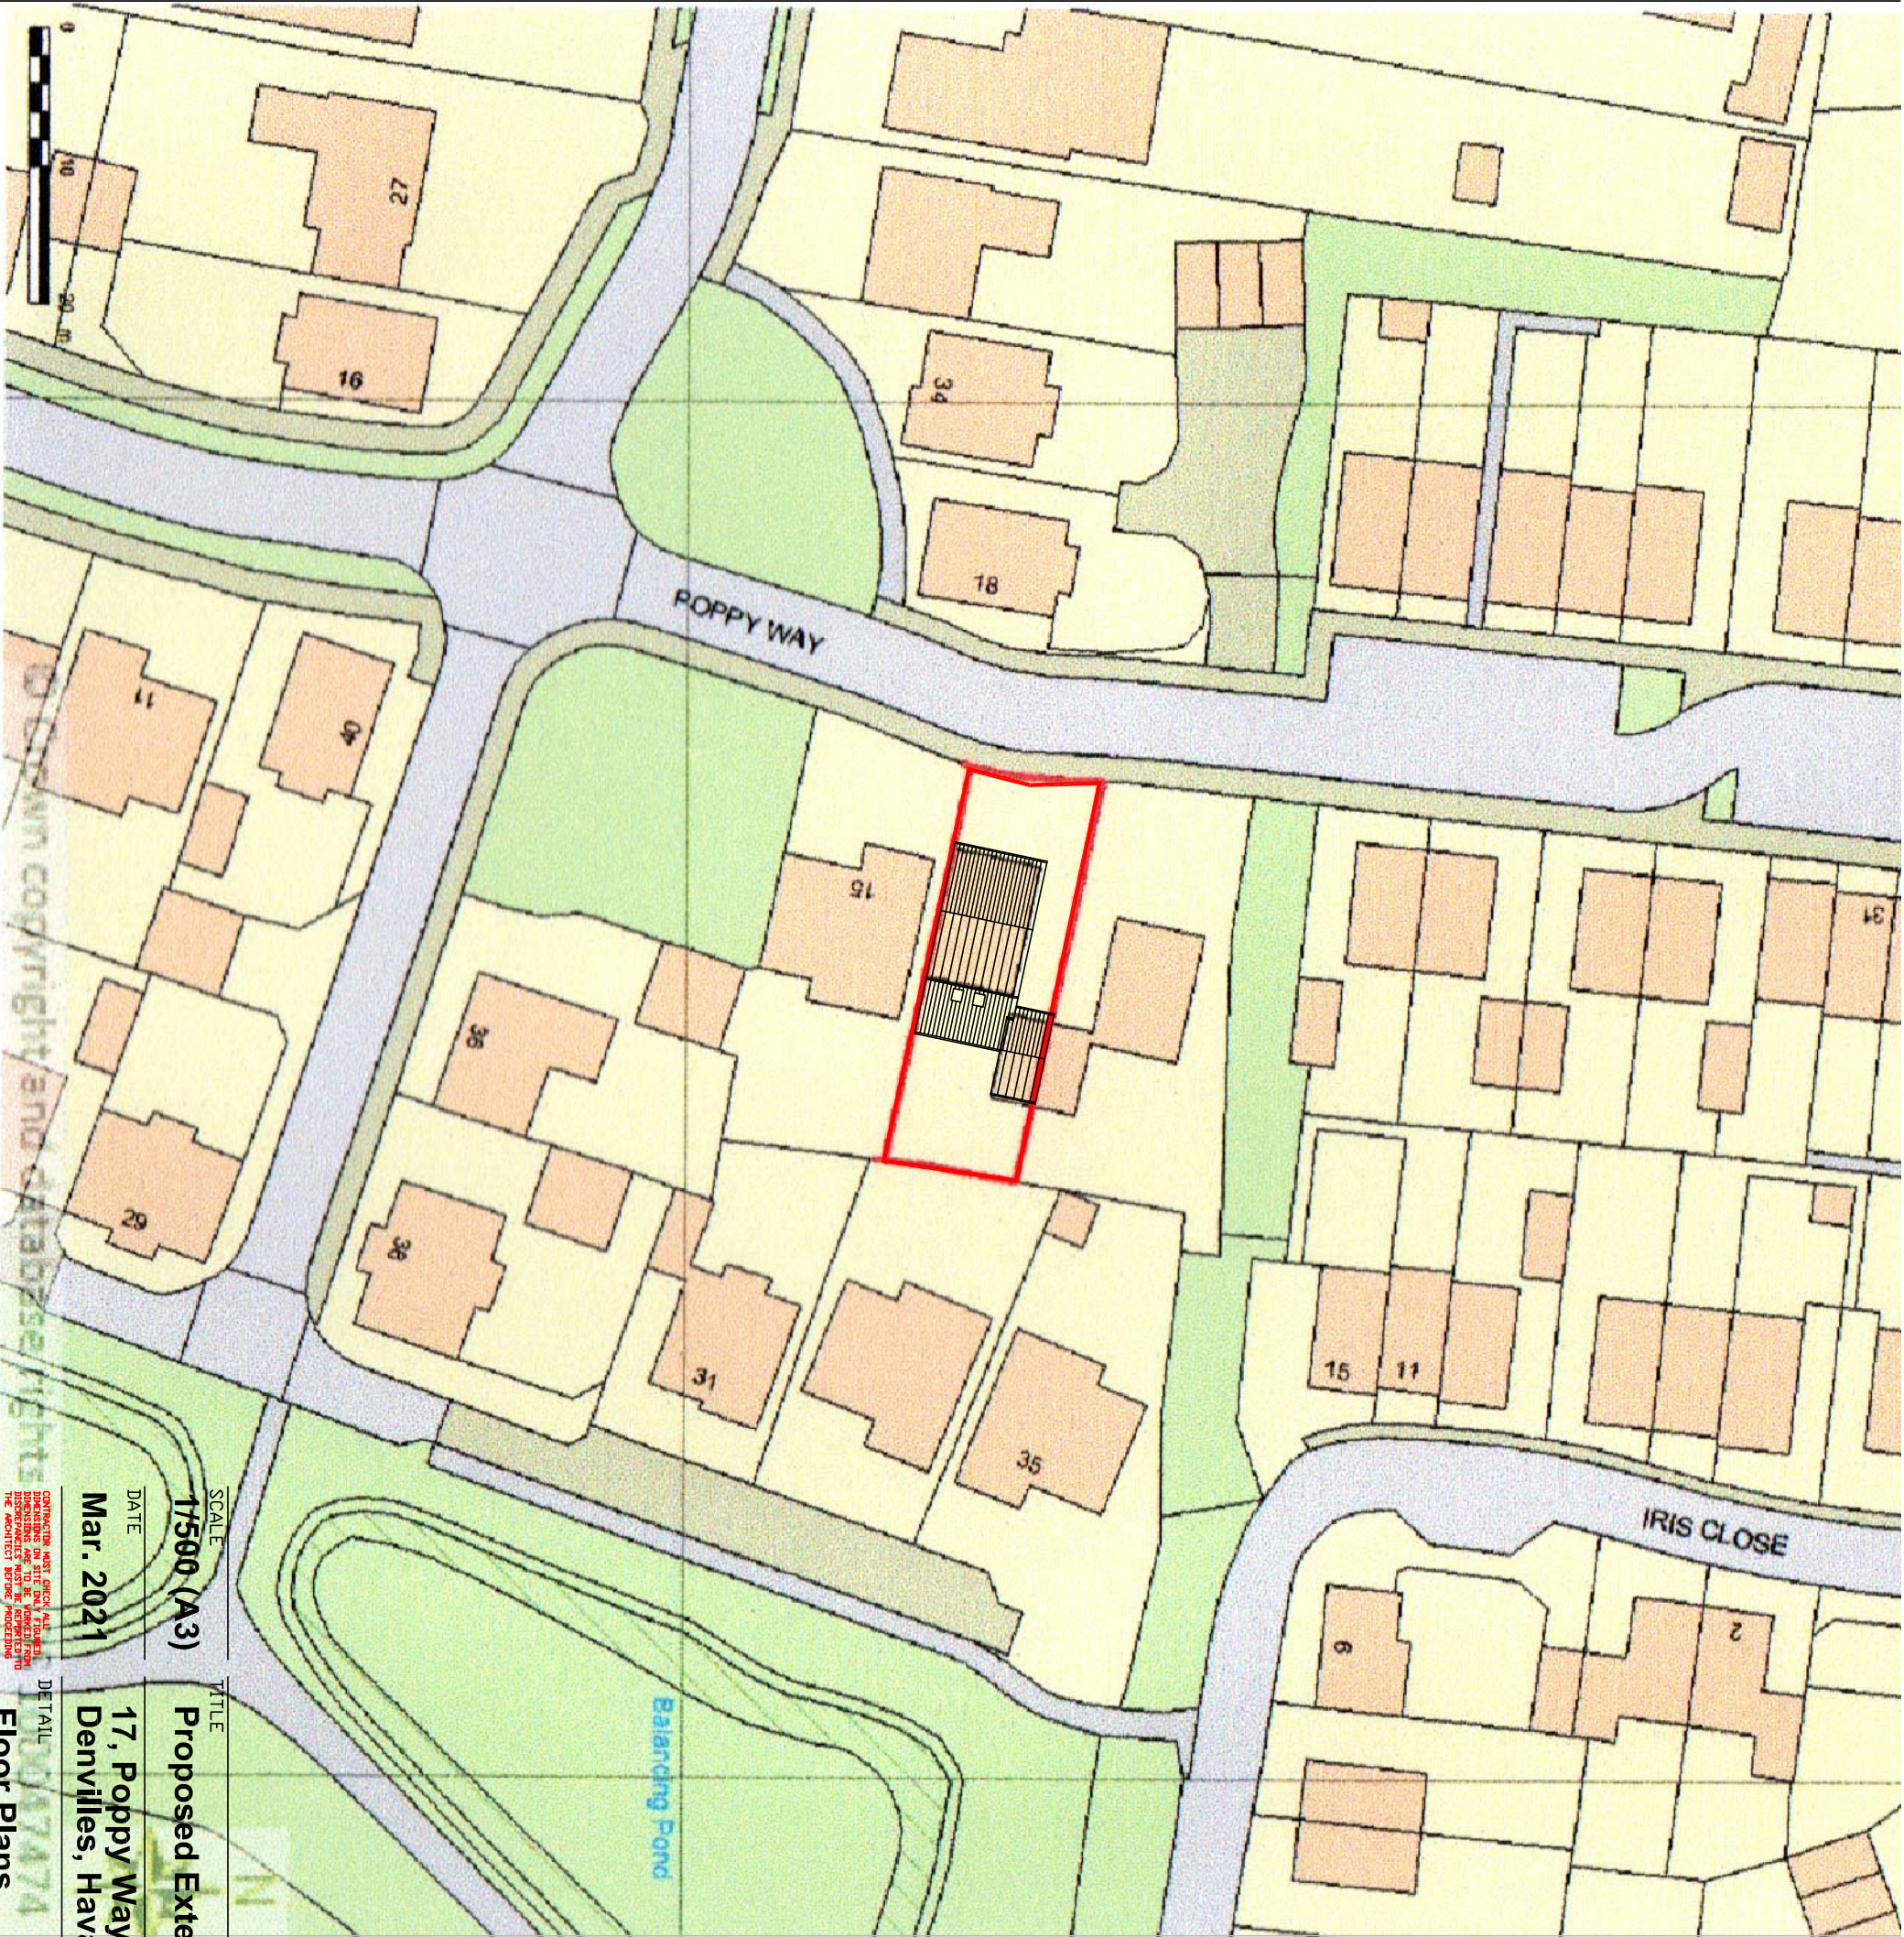

SCALE

1/500 (A3)

TITLE

Proposed Extensions

DATE

Mar. 2021

DETAIL

17, Poppy Way
Denvilles, Havant - PO9 2FX

CONTRACTOR MUST CHECK ALL
DIMENSIONS ON SITE ONLY. FOLLOWING
DIMENSIONS ARE NOT TO BE USED FOR
THE ARCHITECT BEFORE PROCEEDING

© COPYRIGHT

AUTHOR

PG

DRAWING No

21/111/B01

A	B	C	D	E	F	G	H
J	K	L	M	N	O	P	R
S	T	U	V	W	X	Y	Z

TEL 02392 483153

HAVANT, HAMPSHIRE PO9 1RA

MOB. 07808 483362