


PROPOSED SINGLE STOREY REAR ADDITION. 11, CHICHESTER AVENUE, HAYLING IS, HANTS. FOR MR & MRS D. MCGREGOR.

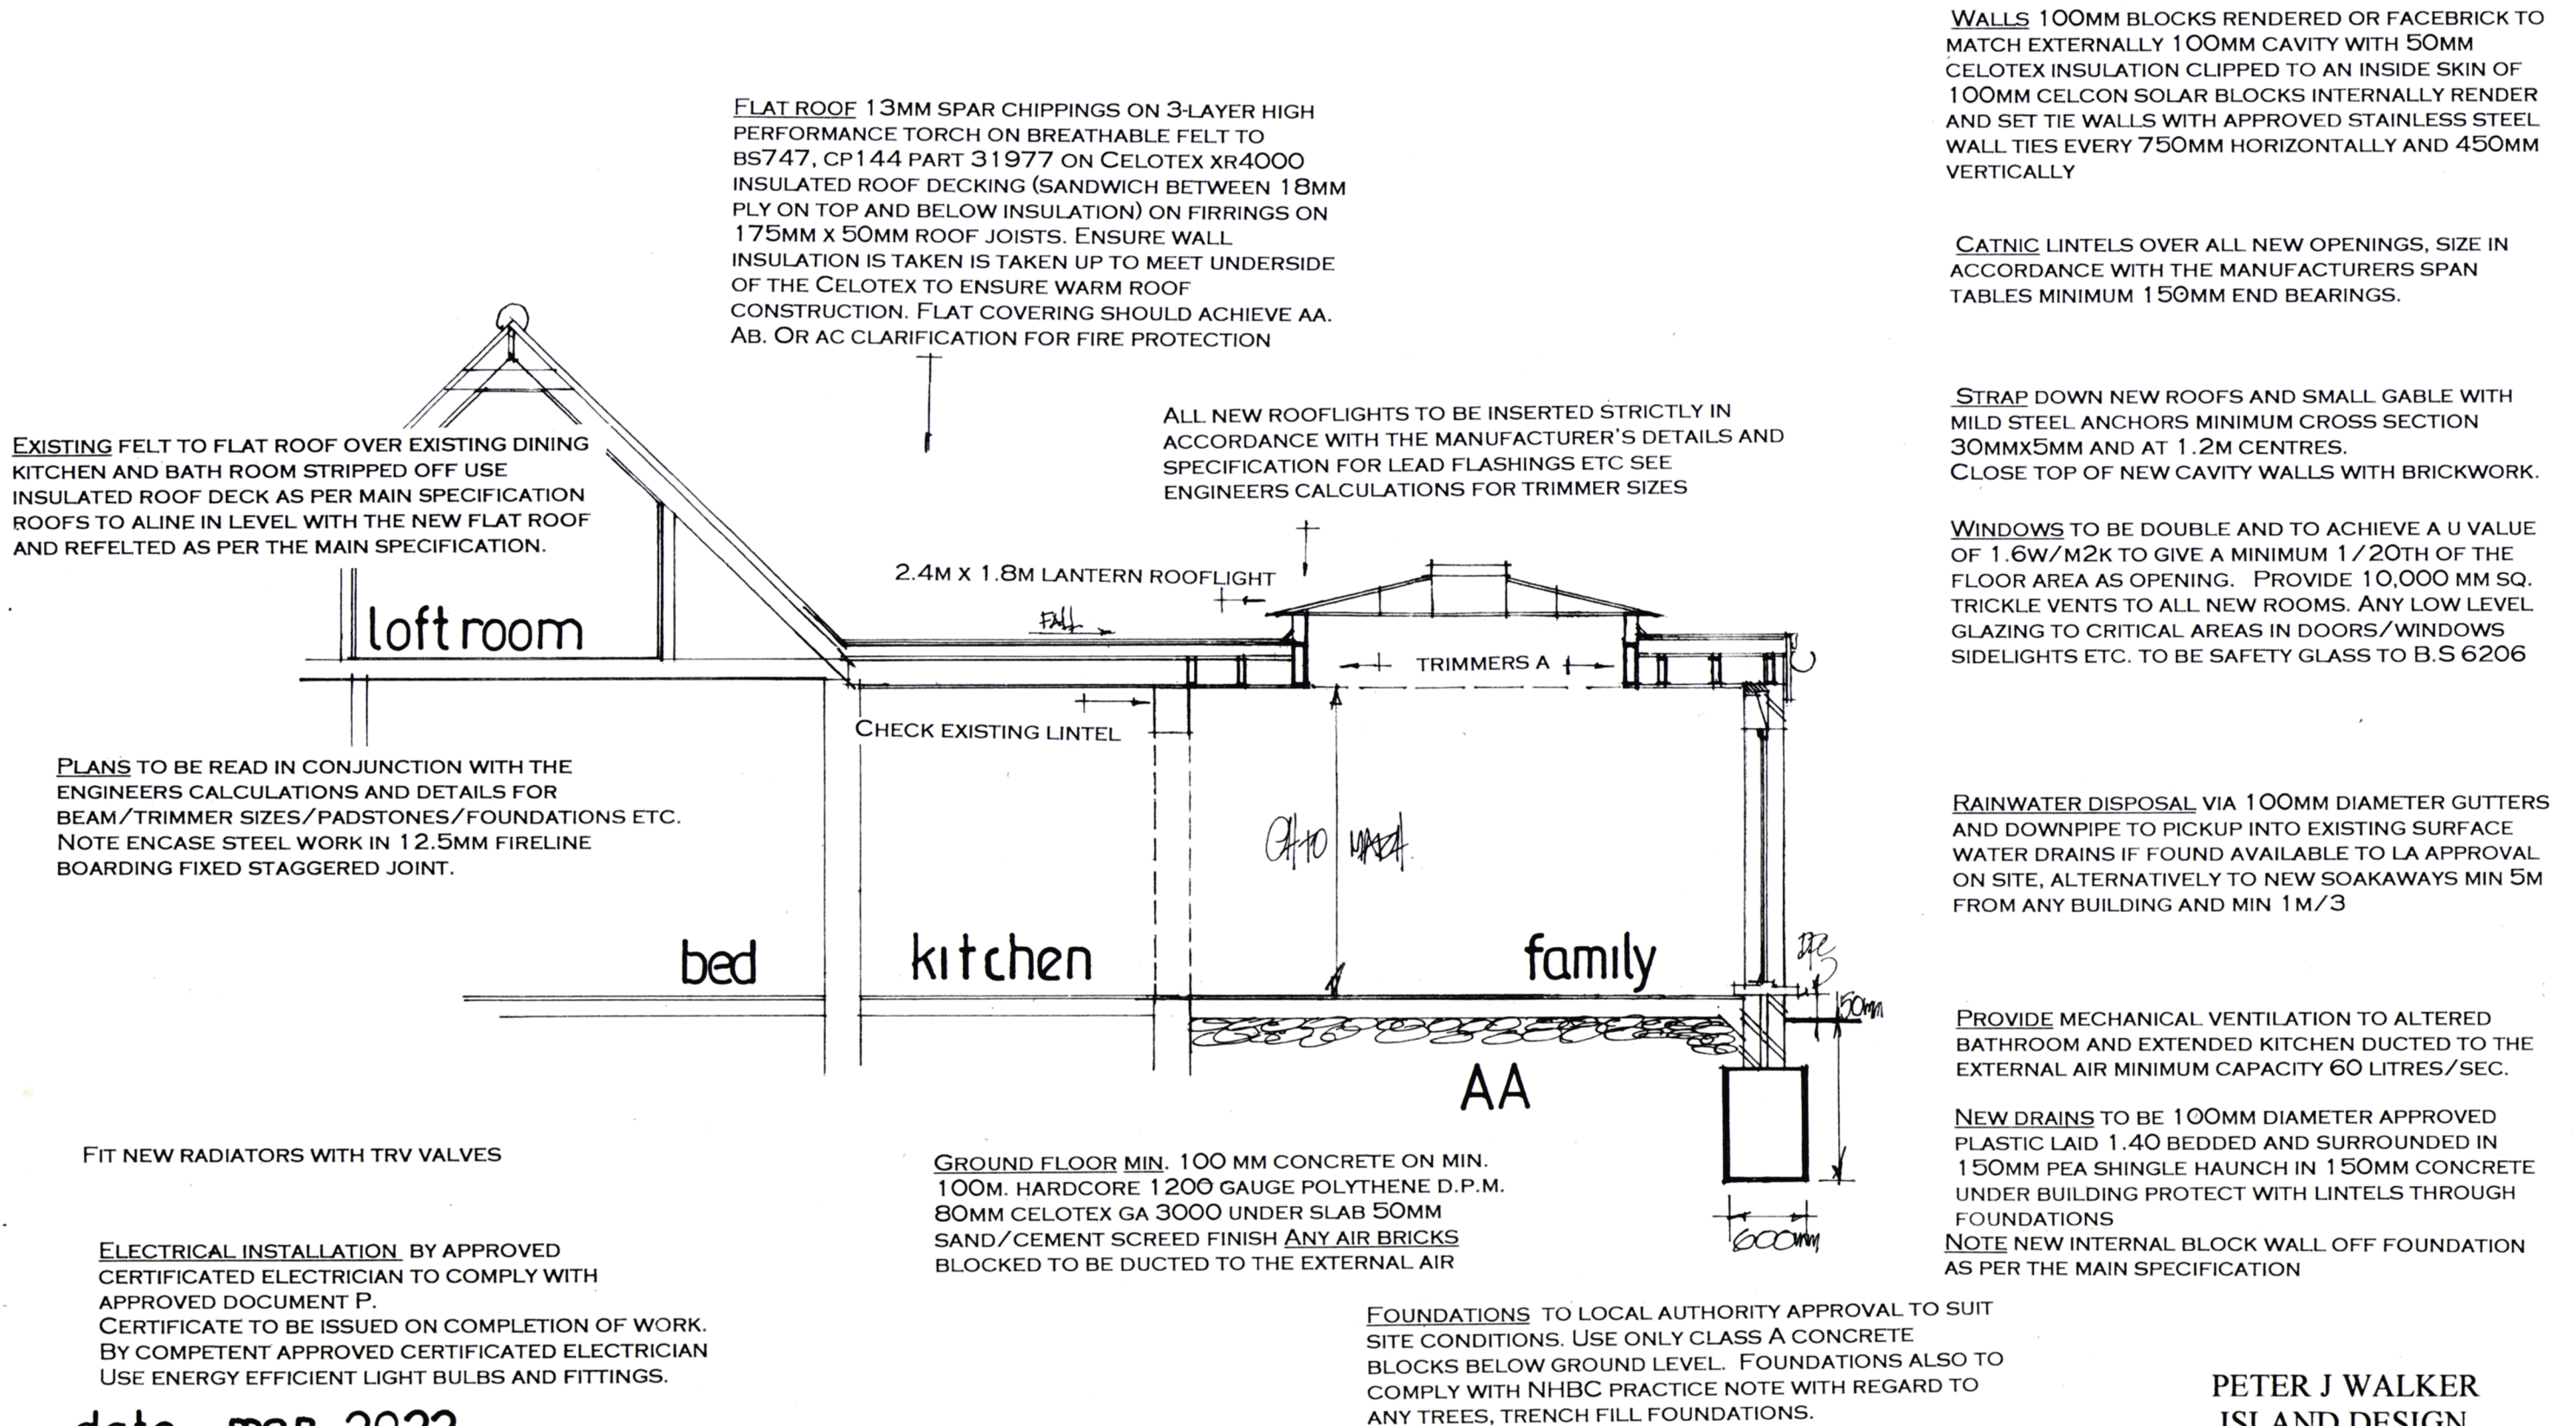

date mar 2022
scale 1:50

SECTION DRAWING AA

PETER J WALKER
ISLAND DESIGN
182, SEAFRONT, HAYLING ISLAND, HANTS.
PO11 9AN
TEL: 02392467571