


SITE/LOCATION PLAN

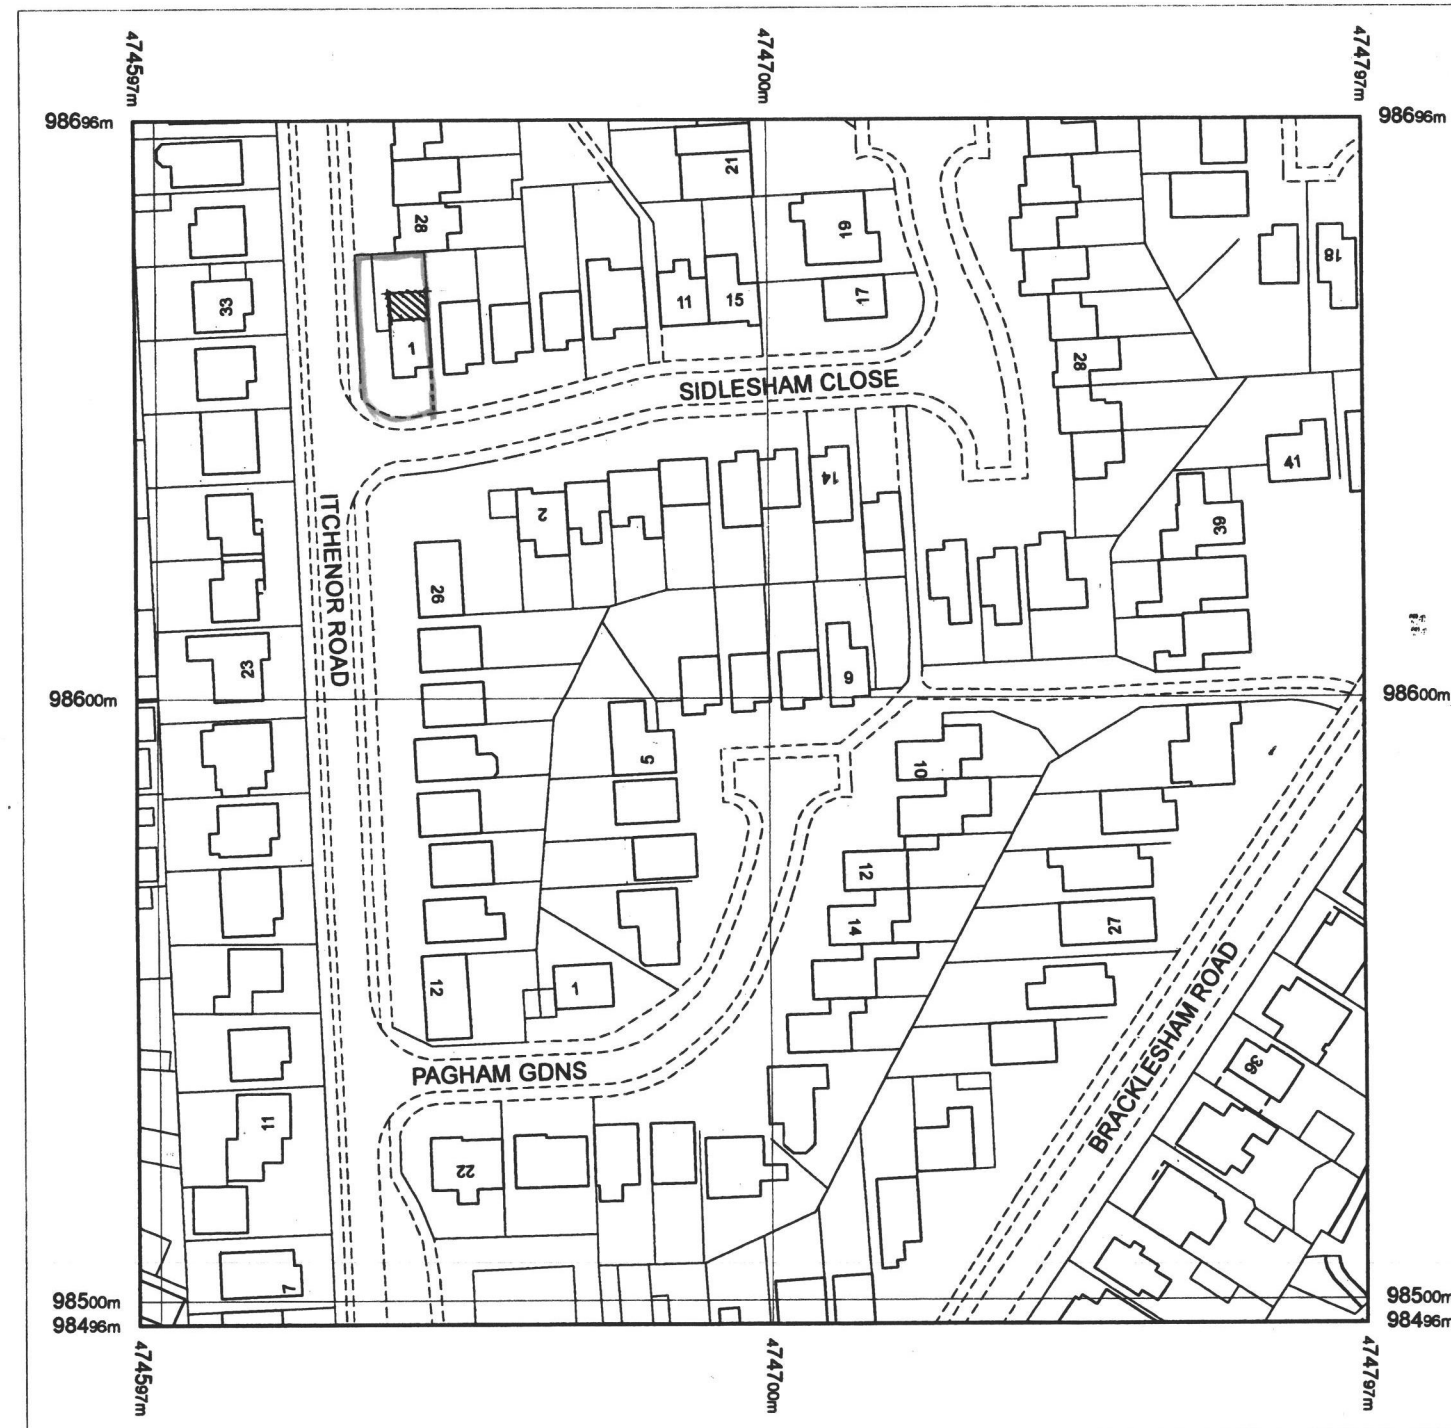

HAVANT BOROUGH
COUNCIL
19 APR 2022
RECEIVED

PROPOSED SINGLE STOREY REAR ADDITION. 1, SIDDLESHAM CLOSE, HAYLING ISLAND, HANTS. FOR MR & MRS A. MILNER.


Reproduction in whole or part is prohibited without the prior permission of Ordnance Survey.

Ordnance Survey, the OS Symbol and OS Sitemap are registered trademarks of Ordnance Survey, the national mapping agency of Great Britain.

The representation of a road, track or path is no evidence of a right of way.

The representation of features as lines is no evidence of a property boundary.

Part or all of this OS Sitemap is enlarged from mapping produced at one or more of the following scales: 1:1250, 1:2500, 1:10000.

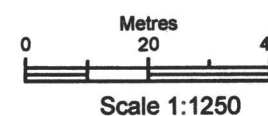

Supplied by: **Dome Map Services**
Serial number: 01822300
Centre coordinates: 474696.75 98596

Further information can be found on the OS Sitemap Information leaflet or the Ordnance Survey web site: www.ordnancesurvey.co.uk