



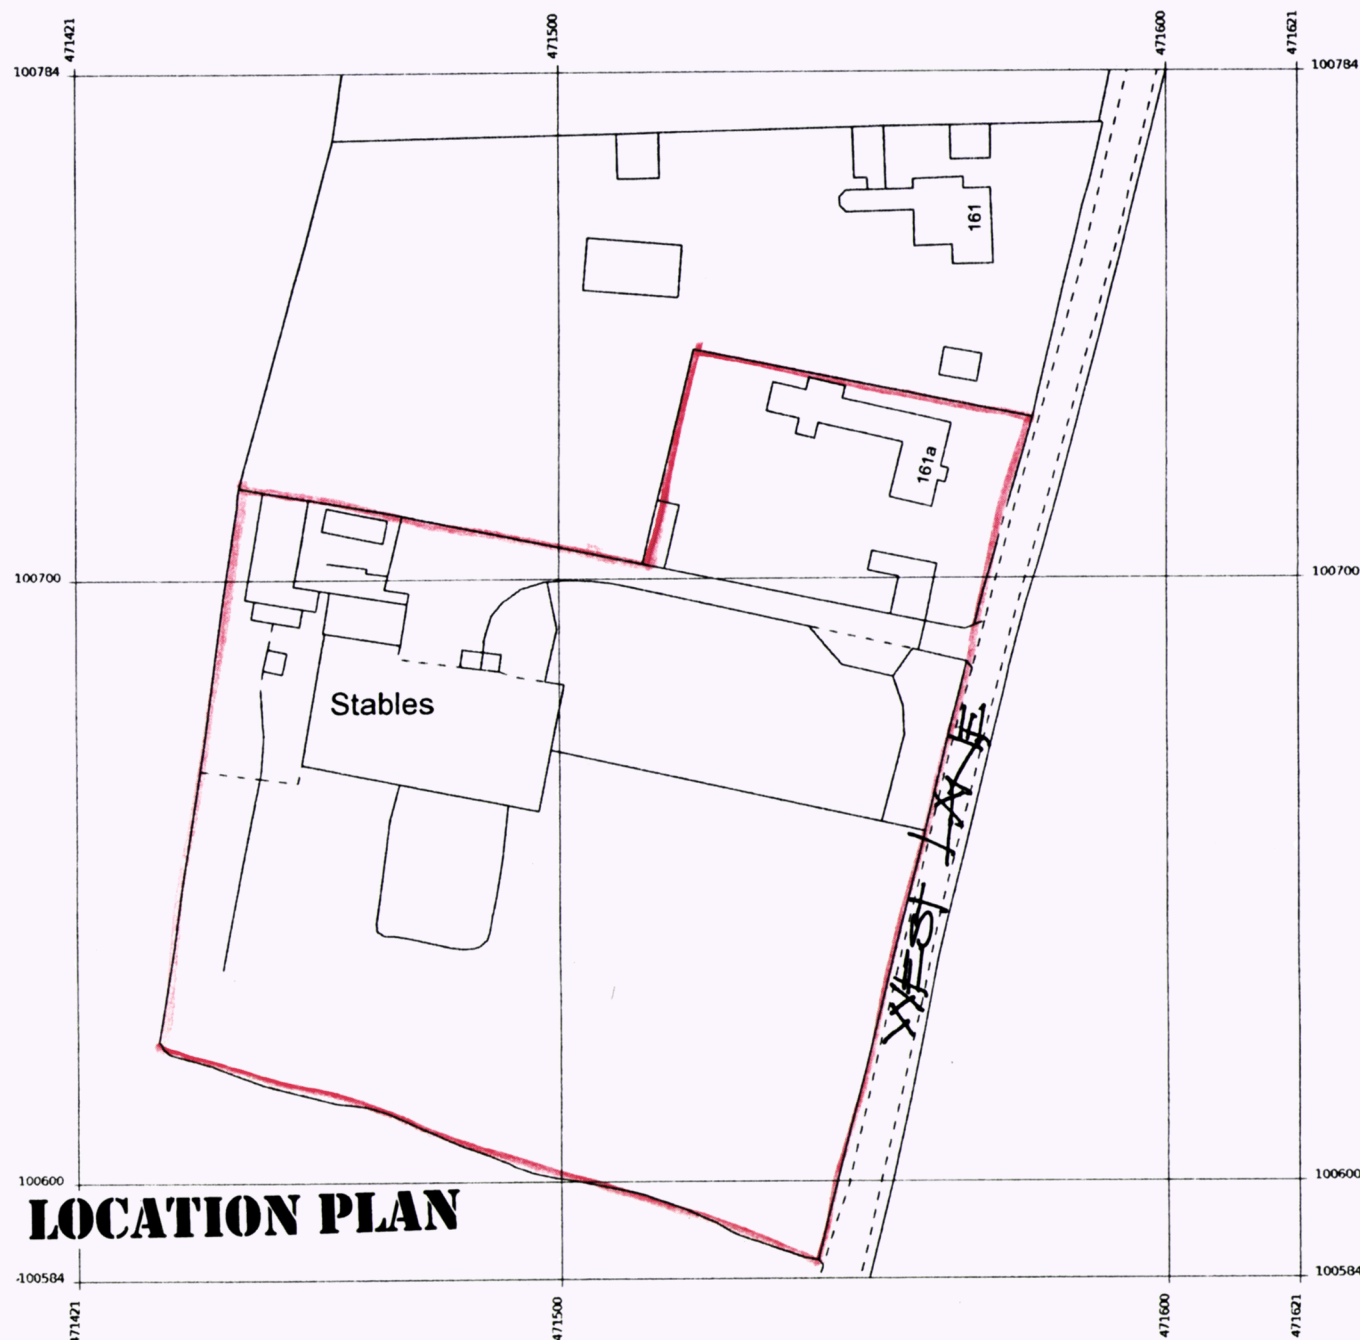

LOCATION PLAN

Produced 28 Jan 2022 from the Ordnance Survey MasterMap (Topography) Database and incorporating surveyed revision available at this date.


The representation of a road, track or path is no evidence of a right of way. The representation of features as lines is no evidence of a property boundary.

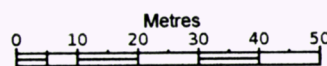

1:1250

Supplied by: Latitude Mapping Ltd
Licence: © Crown Copyright and
database rights 2022 OS 100038864
Reference: 011520503
Centre coordinates: 471521 100684

161a, West Ln, Hayling Island

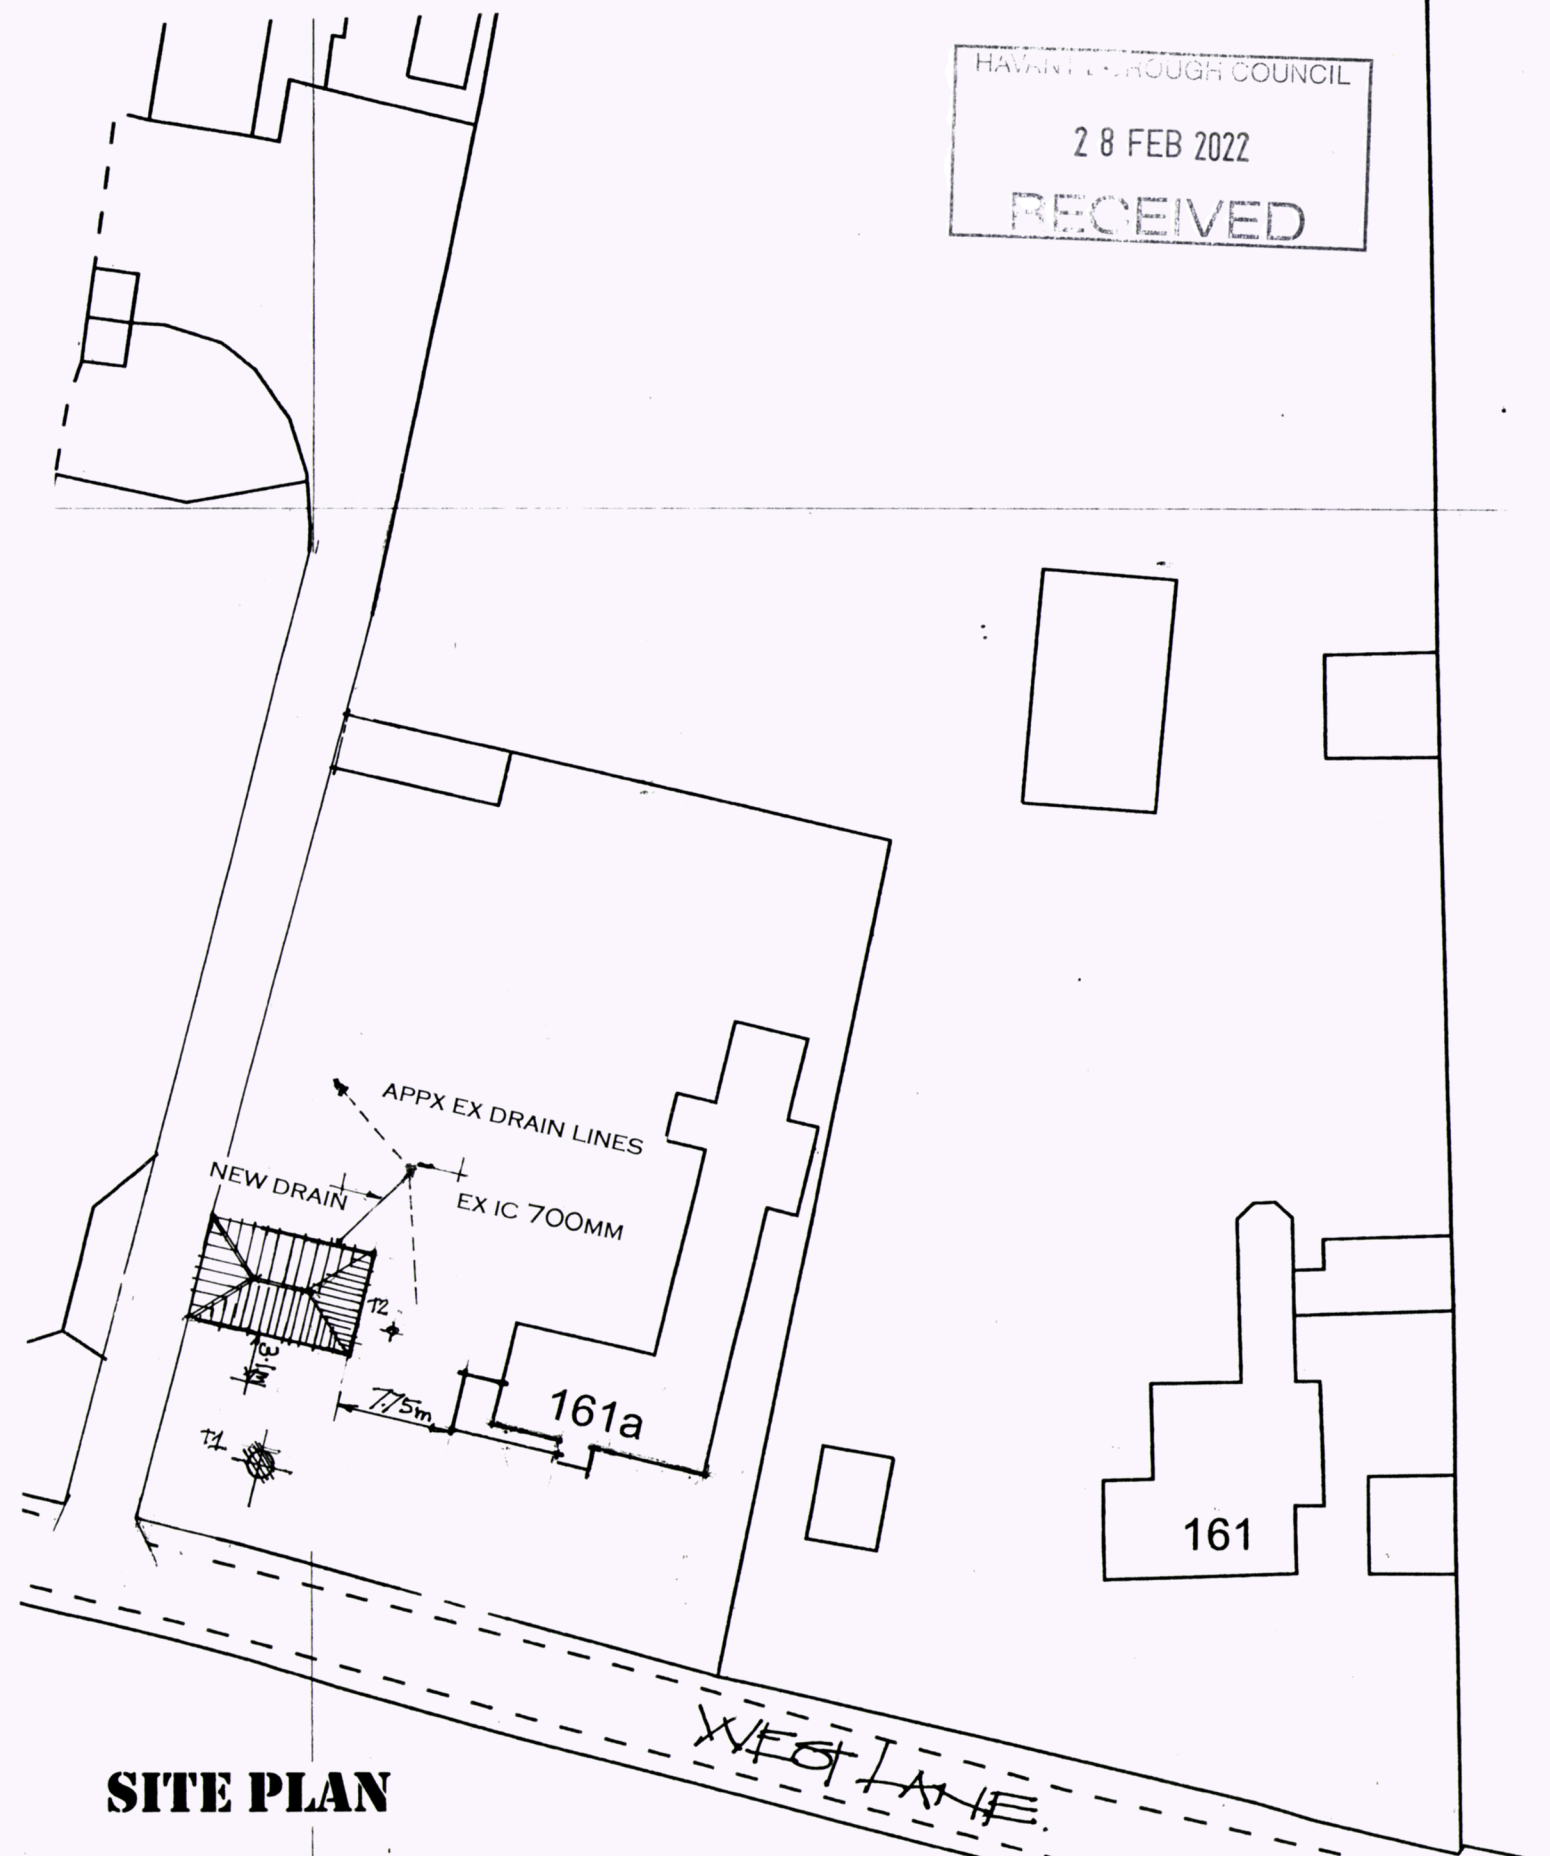

SITE PLAN

1:500

**PROPOSED DOUBLE GARAGE & GARDEN STORE.
161A, WEST LANE, HAYLING ISLAND, HANTS.
FOR MR & MRS A. HARBUTT.**

APPROVED FEB 22