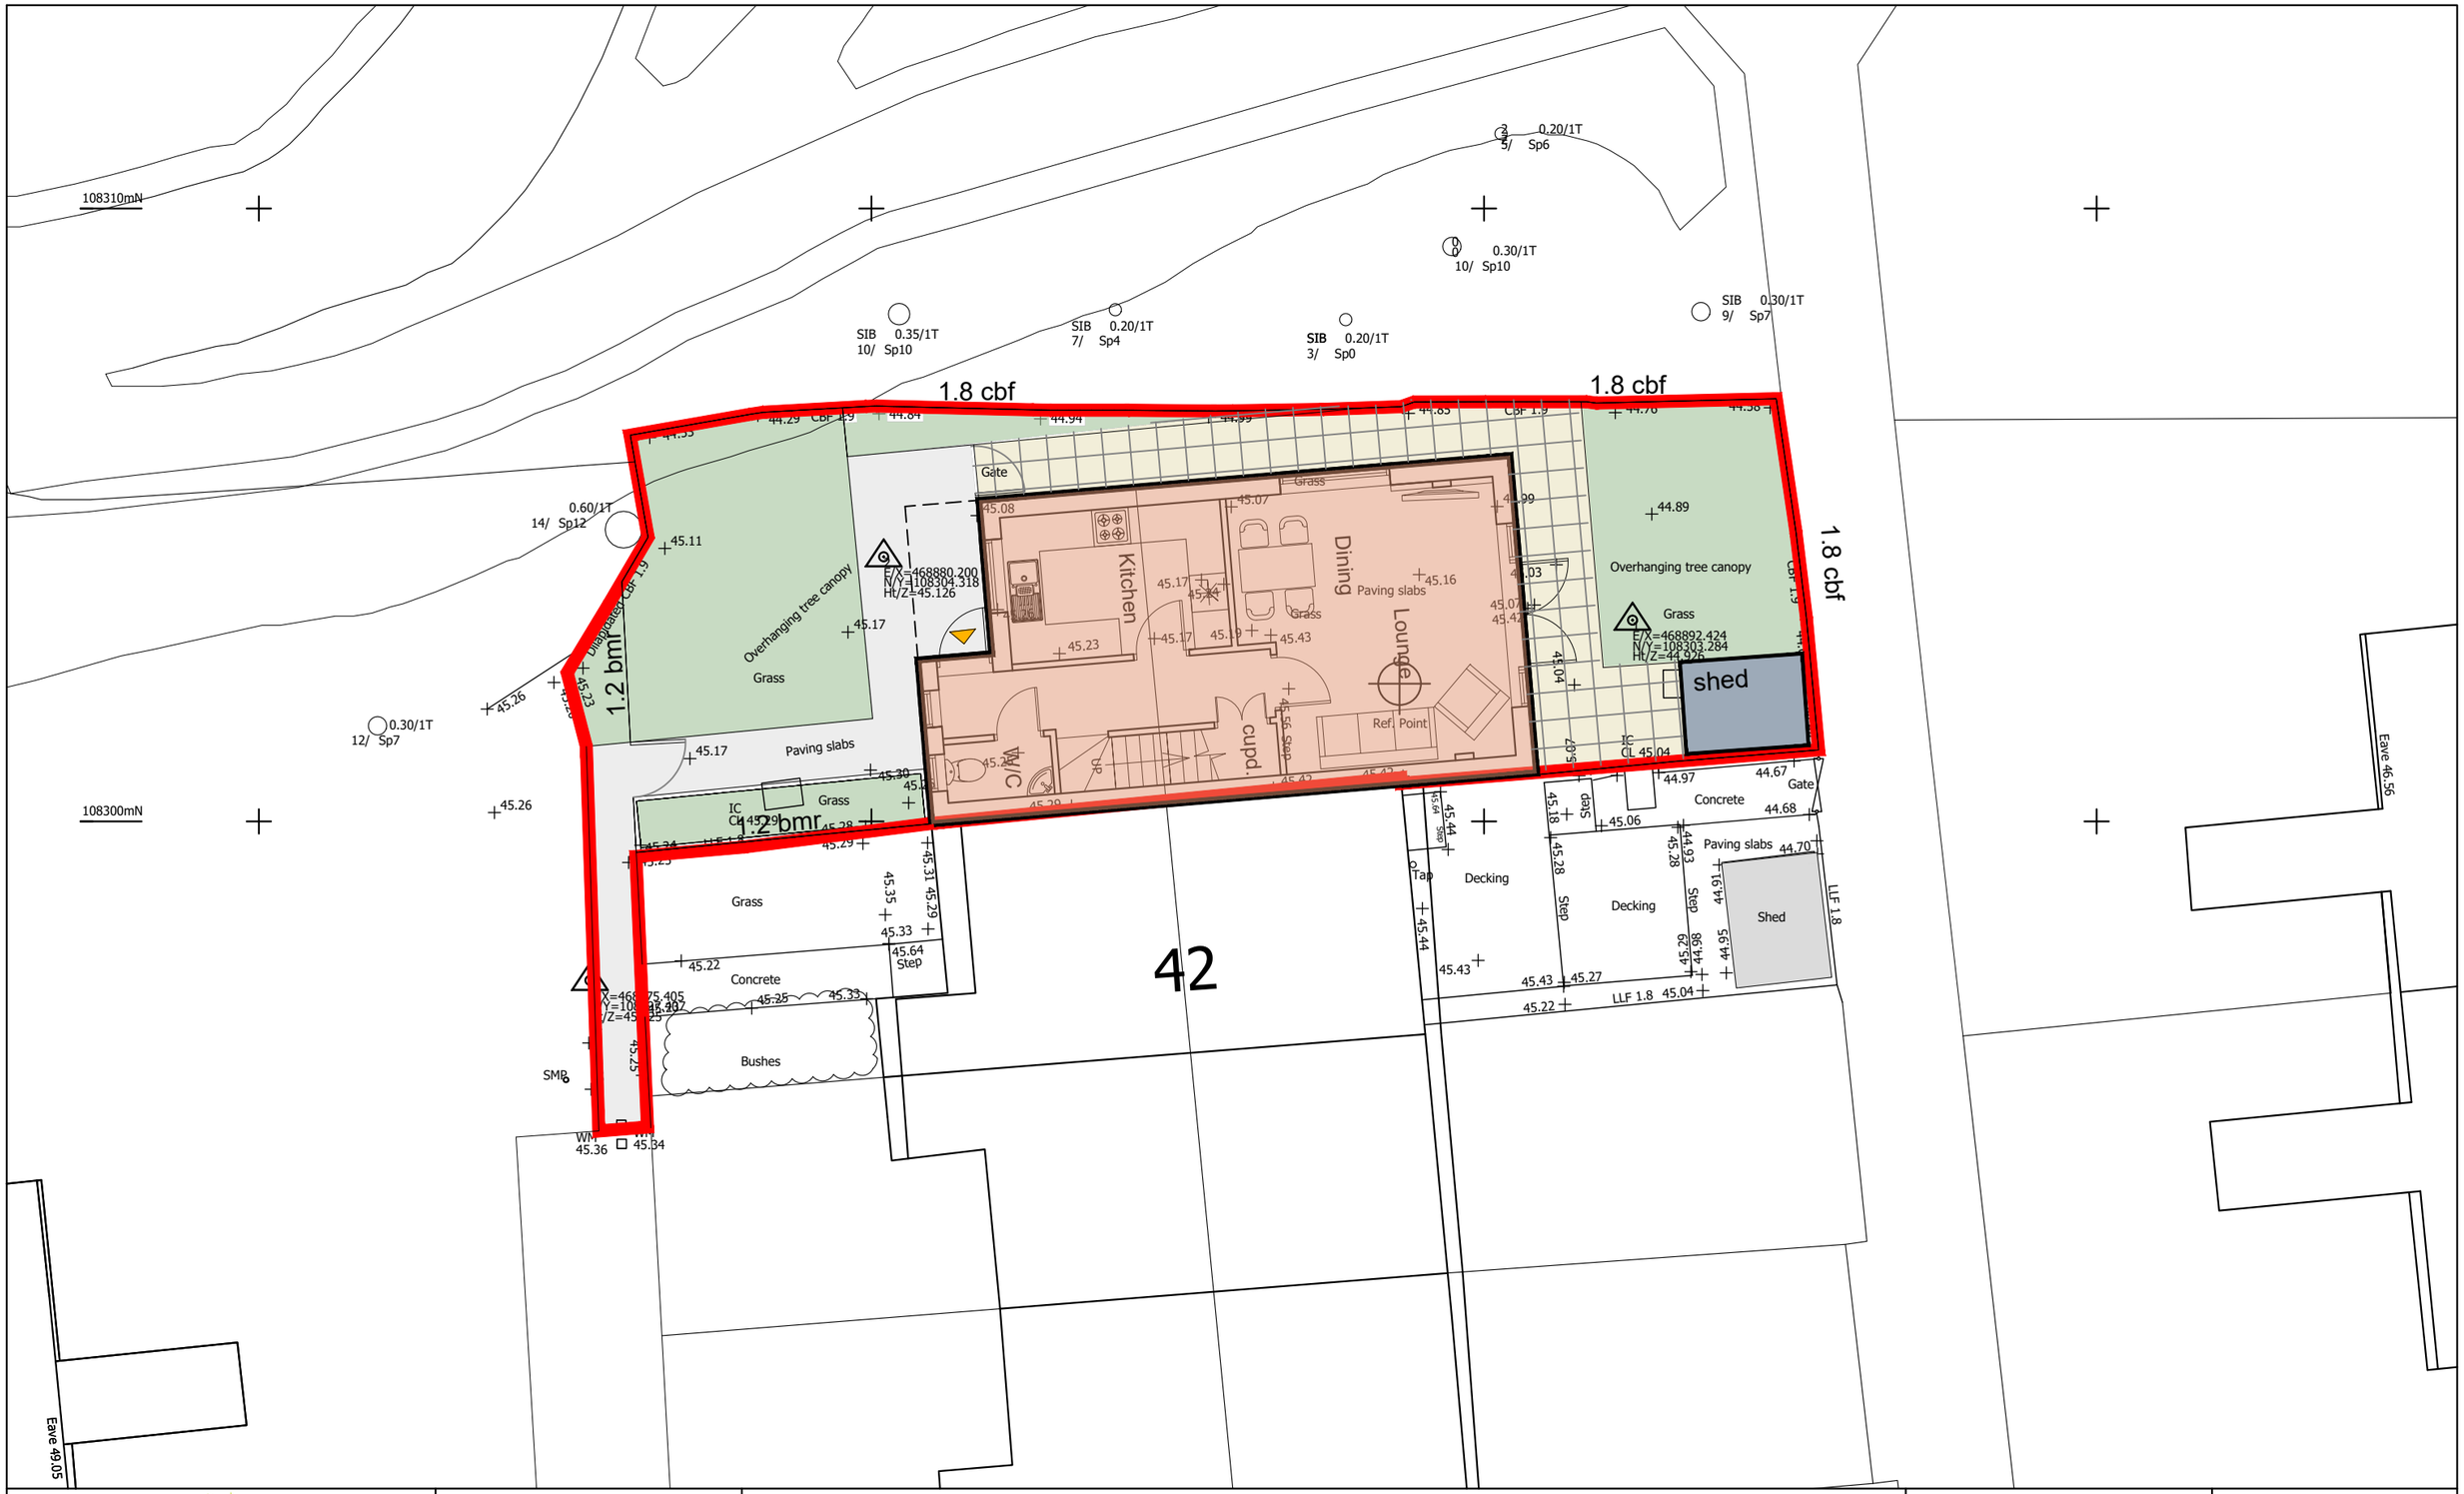

CAAD

Critchley Architecture And Design Ltd.

Contact: 02392 474 919 | info@caad.online

The Old Brewery,15E South Street, Havant, PO9 1BU

N

PROPOSED SITE LAYOUT

Revisions
a) Note/Date/Initial
b)
c)
d)

42 Lombardy Rise,
Waterlooville,
PO7 8EB

Scale A1=1:50, A3=1:100
Drawn JHL
Date 09/02/21

21018–112 0

10m 20m 30m 40m