


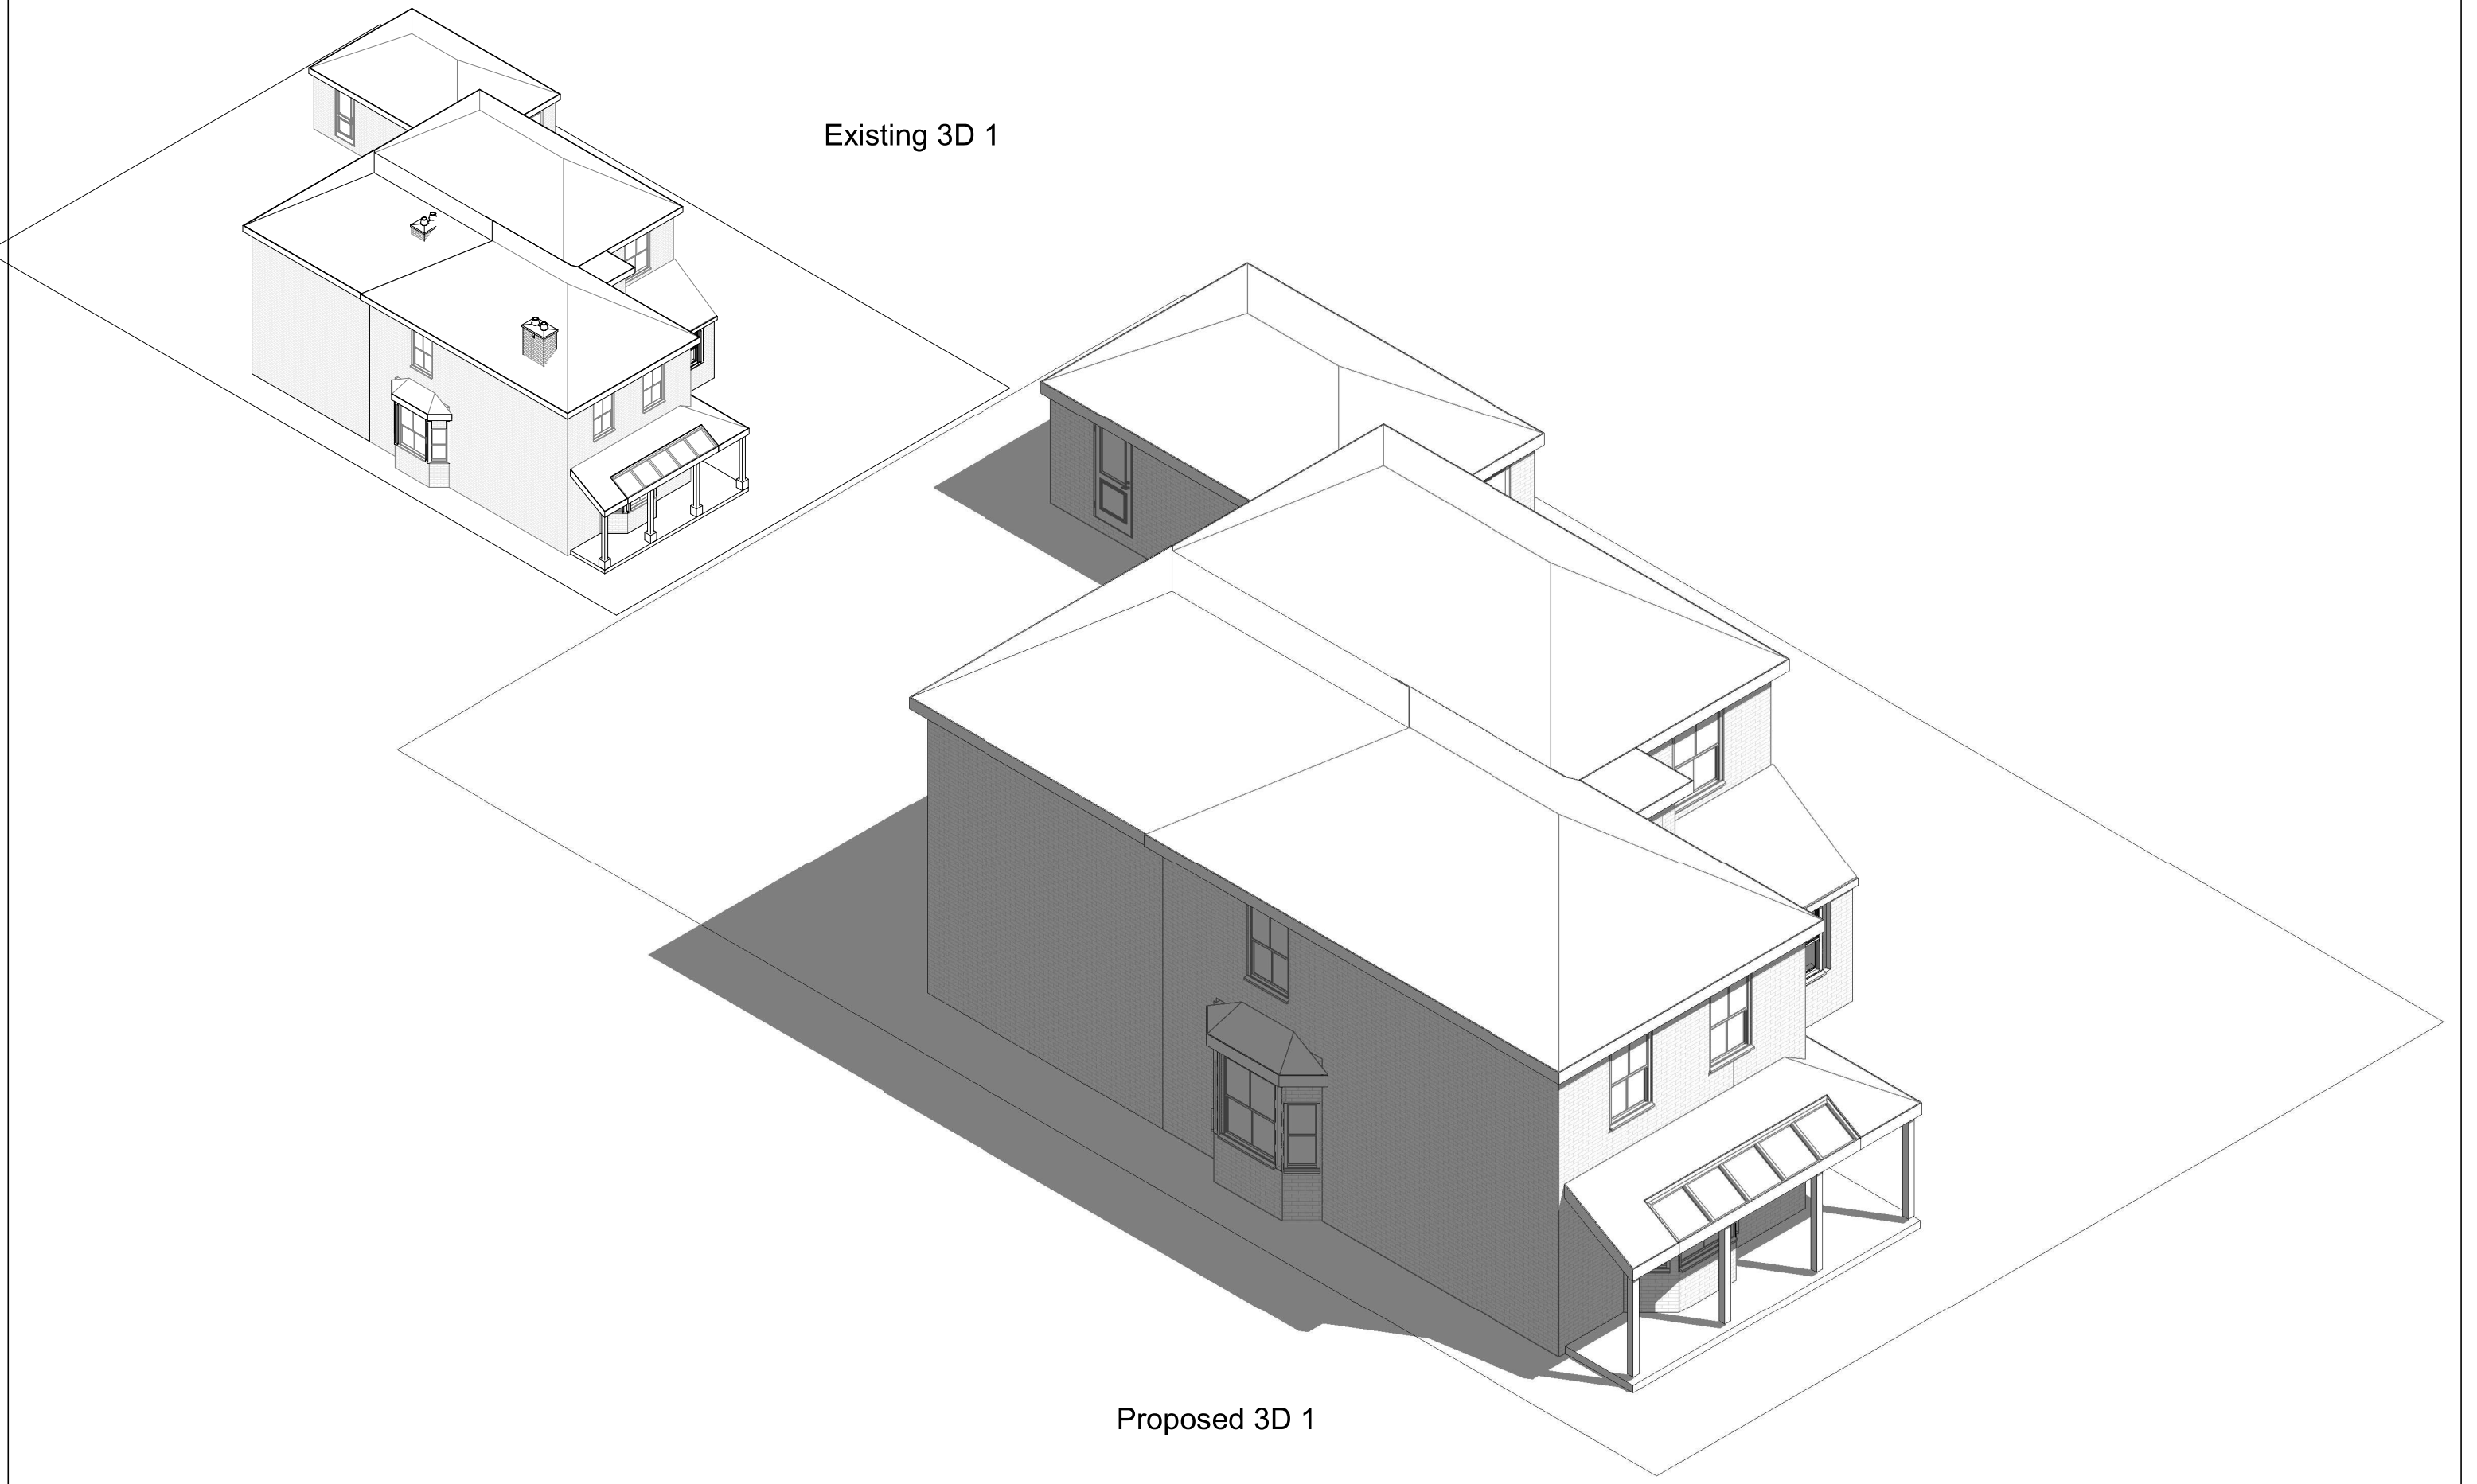

Existing 3D 1

Proposed 3D 1

pd

parkers

executive

design

1:500

1:200

1:100

1:50

50

20

10

5

All measurement to be checked on site prior to any commenment

Parkers Design Limited - The Studio @ 90, PO9 2PR

www.pexd.co.uk - info@parkersdesign.com - 07776 008822

PROJECT	8 Third Avenue PO9 2QS		CLIENT Walton	
			Date	Issue Date
			Scale (@ A3)	
SHEET	3D 1		Drawn by	SW
			Checked by	SR
			DRAWING NUMBER	REV
		P 7		