


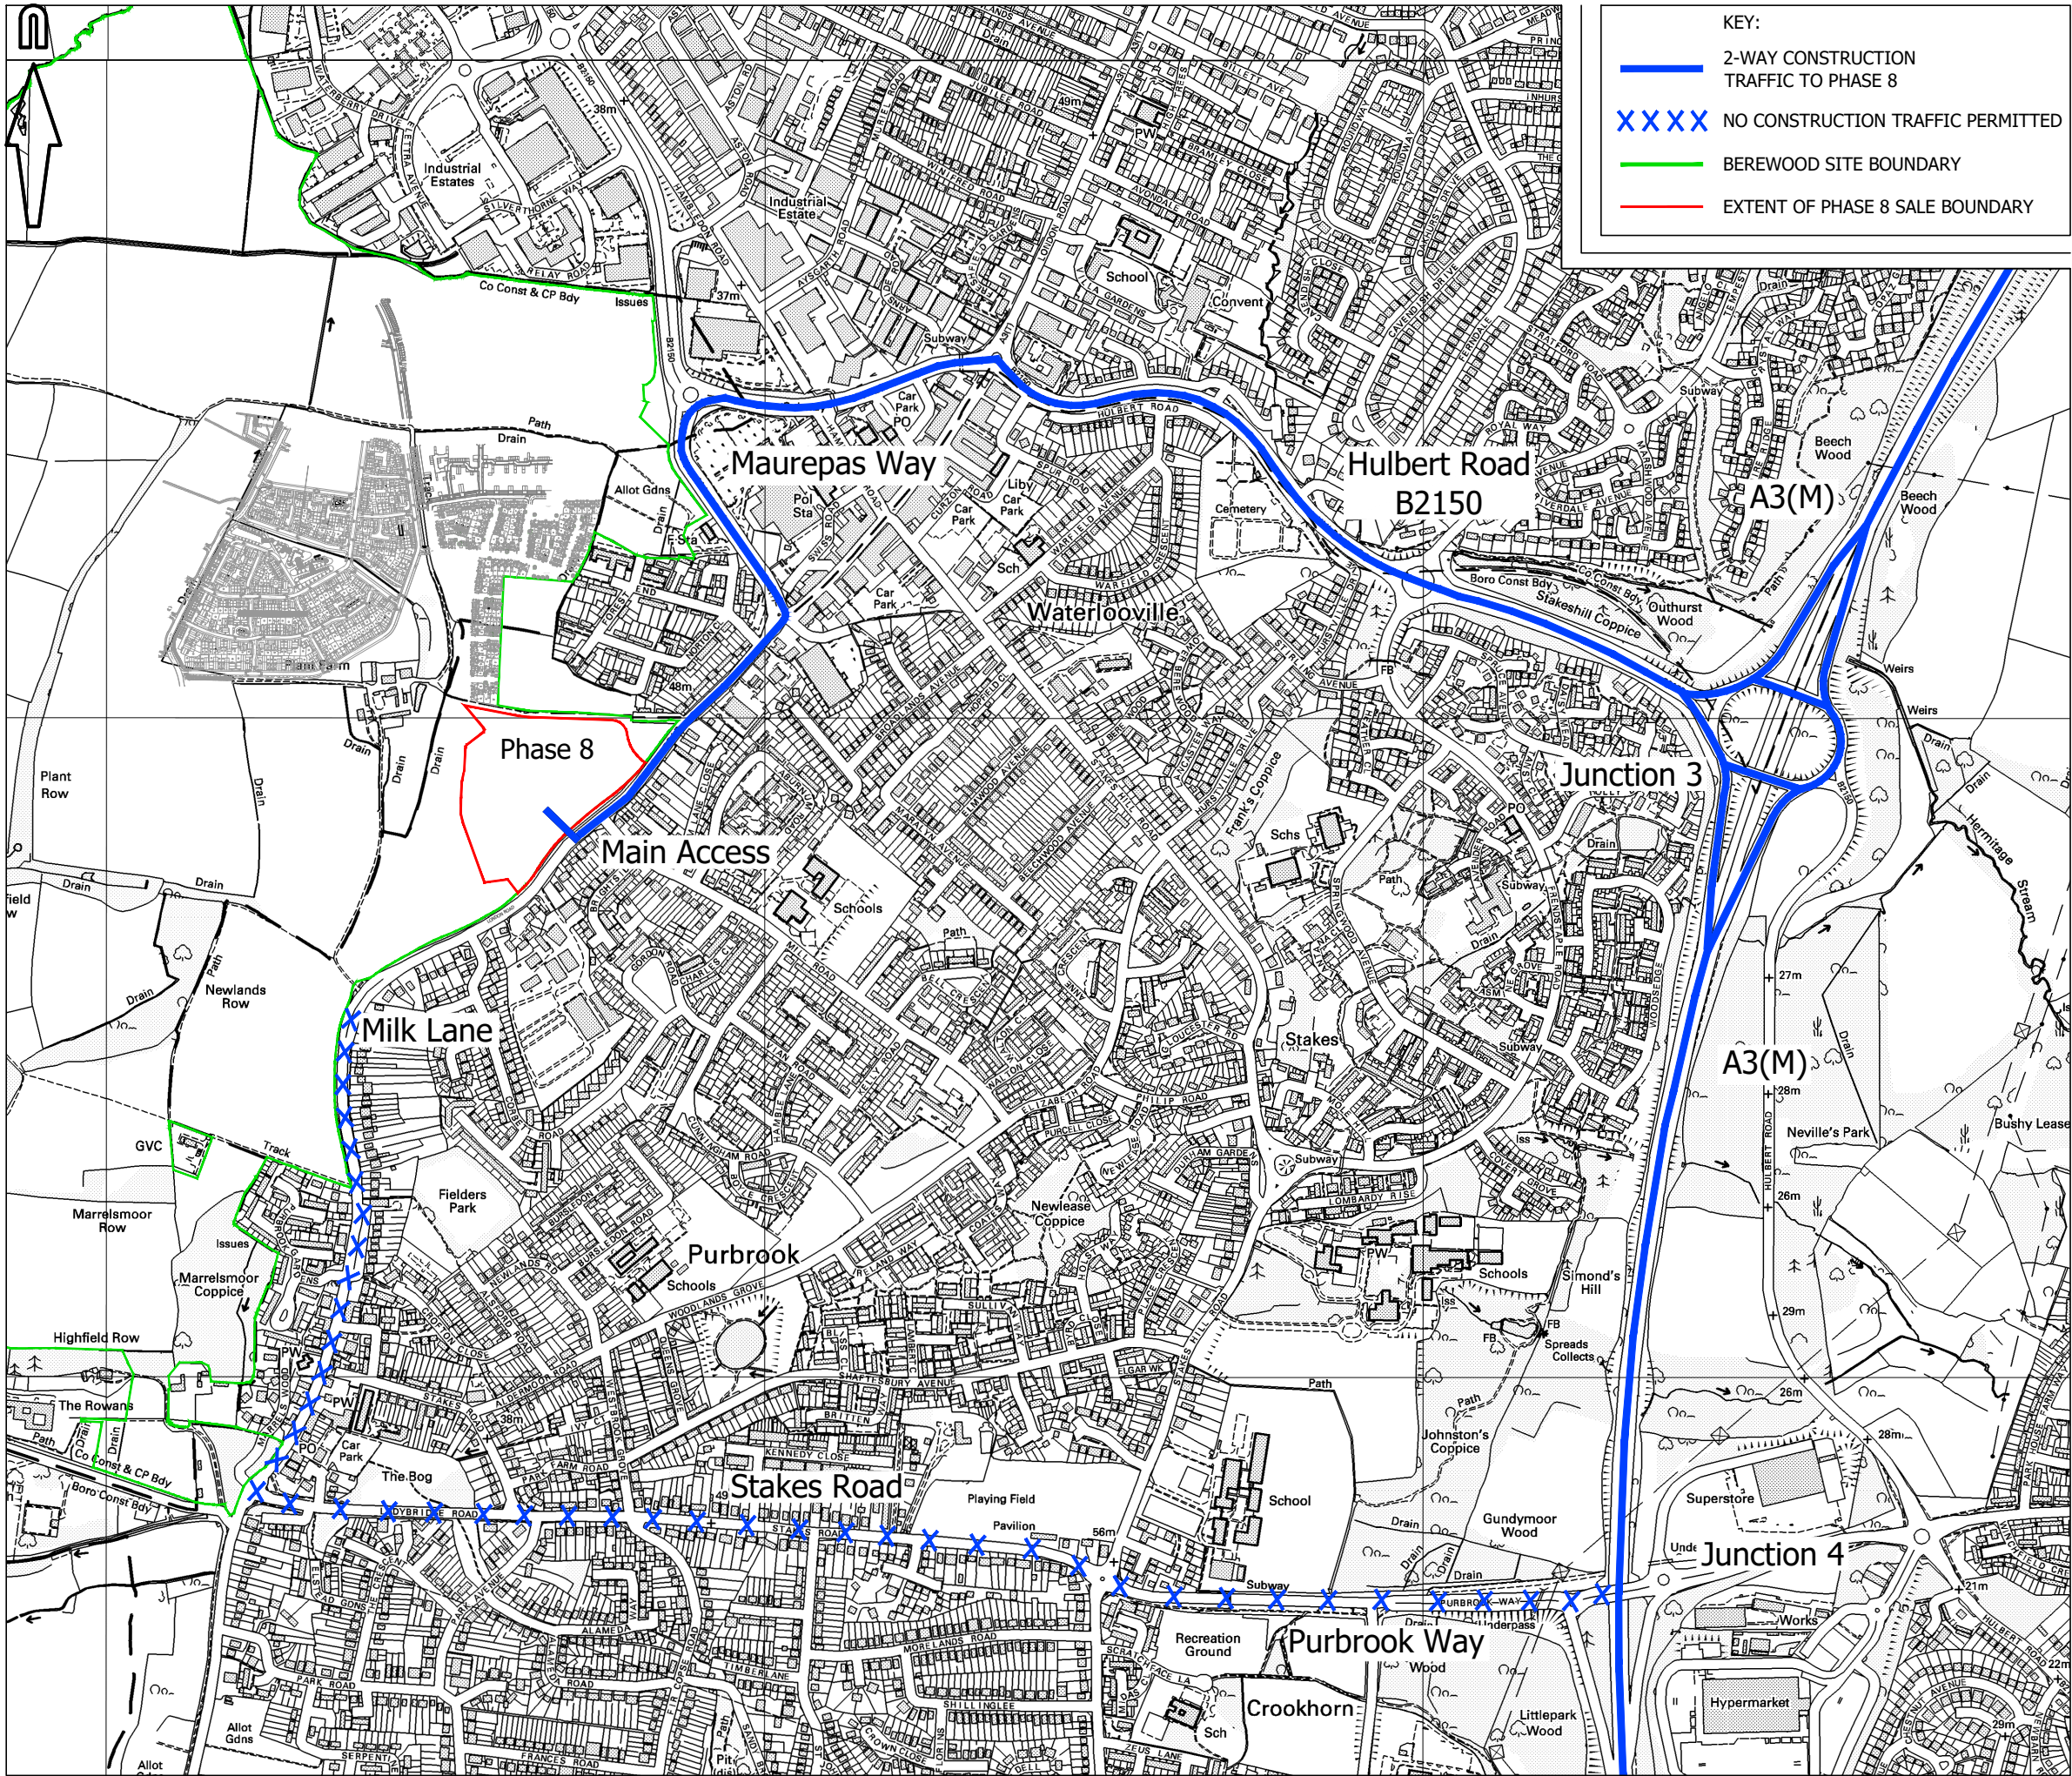

© Mayer Brown Limited Copyright. The drawings, information and data recorded in this document ("the information") is the property of Mayer Brown. This document and the information are solely for the use of the authorised recipient and this document may not be used, copied or reproduced in whole or part for any purposes other than which it was supplied by Mayer Brown. Mayer Brown makes no representation, undertakes no duty and accepts no responsibilities to any third party who may use or rely upon this document or the information.

A3 ORIGINAL

© Crown Copyright and database rights 2022 Ordnance Survey 0100031673

Notes:
1. Purbrook village is a traffic sensitive location and it is a planning obligation that no construction traffic passes through Purbrook village. As such, construction traffic through Purbrook village is forbidden under the contract.



FOR INFORMATION
NOT FOR CONSTRUCTION

C	RLB REVISED.	WD	11/01/2023
B	RLB REVISED.	WD	11/01/2023
A	DRAWING TITLE AND PROJECT TITLE UPDATED.	WD	16/12/2022

rev.	amendment	checked	date
------	-----------	---------	------



Mayer Brown Limited
Lion House
Oriental Road Woking Surrey GU22 8AR
Telephone 01483 750 508 Fax 01483 750 437
wokingoffice@mayerbrown.co.uk www.mayerbrown.co.uk

client **grainger plc** Investing in homes since 1912

project
BEREWOOD, WATERLOOVILLE
PHASE 8 DEVELOPMENT PARCEL

scale	1:10000	drawn by	NT	checked by	WD
date	JANUARY 2023	cad file	TP_01.dwg		

title
CONSTRUCTION ROUTING PLAN

drawing number	GTWVILLE_P8/TP/01	rev.	C
----------------	-------------------	------	---