



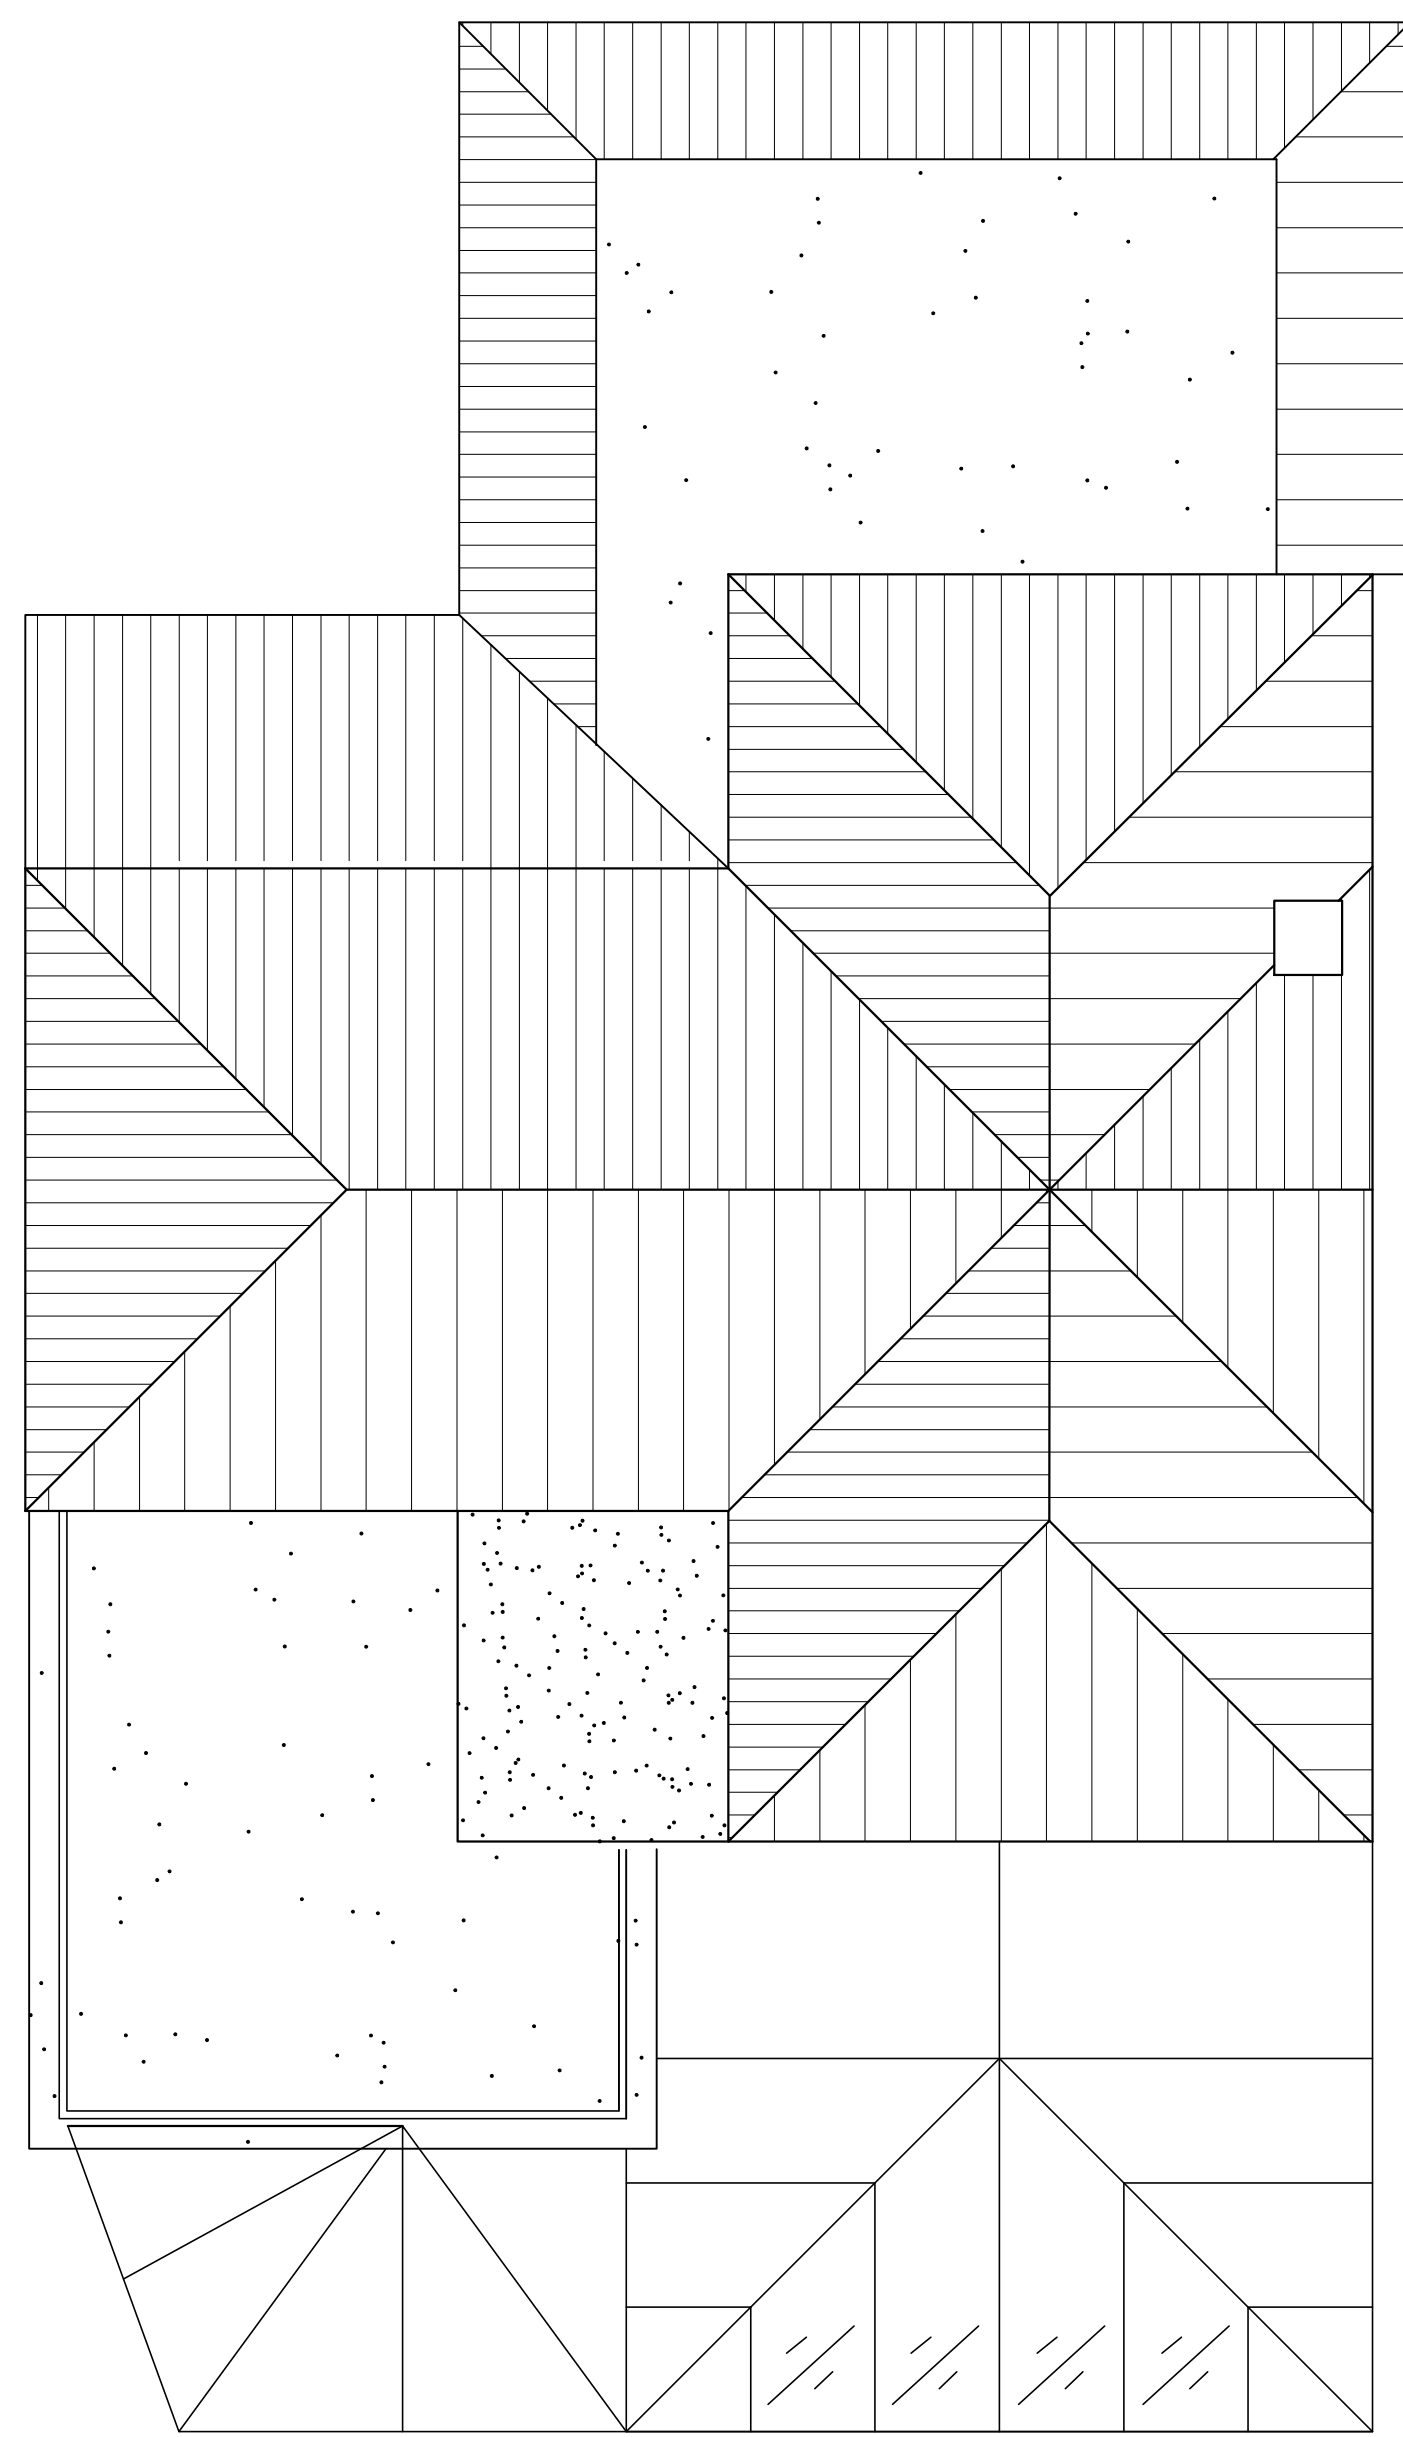

EXISTING

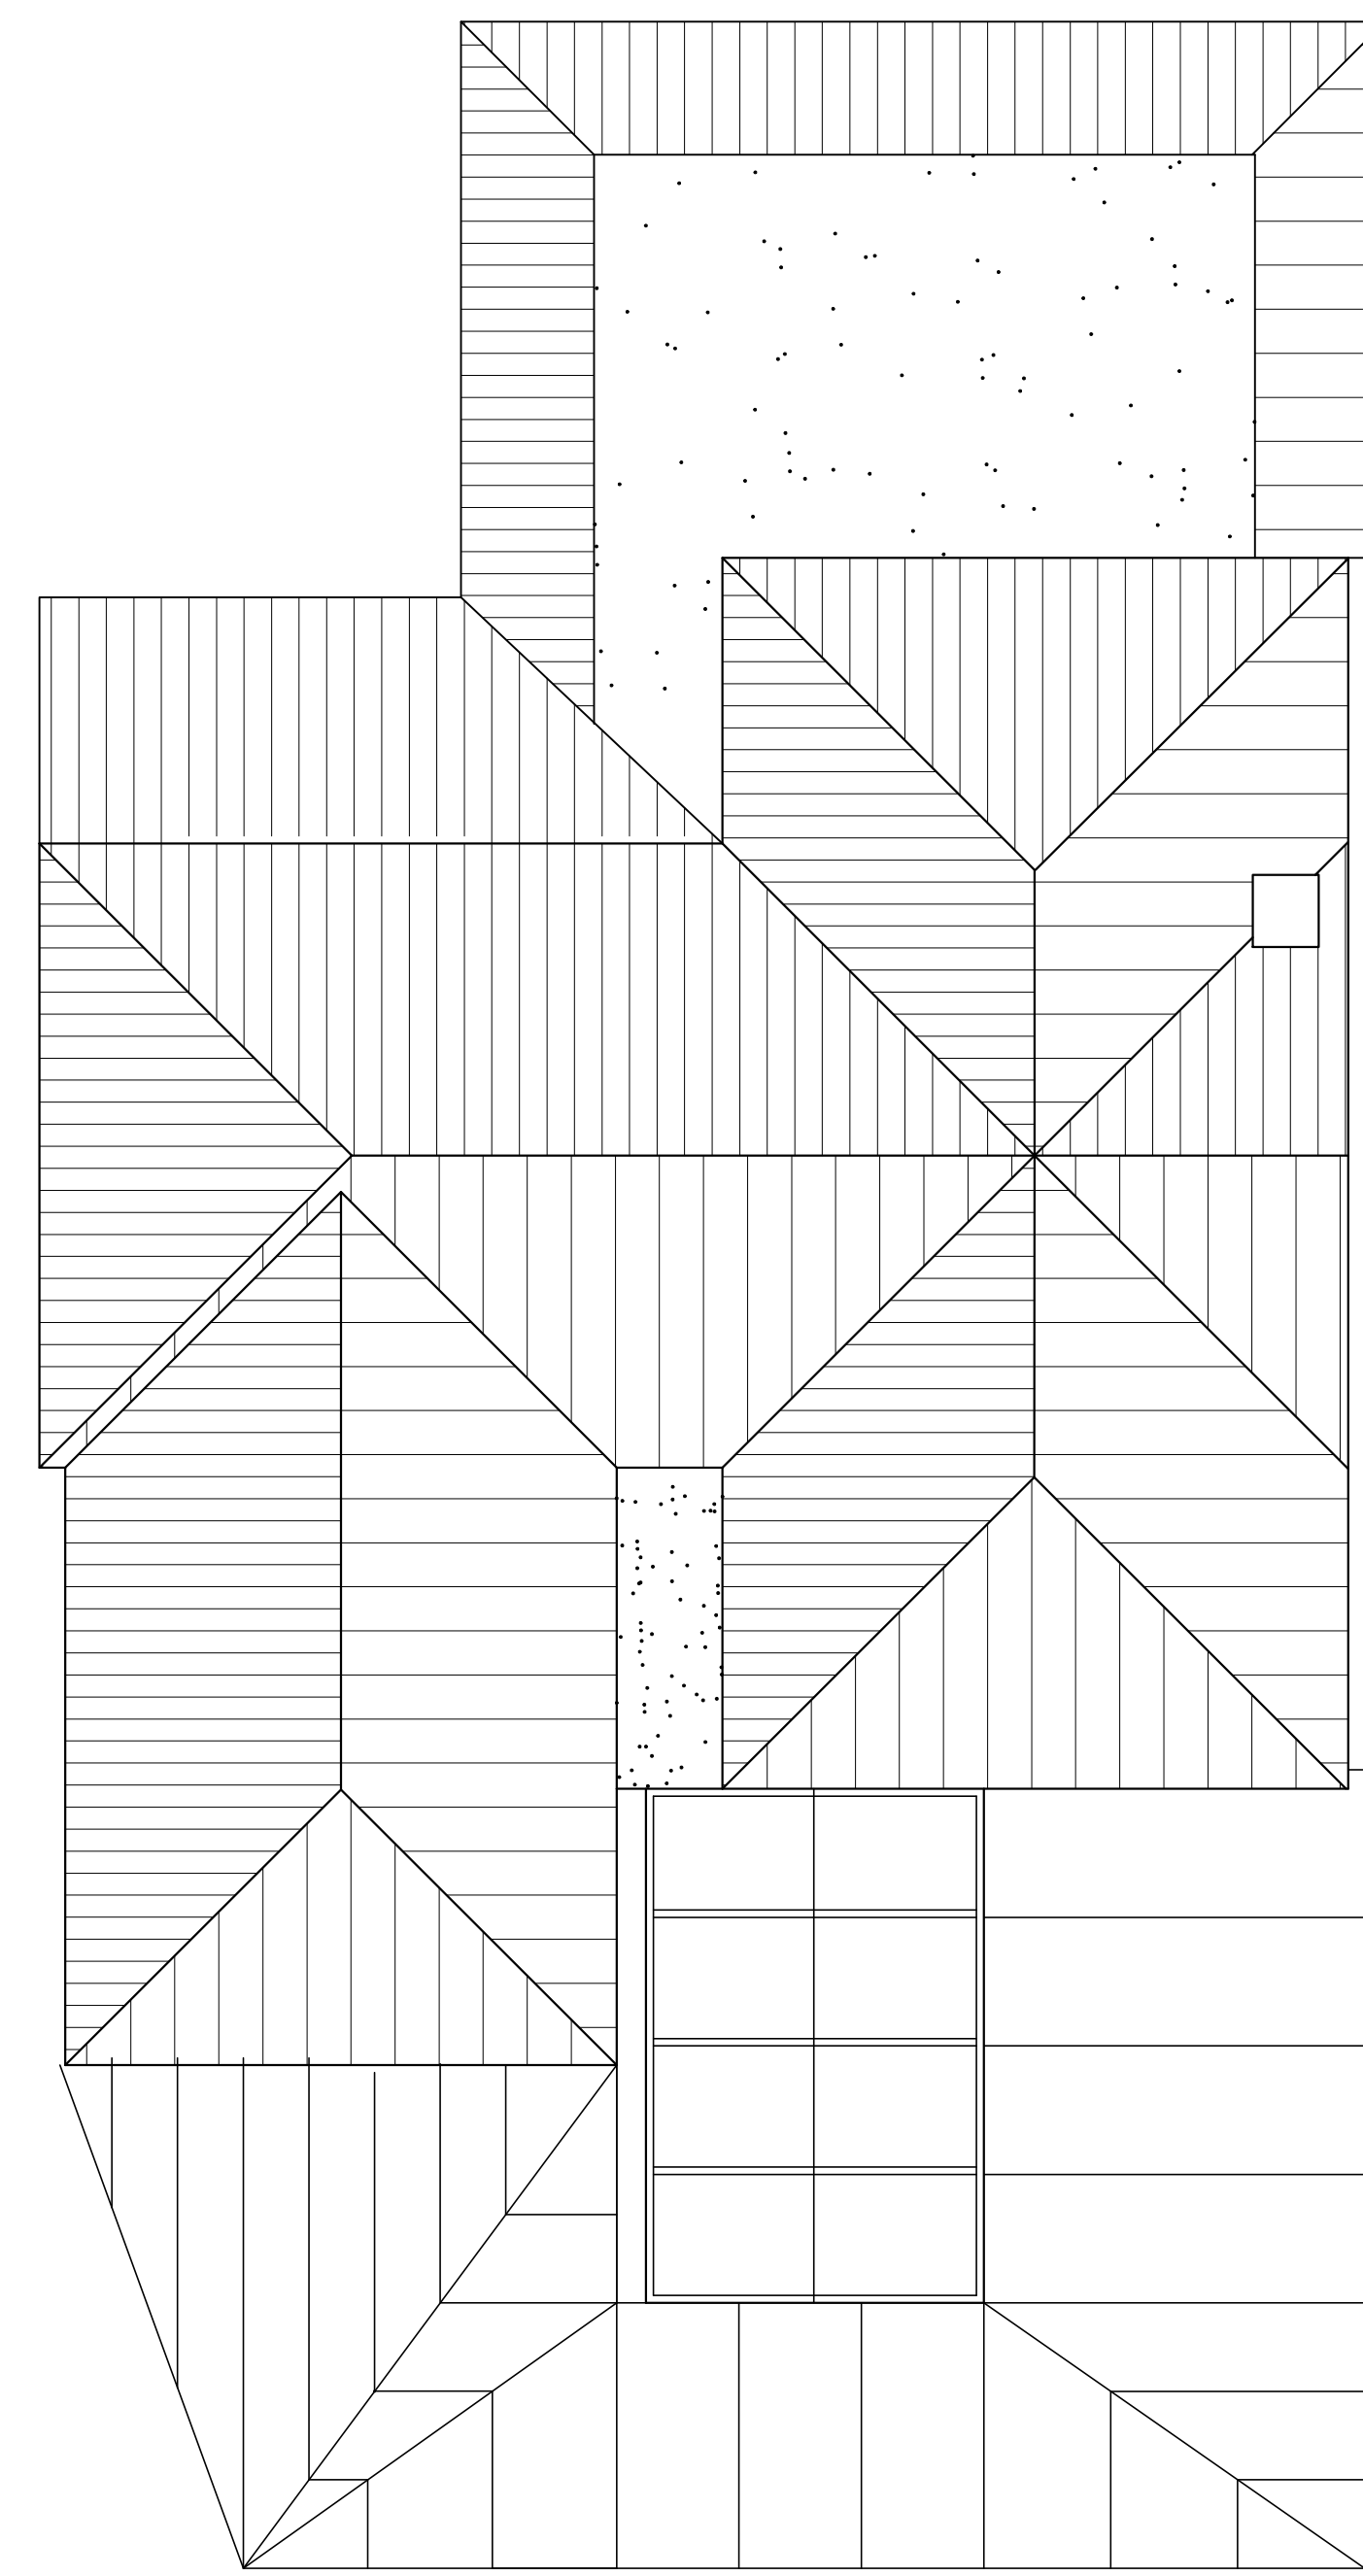

PROPOSED


12 Havant Road,
Hayling Island,
Hants,
PO11 0NZ

EXISTING + PROPOSED ROOF PLANS

Revisions	a) Note/Date/Initial
b)	
c)	
d)	

CAD

Critchley Architecture And Design
Contact: 02392 474 919 | info@caad.online
The Old Brewery, 15E South Street, Havant, PO9 1BU

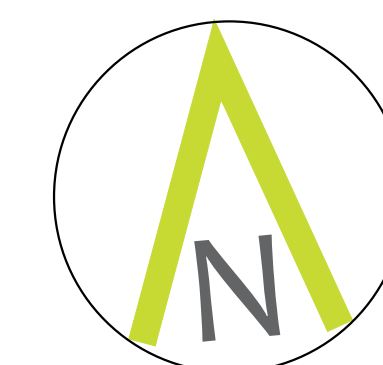

Scale A3 = 1:100
Drawn MHC
Date 24/02/21

18057-402⁰

