

notes

Permission is granted to scale from this drawing for the purposes of Local Authority Planning Approval only. Please verify that the information is correctly printed to scale by checking the 1:1 scale control bar below.

0mm 20 40mm


In all other circumstances DO NOT scale from this drawing, please contact this office for any additional information required. Contractors, Sub Contractors and Suppliers are to check all relevant dimensions and levels of site and building before commencing any shop drawings or building work.

RIBA  Ordnance Survey information is reproduced under Licence. Ordnance Survey © Crown Copyright. All rights reserved. Licence number 100022432.

Chartered Practice This drawing is the Copyright © of RBA Architects Limited

This drawing must be read in conjunction with related RBA drawings as scheduled in the Drawing Register. This drawing must also be read in conjunction with the following consultants, specialists & sub - contractors drawings :

drawing number	consultant name	revision
----------------	-----------------	----------

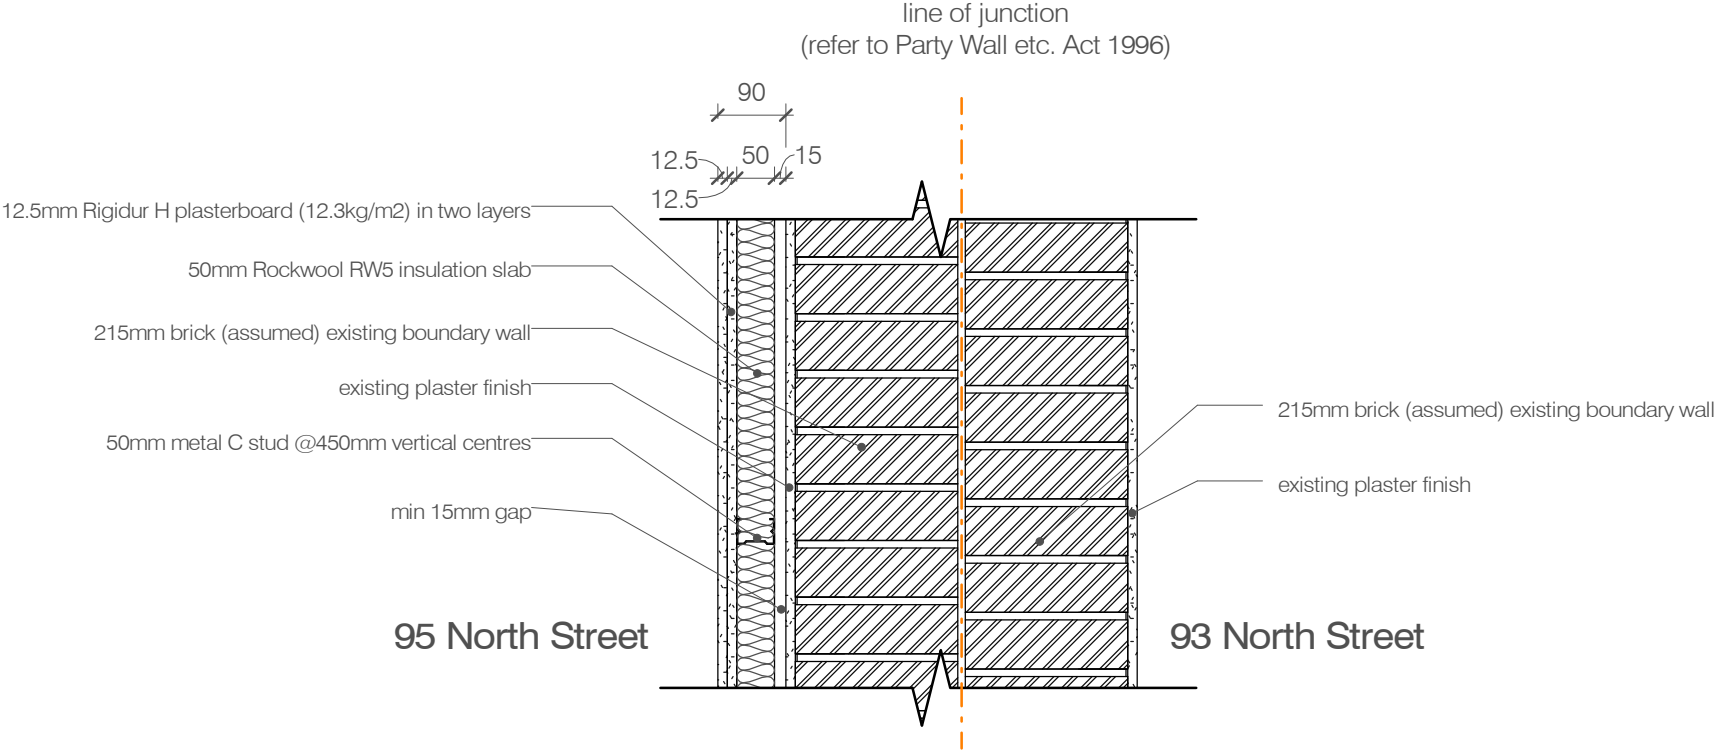

Minimum anticipated performance level of wall lining to solid masonry
Weighted standardised level difference Dn,Tw + Ctr = 43 db

1. Section through boundary walls

scale 1 : 10

revisions	date	author	author
QA level	QA level	QA level	QA level



r b a

rba architects limited

t: 07809 342990

e: mail@rba-architects.co.uk

w: www.rba-architects.co.uk

project

The Railway Inn
95 North Street, Emsworth
PO10 7PQ

drawing

Proposed acoustic treatement to wall
abutting adjoining residential property at
93 North Street, Emsworth

scale	date	author	author
@ A4	19/01/23	rjb	rdv

job no	drawing no	rev
2213	4.001	-

Revision Codes : P=Preliminary D=Design Stage T=Tender Issue C=Construction Issue