


**PROPOSED SINGLE STOREY REAR ADDITION.
9, KINGFISHER CLOSE, HAYLING ISLAND, HANTS.
FOR MR & MRS R. SILCOX.**

HAVANT BOROUGH COUNCIL
21 JUN 2021
RECEIVED

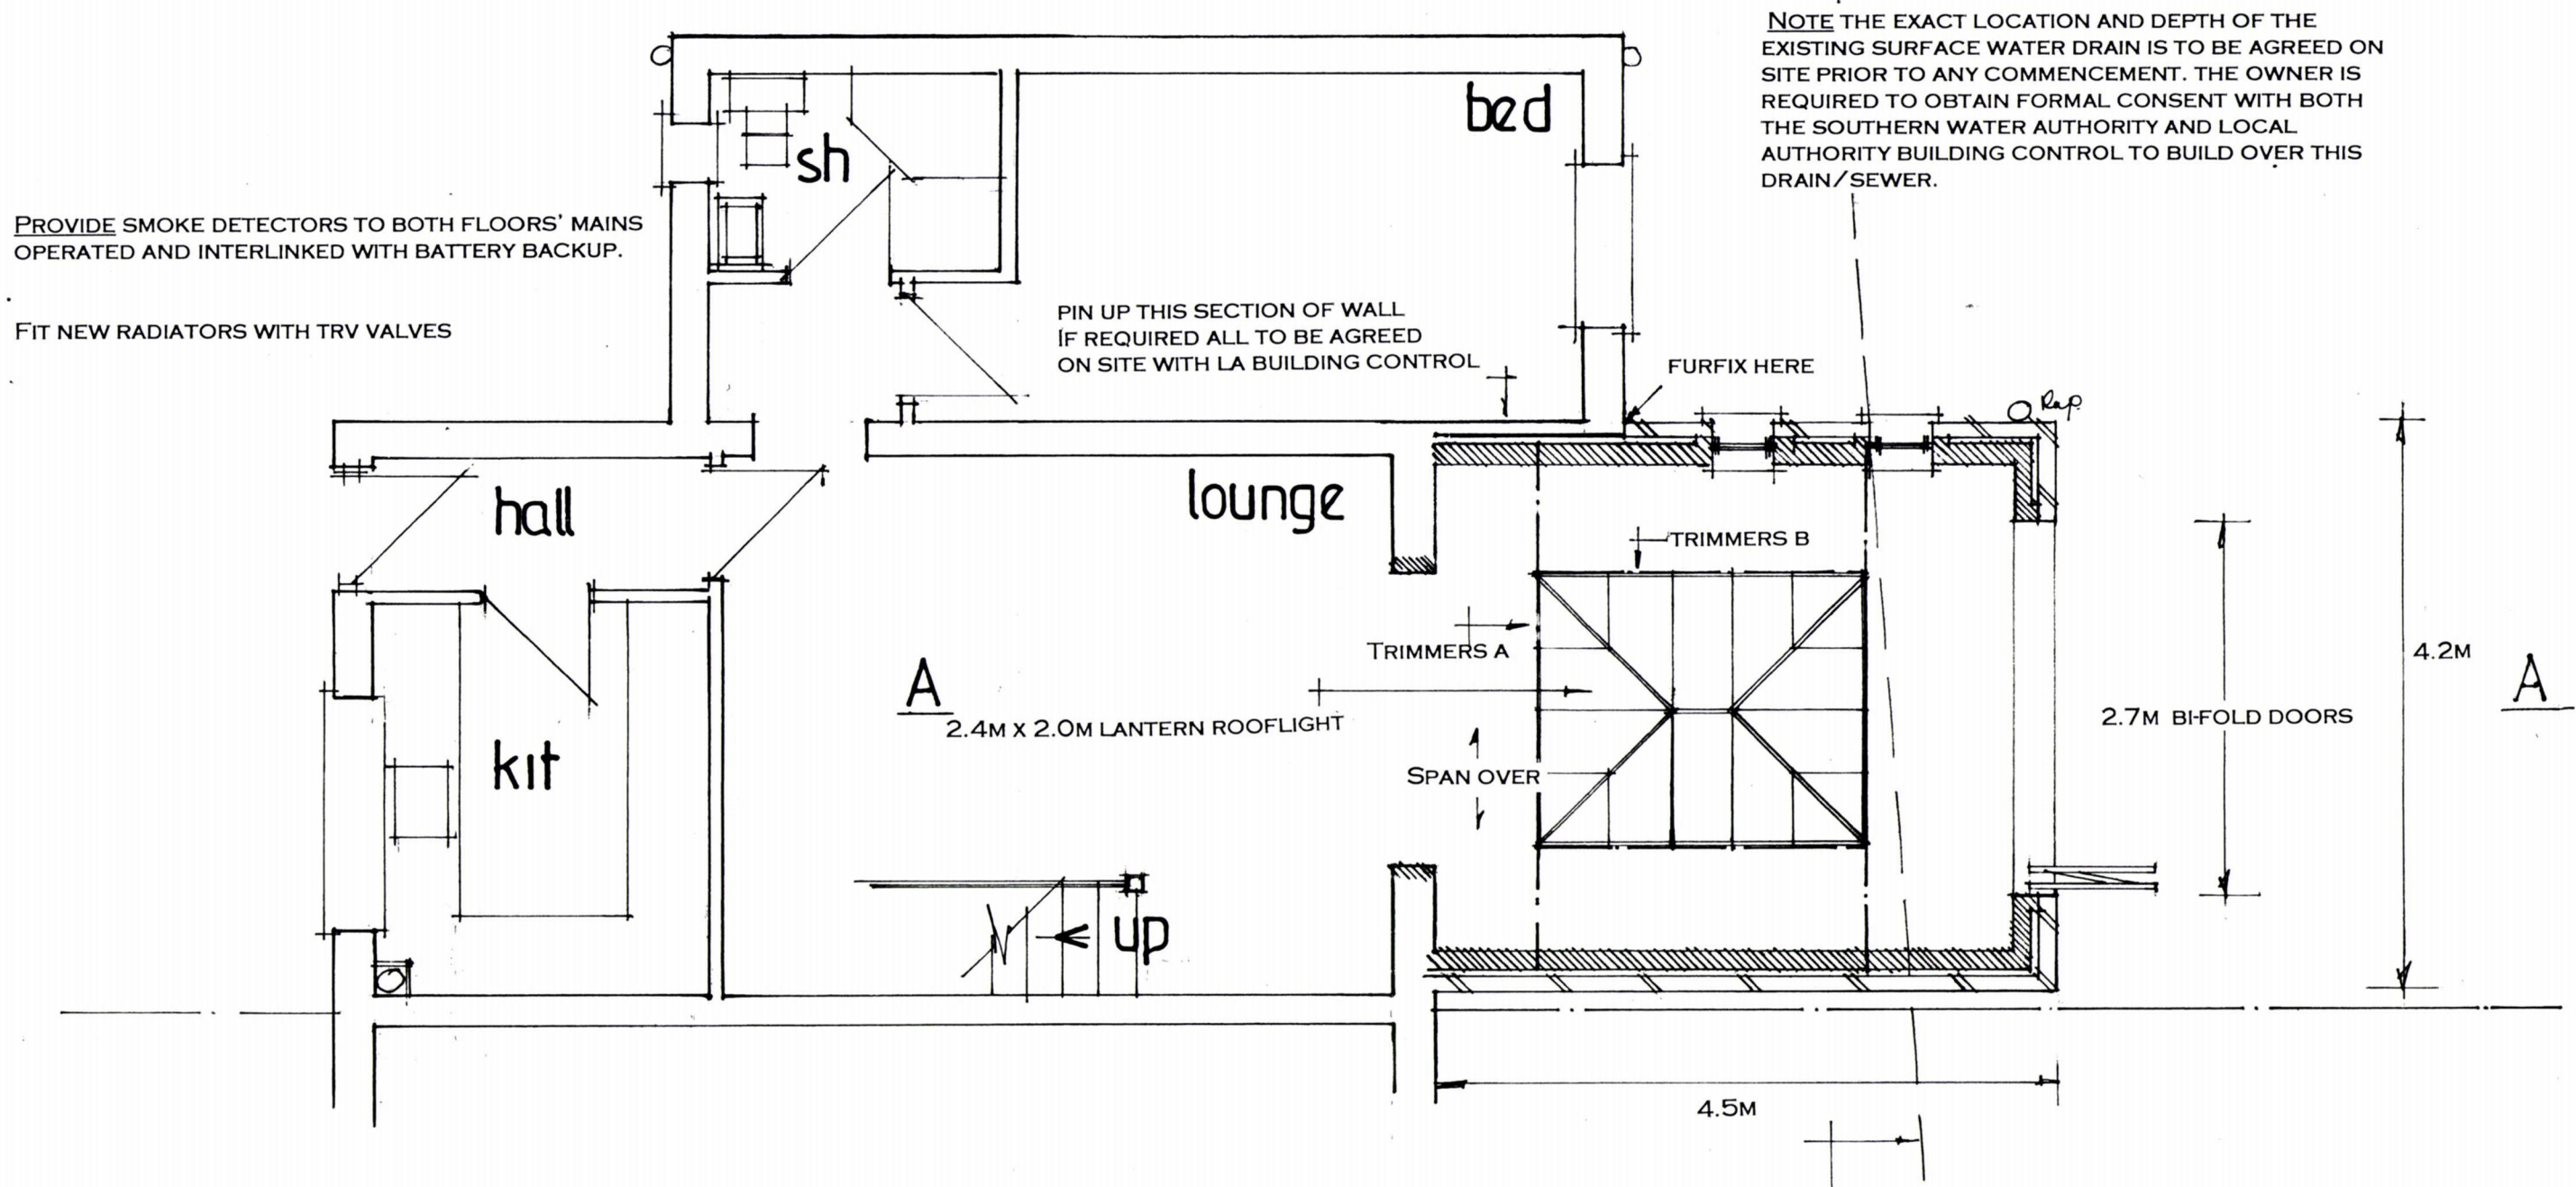

THE OWNER/BUILDER IS RESPONSIBLE FOR OBTAINING A PARTY WALL AGREEMENT WITH THE ADJOINING OWNER FOR THE EXCAVATION OF FOUNDATIONS WITHIN 3M THIS IS TO BE IN WRITING BEFORE ANY COMMENCEMENT OF WORK ON SITE.

Appx line/position only of
ex storm drain/sewer to be agreed

date june 21
scale 1:50

PETER J. WALKER
ISLAND DESIGN
182 SEAFRONT, HAYLING ISLAND, HANTS
PO11 9AN
TEL: 02392467571