
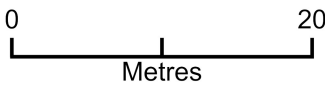


18 Manor Way Block and Location Plan

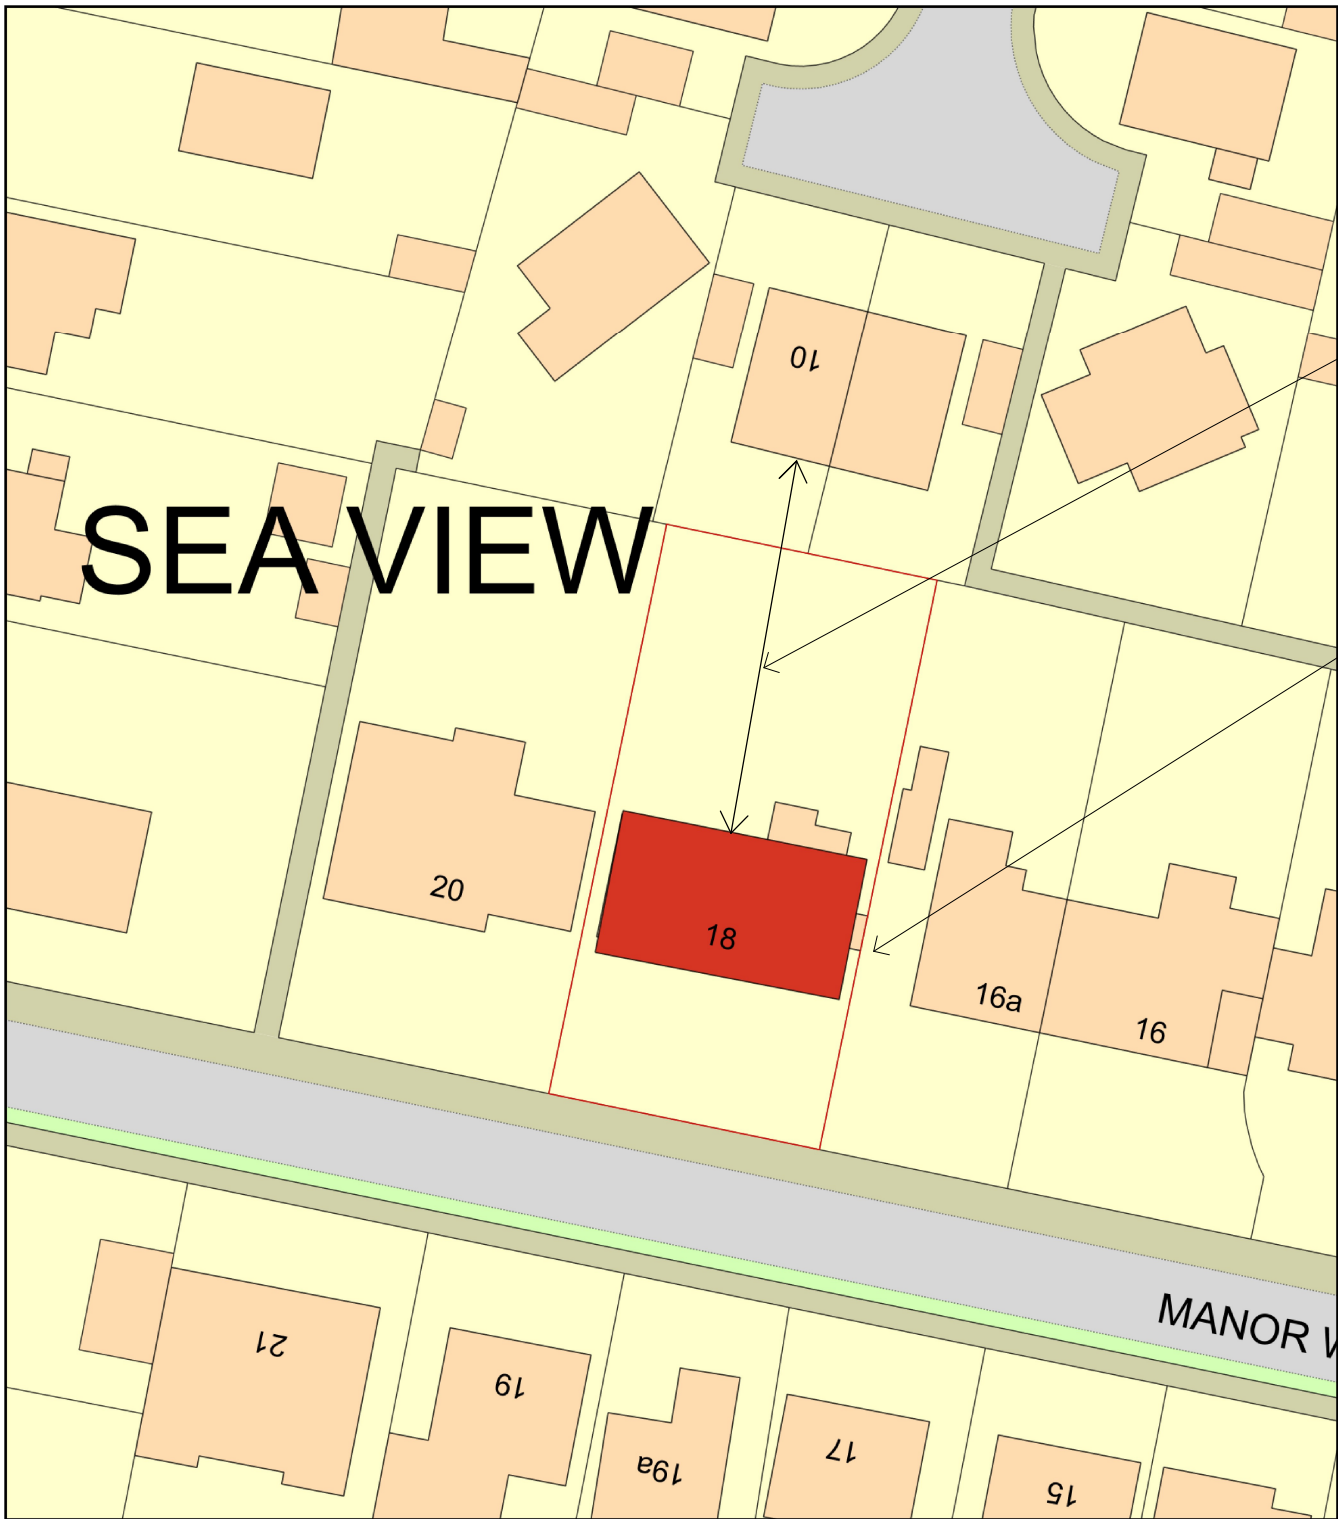

Plan Produced for: Super Excel Investments
Date Produced: 22 Jan 2019
Plan Number/Project ID: TQRQM19022152635675
Scale: 1:500 @ A4

© Crown copyright, All rights reserved. 2019 Licence number 0100042766

1:500									100
1:200									20
1:100									10
1:50									5



PROJECT	18 Manor Way	CLIENT	Crassweller
		Date	3rd Dec 2018
		Scale (@ A3)	
SHEET	Block	Drawn by	SW
		Checked by	SR
		DRAWING NUMBER	P106
		REV	