


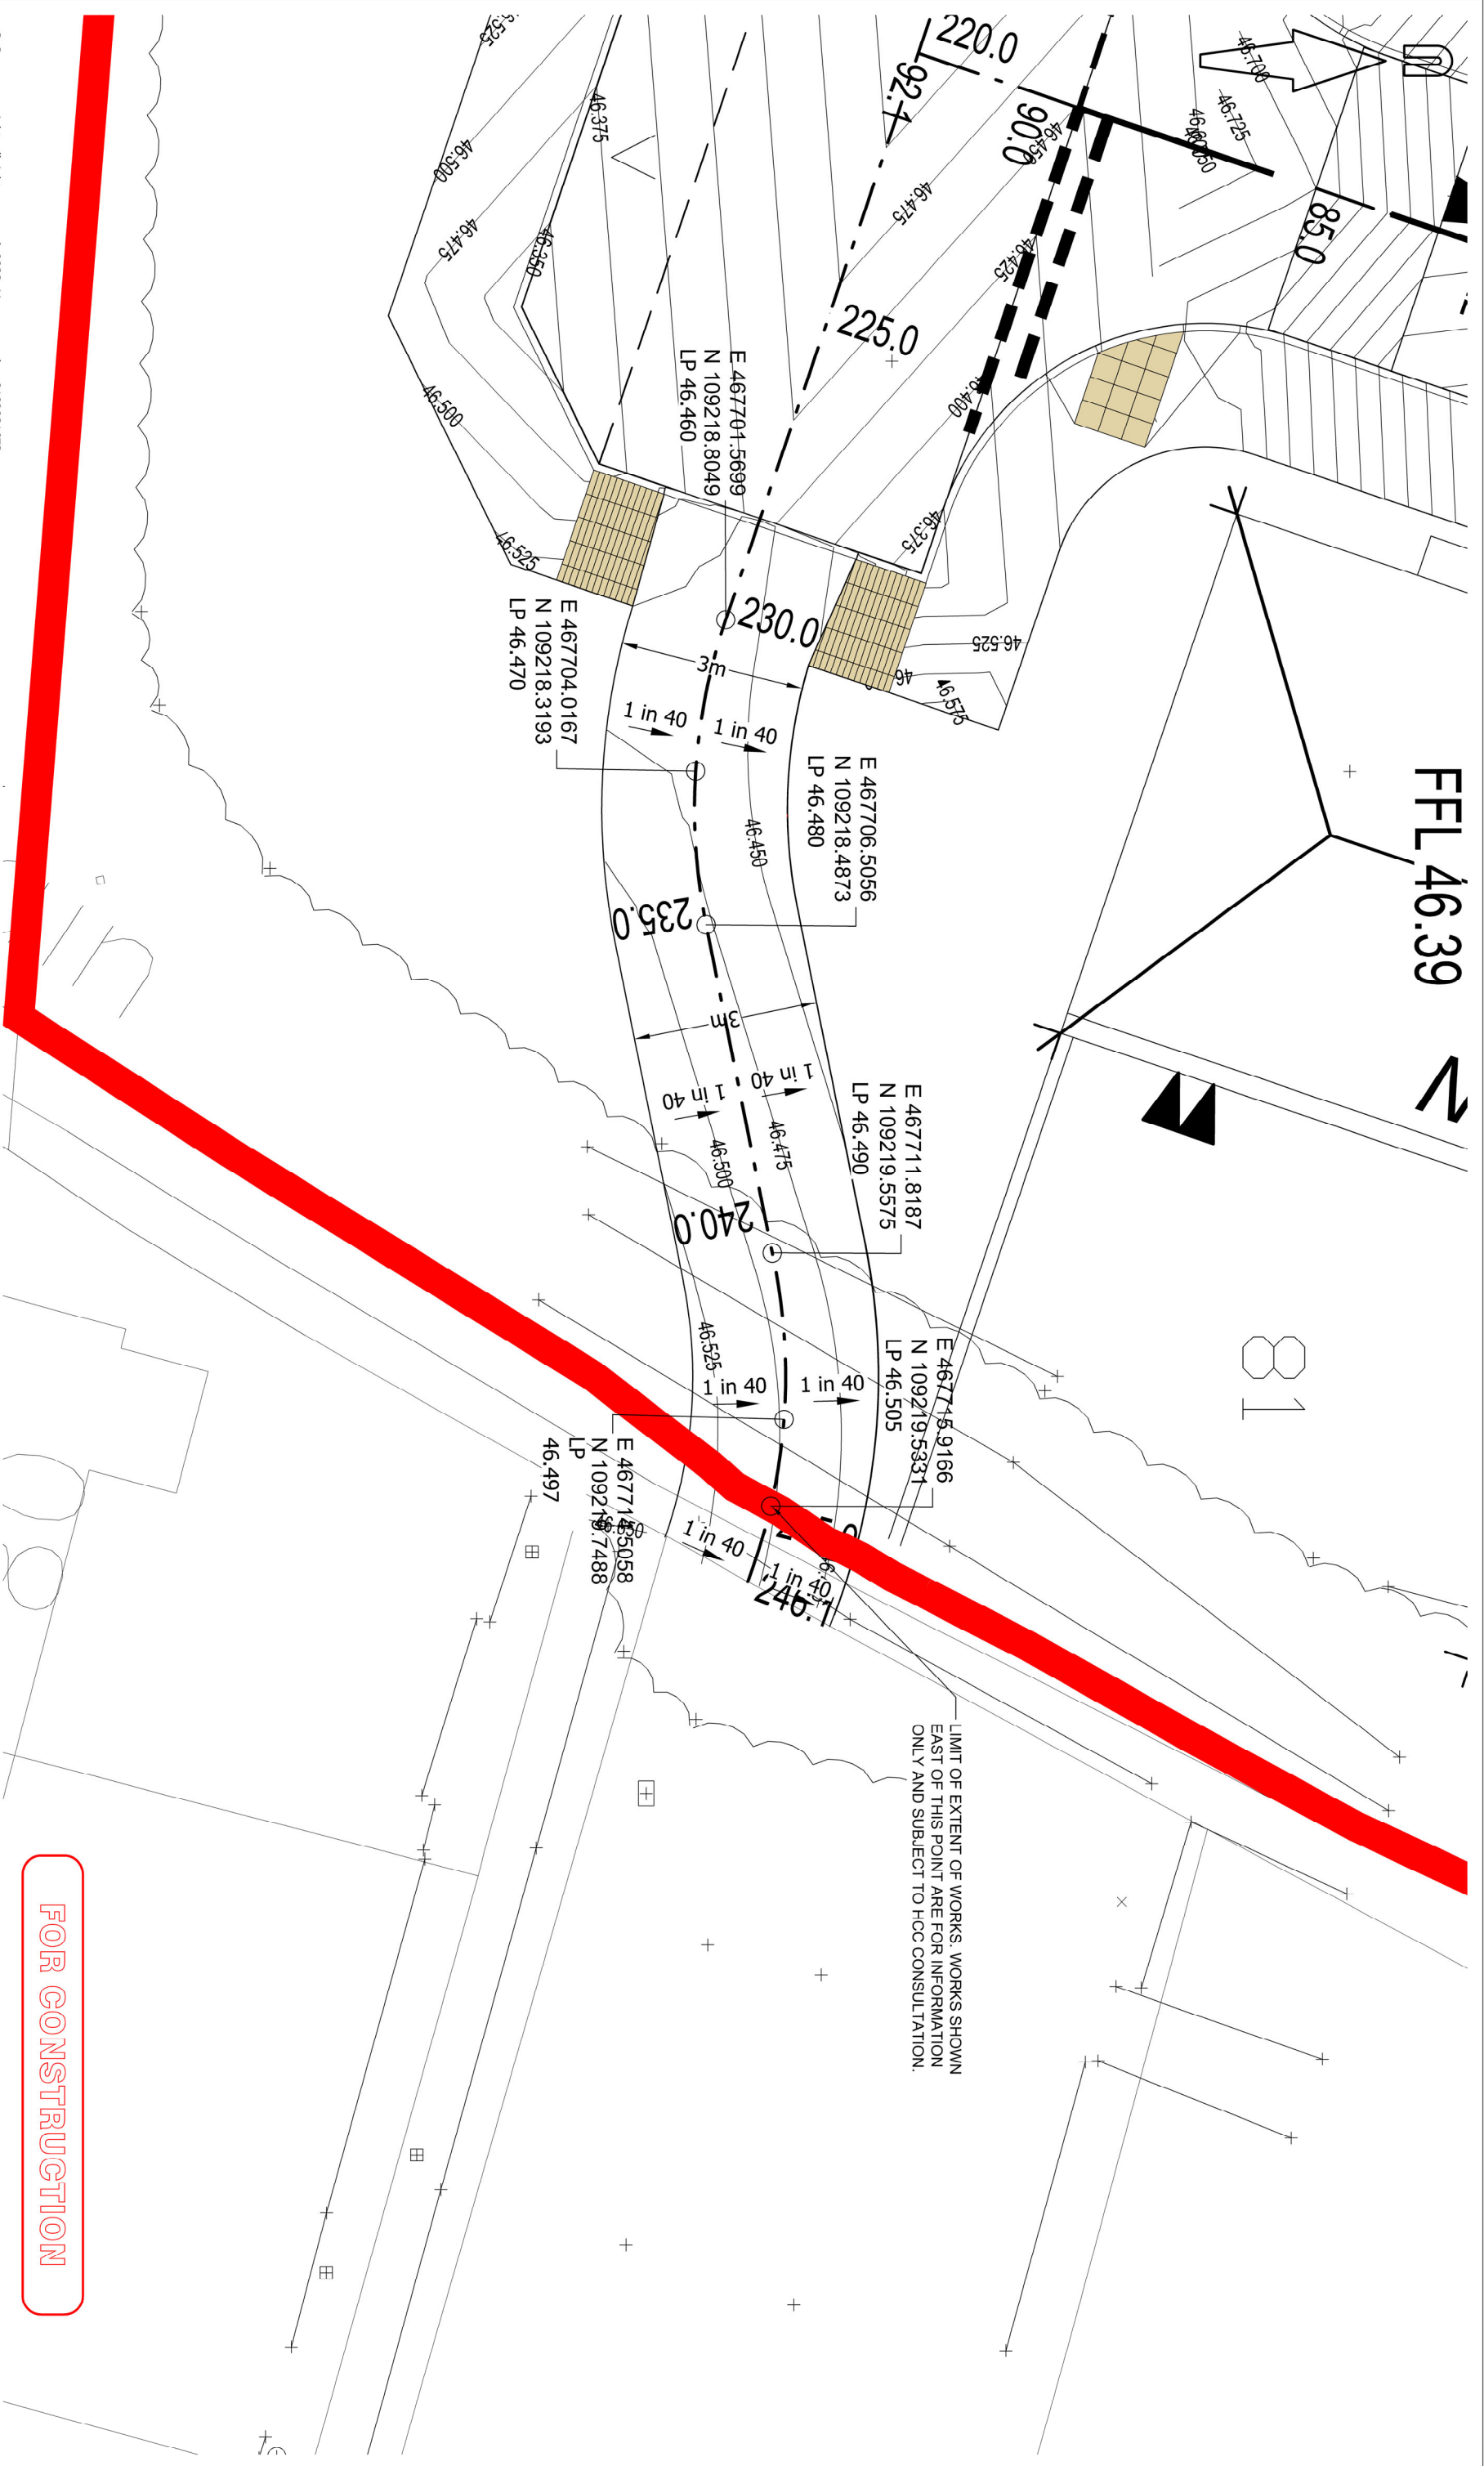

FOR CONSTRUCTION

© Crown copyright, all rights reserved, 2022. Licence number 0100031673.



Mayer Brown Limited
Lion House, Oriental Road, Woking, Surrey GU22 8AR
Telephone 01483 750 508 Fax 01483 750 437
wokingoffice@mayerbrown.co.uk www.mayerbrown.co.uk

client

BLOOR HOMES SOUTHERN

project

PHASE 3B
BEREWOOD, WATERLOOVILLE

title

FOREST END FOOTPATH SETTING OUT
INFORMATION

scale

1:100 @ A3

drawn by

KD

checked by

RHA

date

DECEMBER 2022

cad file

25418-MBL-XX-00-DR-D-2002 - P1

suitability

rev.

drawing number

25418-MB-XX-00-DR-D-2002