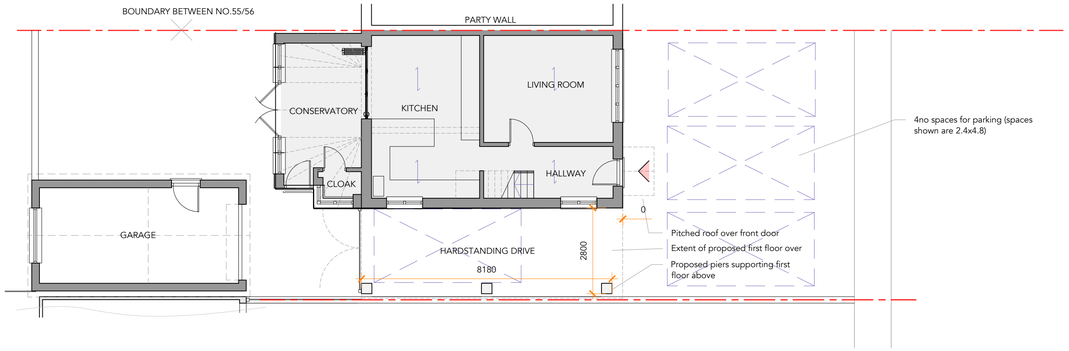

1 PROPOSED GROUND FLOOR PLAN
Scale: 1:100

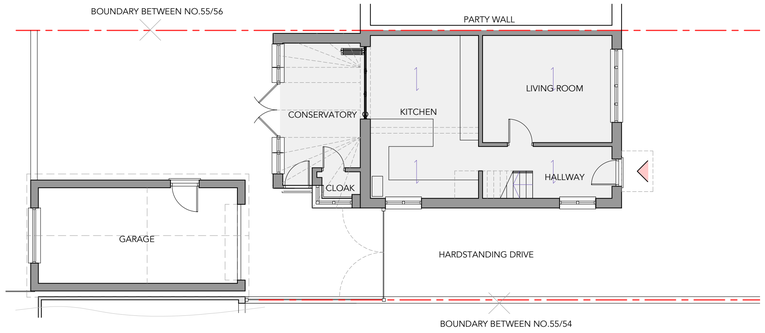

2 EXISTING GROUND FLOOR PLAN
Scale: 1:100

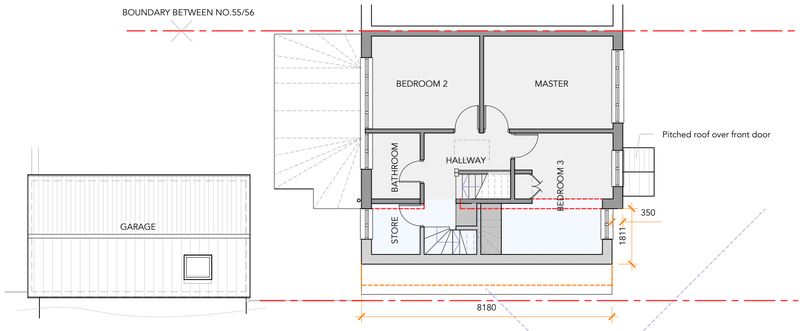

3 PROPOSED FIRST FLOOR PLAN
Scale: 1:100

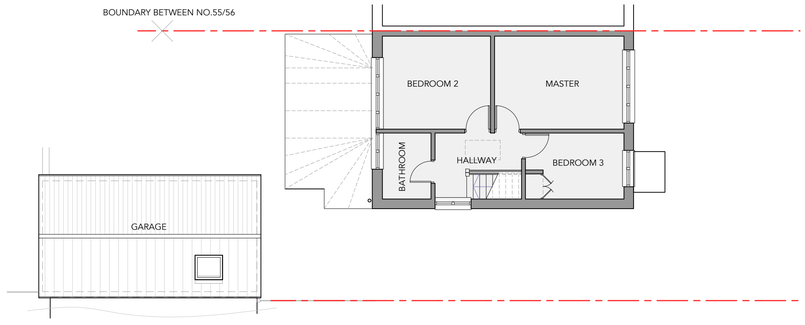

4 EXISTING FIRST FLOOR PLAN
Scale: 1:100

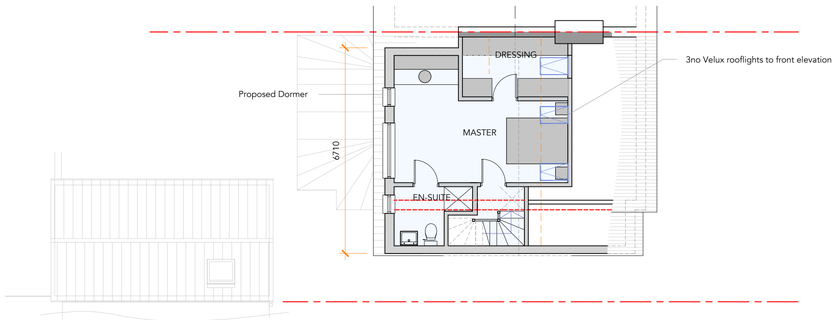

5 PROPOSED LOFT PLAN
Scale: 1:100

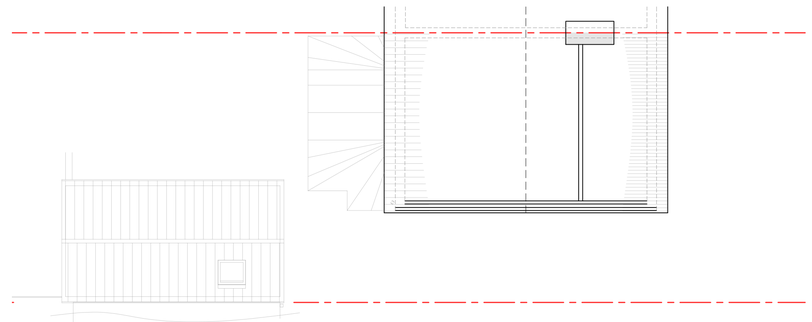

6 EXISTING LOFT PLAN
Scale: 1:100

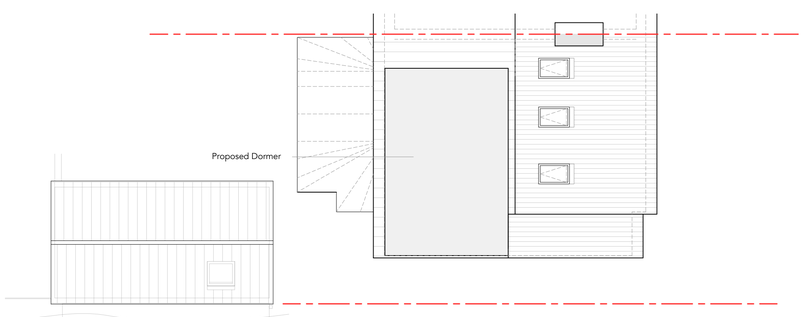

7 PROPOSED ROOF PLAN
Scale: 1:100

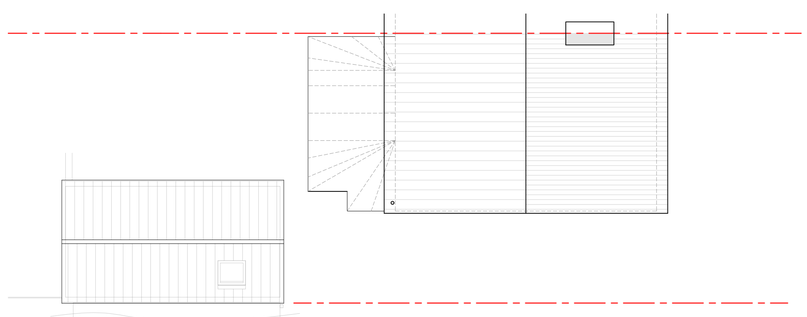

8 EXISTING ROOF PLAN
Scale: 1:100

9 LOCATION PLAN
Scale: 1:1250

0 25 50 75

© Crown copyright and database rights 2021 OS 100053143
Reproduction in whole or part is prohibited without the prior permission of Ordnance Survey.

10 BLOCK PLAN
Scale: 1:500

0 5 10 20 40

SCALE 1:100

0 1 2 3 5 10

DATE: MAR 21	SIZE: A1
DRAWN: CB	REF NO.: BA048_07_001 REV: -
SCALE: 1:100 / 1:500 / 1:1250	STAGE: PLANNING

SITE: 55 HILLMEAD GARDENS, BADHAMPTON, HAMPSHIRE, PO9 3NN

TITLE: EXISTING AND PROPOSED PLANS

PROJECT: PROPOSED 2 STOREY SIDE EXTENSION AND DORMER TO FORM HABITABLE LOFT SPACE

CLIENT: MR WILLIAMS

BECKMANN ARCHITECTURE

THREE QUARTERS, 36A NAPPERS WOOD, FERNHURST, GU27 3PB

t: 07845698006
e: OFFICE@BE-AR.CO.UK

COPYRIGHT ©
BECKMANN ARCHTECTURE LIMITED