


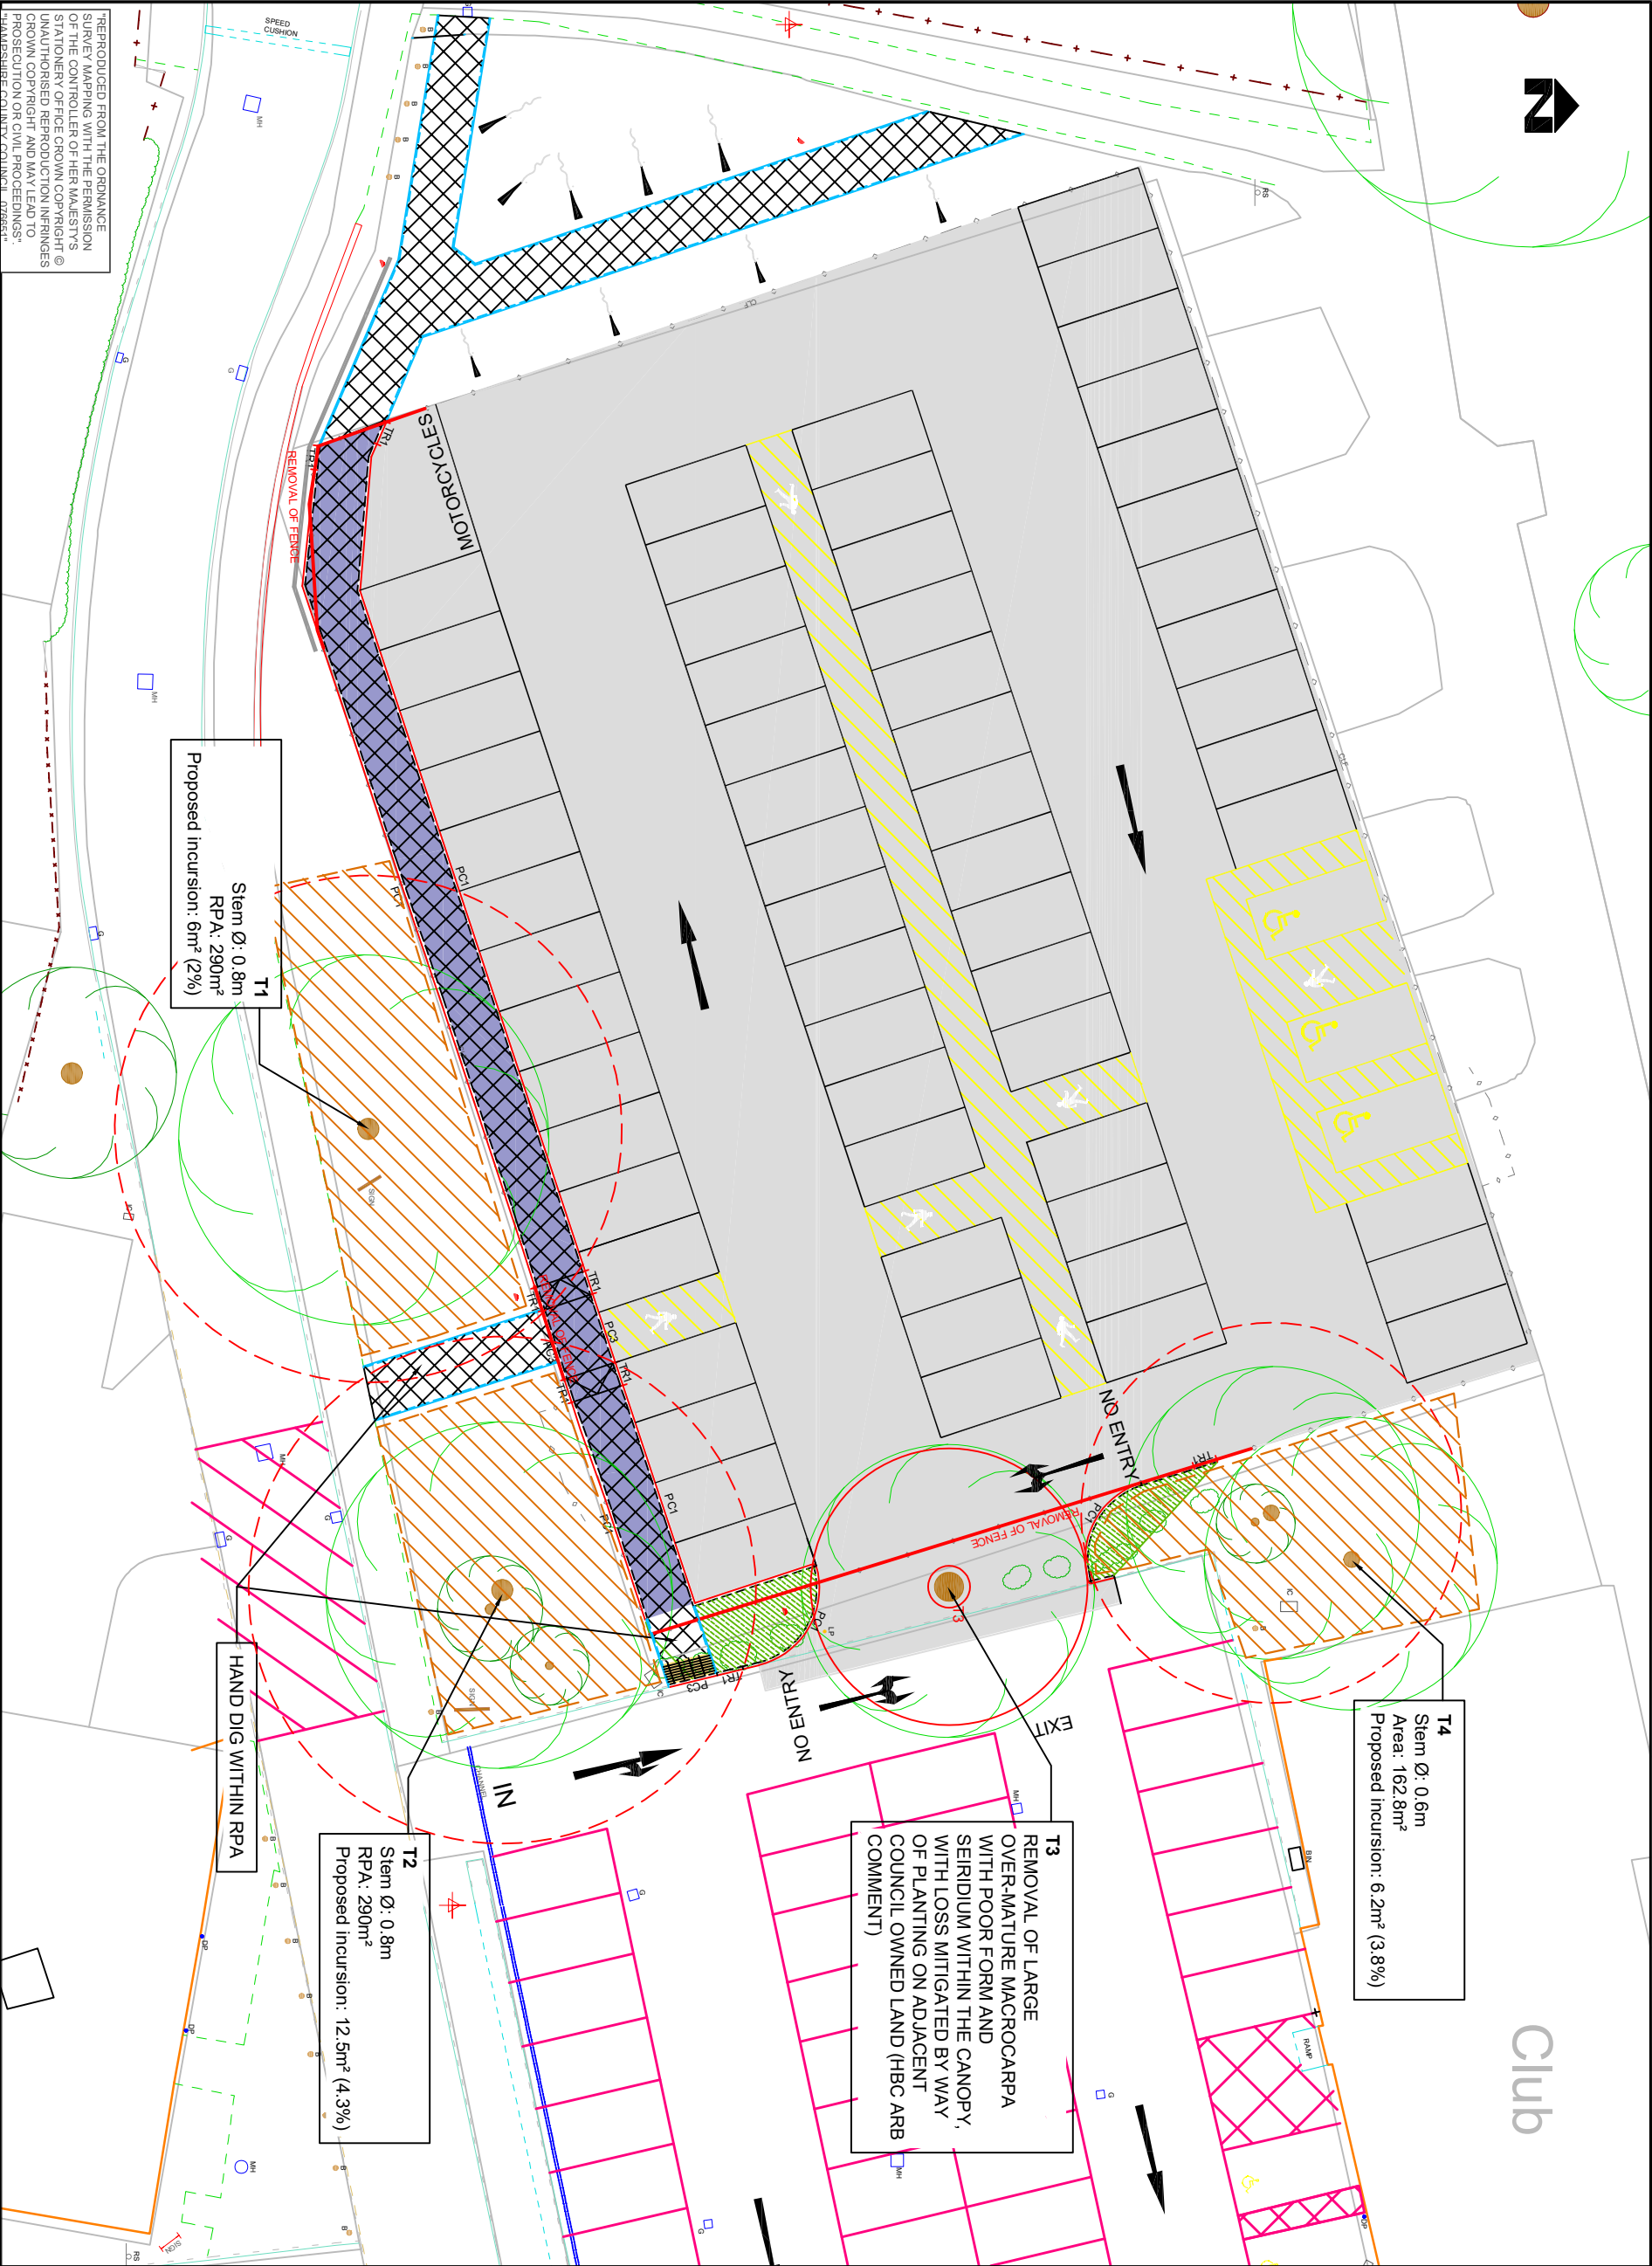

KEY:

- ROOT PROTECTION ZONE
- ROOT PROTECTION AREA
- ROOT PROTECTION FENCING (HERRIS TO BE ERECTED UNDER SUPERVISION OF ARB OFFICER)

"REPRODUCED FROM THE ORDINANCE SURVEY MAPPING WITH THE PERMISSION OF THE CONTROLLER OF HER MAJESTY'S STATIONERY OFFICE CROWN COPYRIGHT © UNAUTHORISED REPRODUCTION INFRINGES THE COPYRIGHT AND WILL BE PROSECUTED OR PROSECUTION OR CIVIL PROCEEDINGS"

"HAMPSHIRE COUNTY COUNCIL 028953"

REV	REMARKS	DATE	CAD	CHKD	APPD

Havant
BOROUGH COUNCIL

Public Service Plaza
Civic Centre Road
Havant, Hants. PO9 2AX
Telephone: (023) 9247 4174
Email: customer.services@havant.gov.uk
Internet: www.havant.gov.uk

DESIGNER	SCHEME
AH	HAVANT RUGBY CLUB MUGA CAR PARK CONVERSION
CAO	
AH	
CHECKED	
APPROVED	
JOB No. 2019_19	DATE 23.06.2020
SCALE @ A3	SHEET NUMBER
1:250	

DRAWING TITLE	REV
TREE DETAILS	
CAD 02/23/06/2020 08:47:46	
DRAWING NUMBER	
2019_19/005	