




23 QUEEN STREET
EMSWORTH

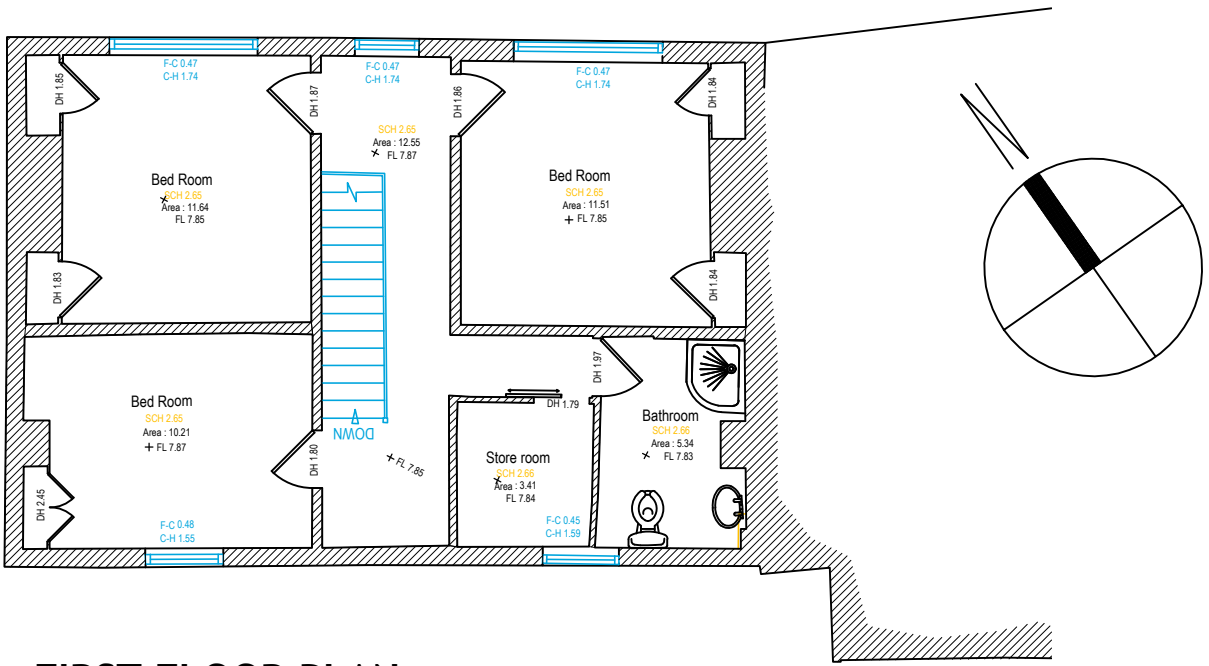


FIRST FLOOR PLAN
1:100

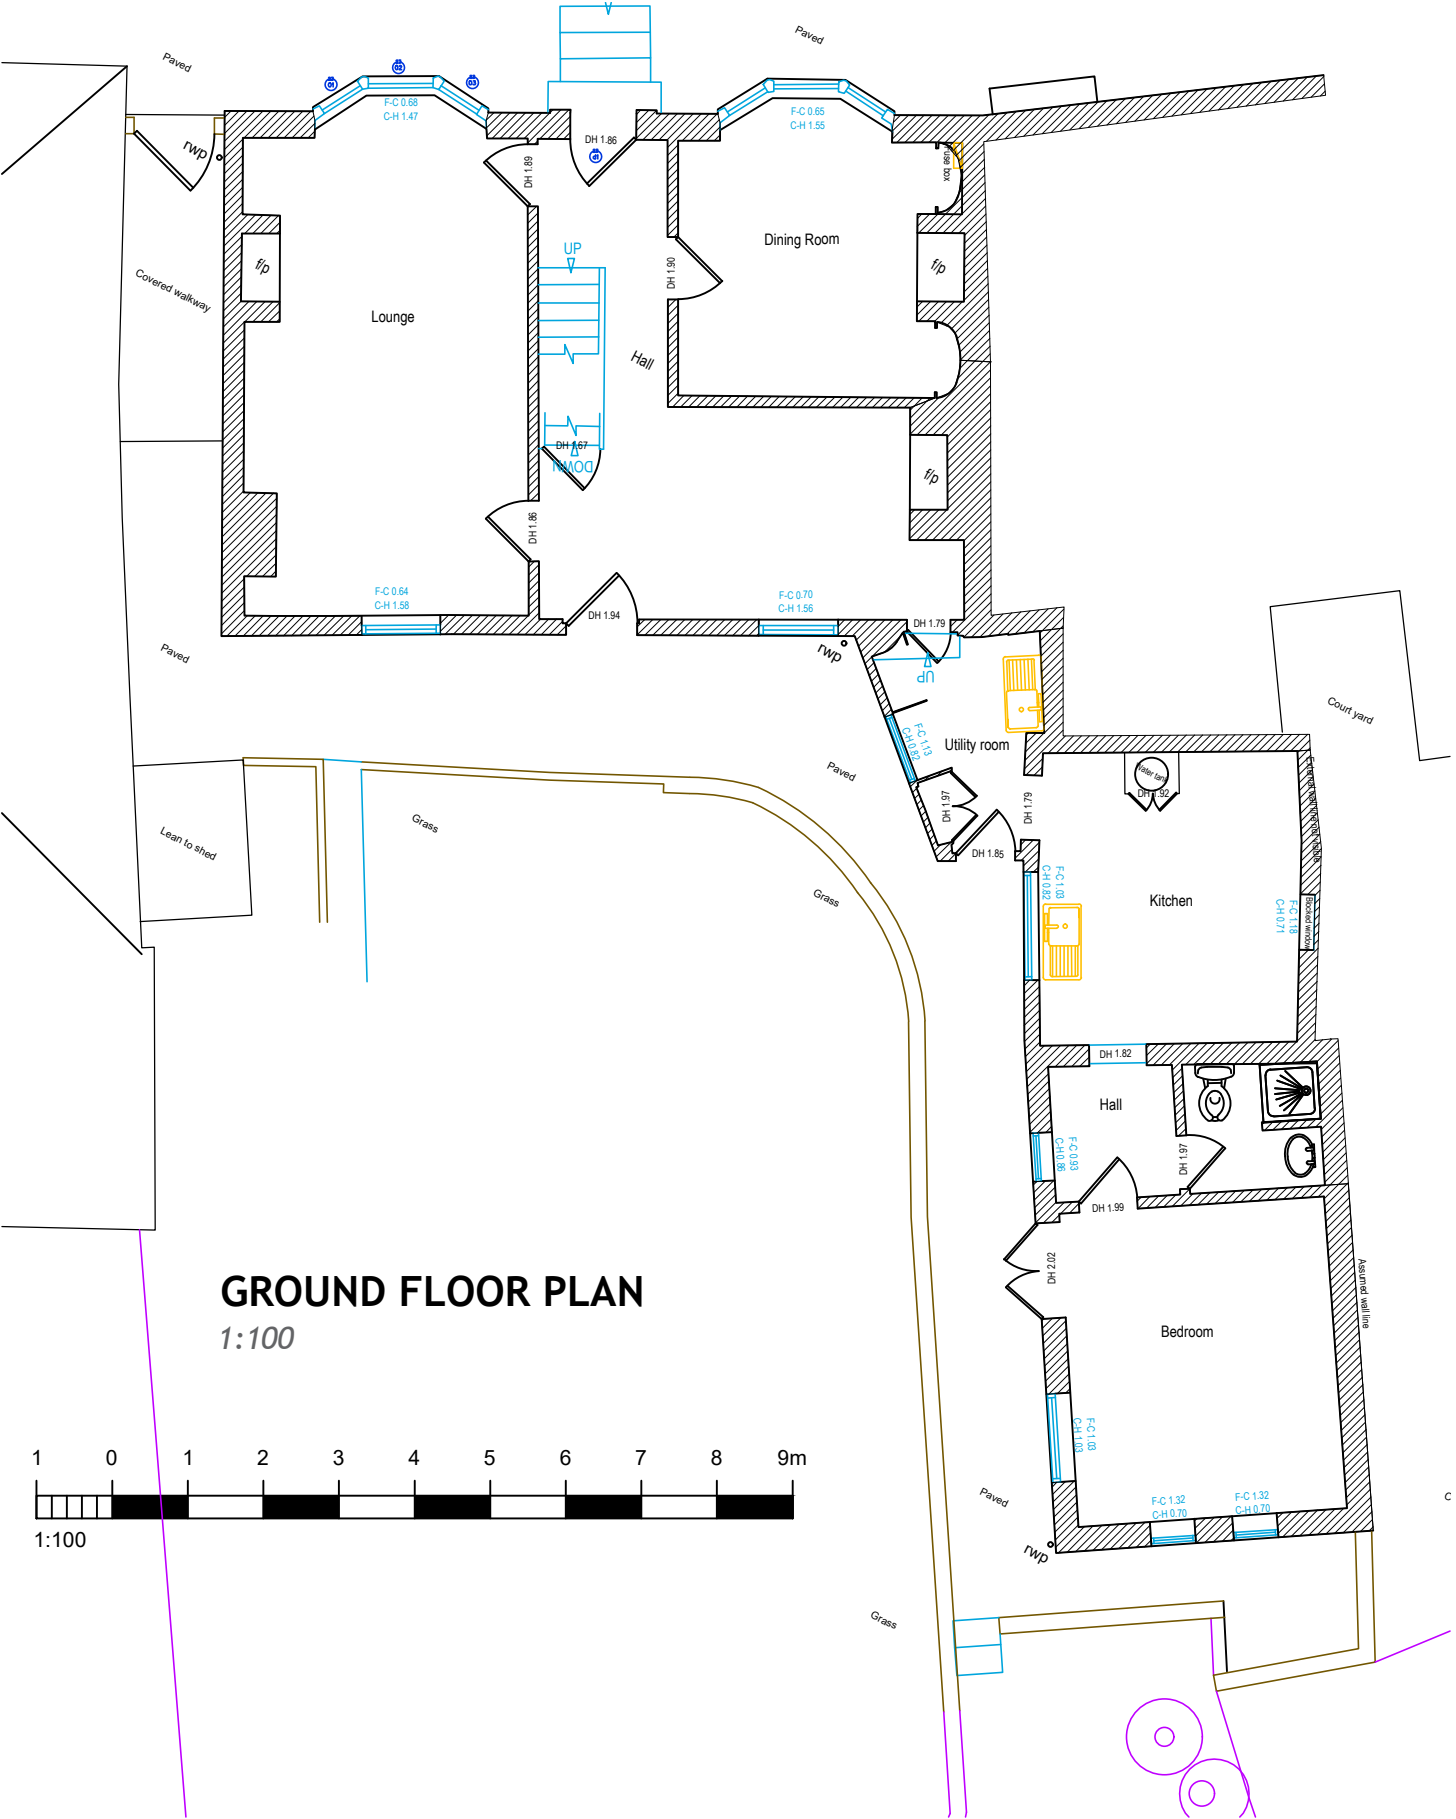

GROUND FLOOR PLAN
1:100

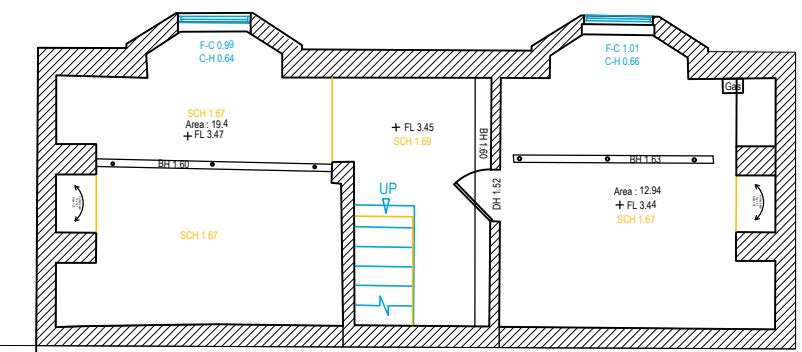

BASEMENT PLAN
1:100

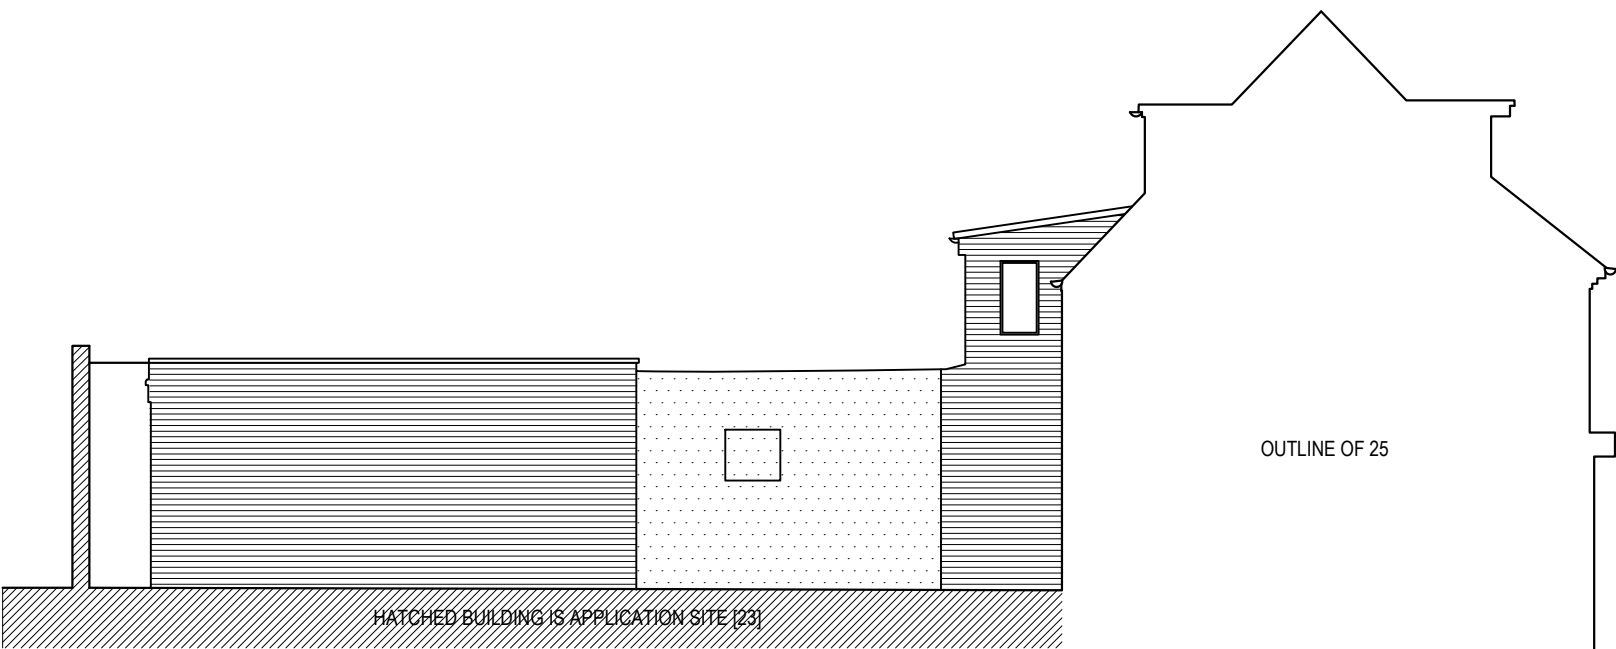


EAST ELEVATION
1:100




NORTH ELEVATION
1:100




WEST ELEVATION
1:100

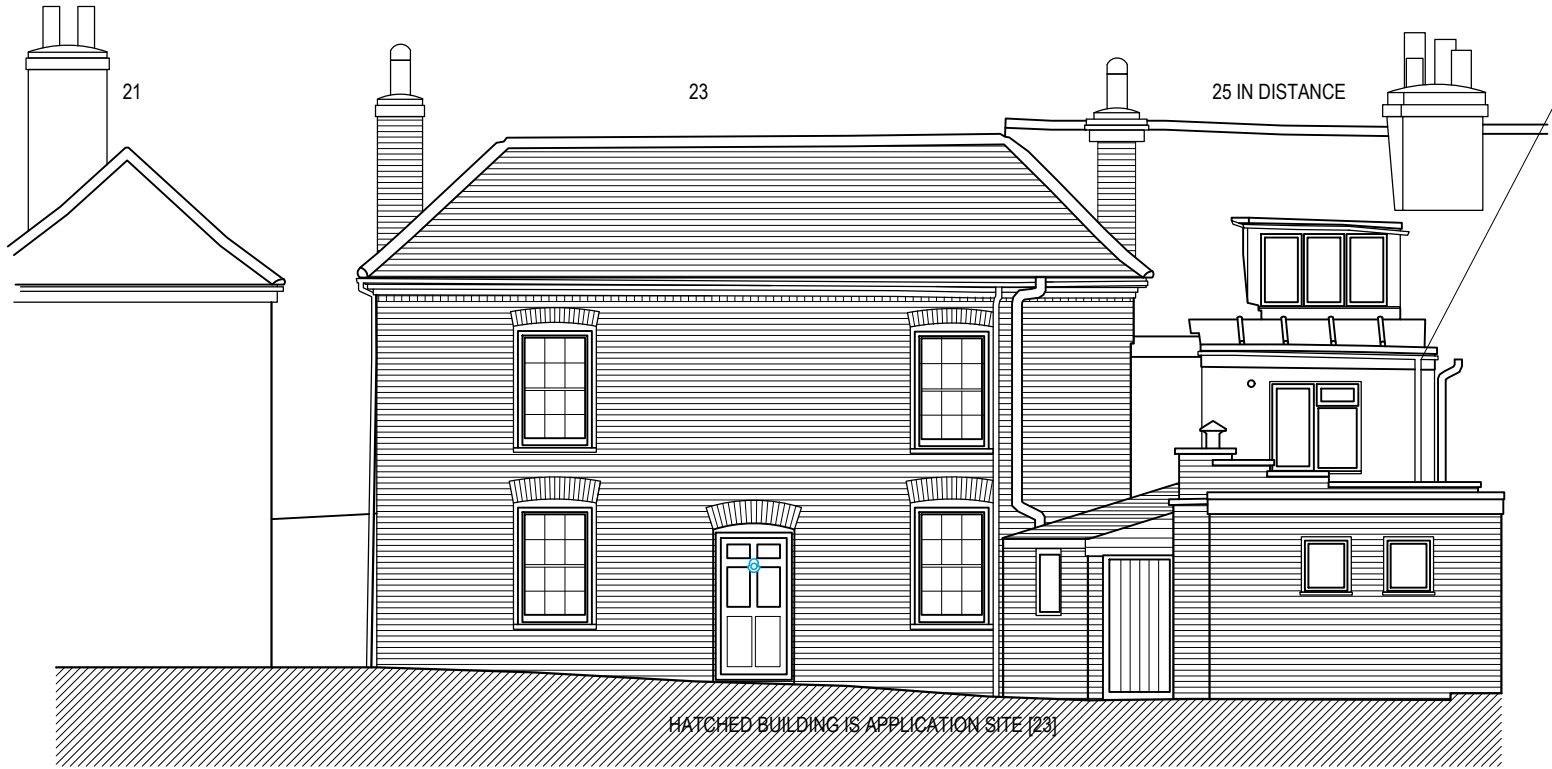


SOUTH ELEVATION
1:100

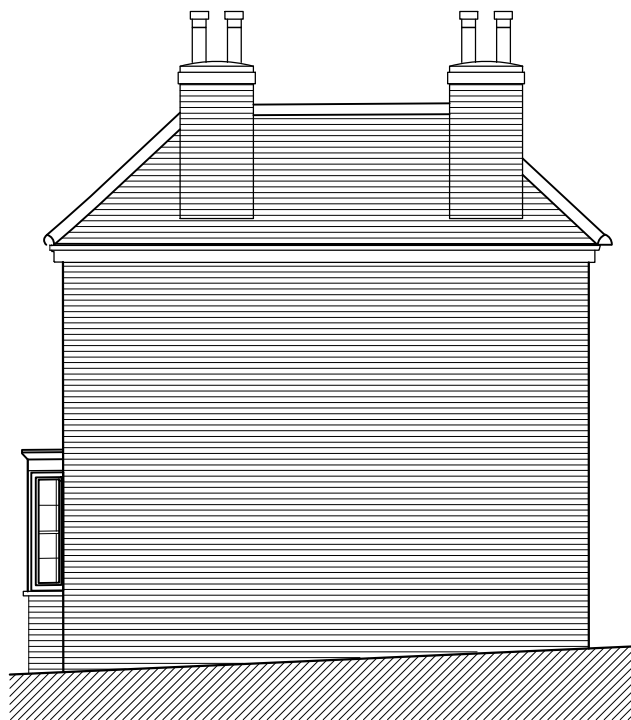


WEST ELEVATION
1:100

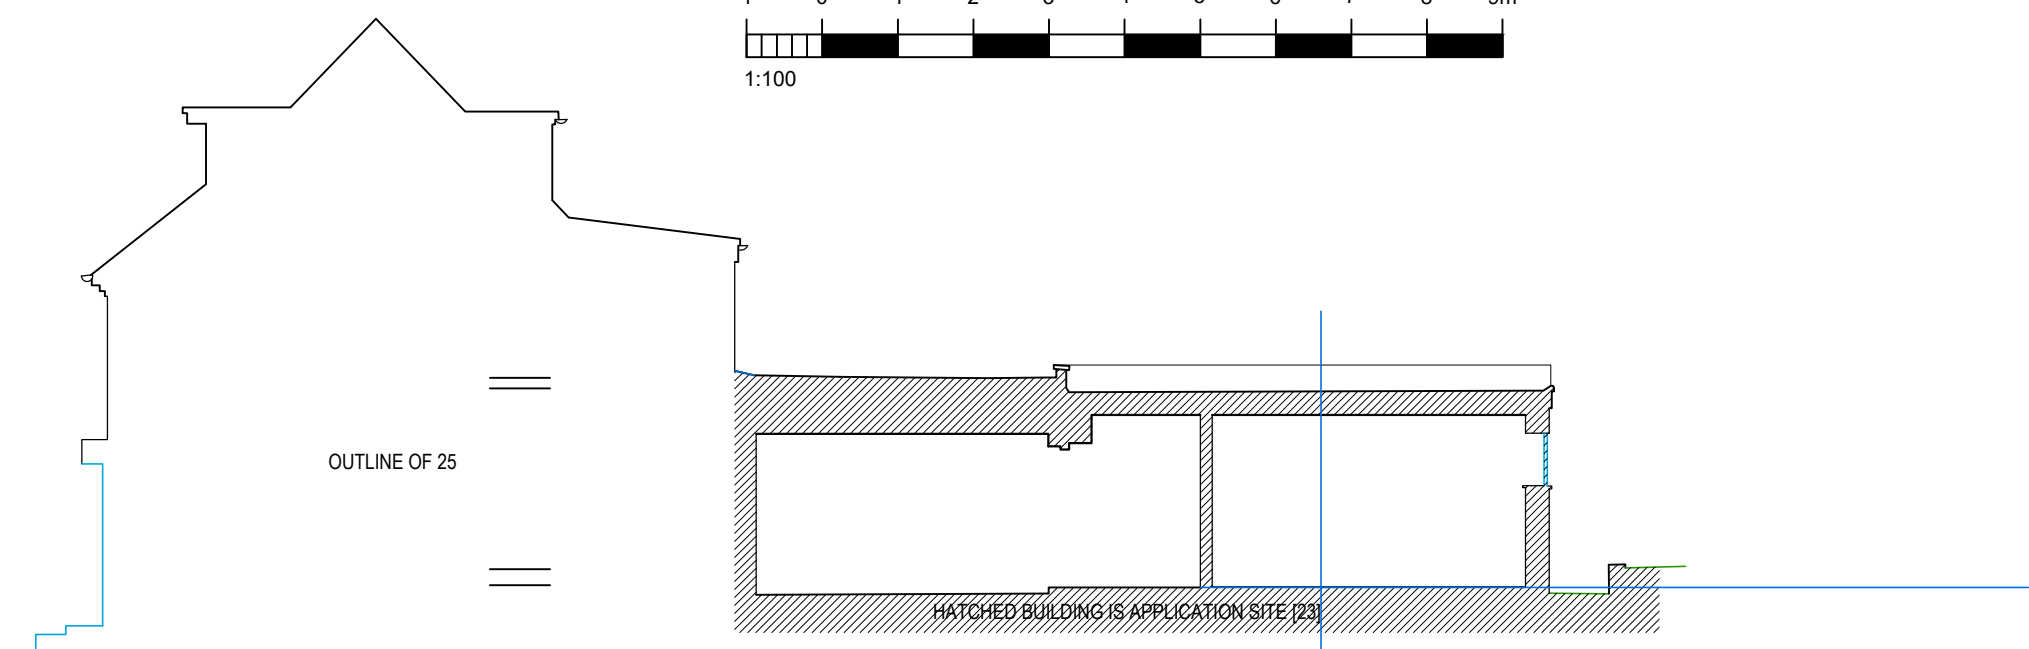


SECTION
1:100

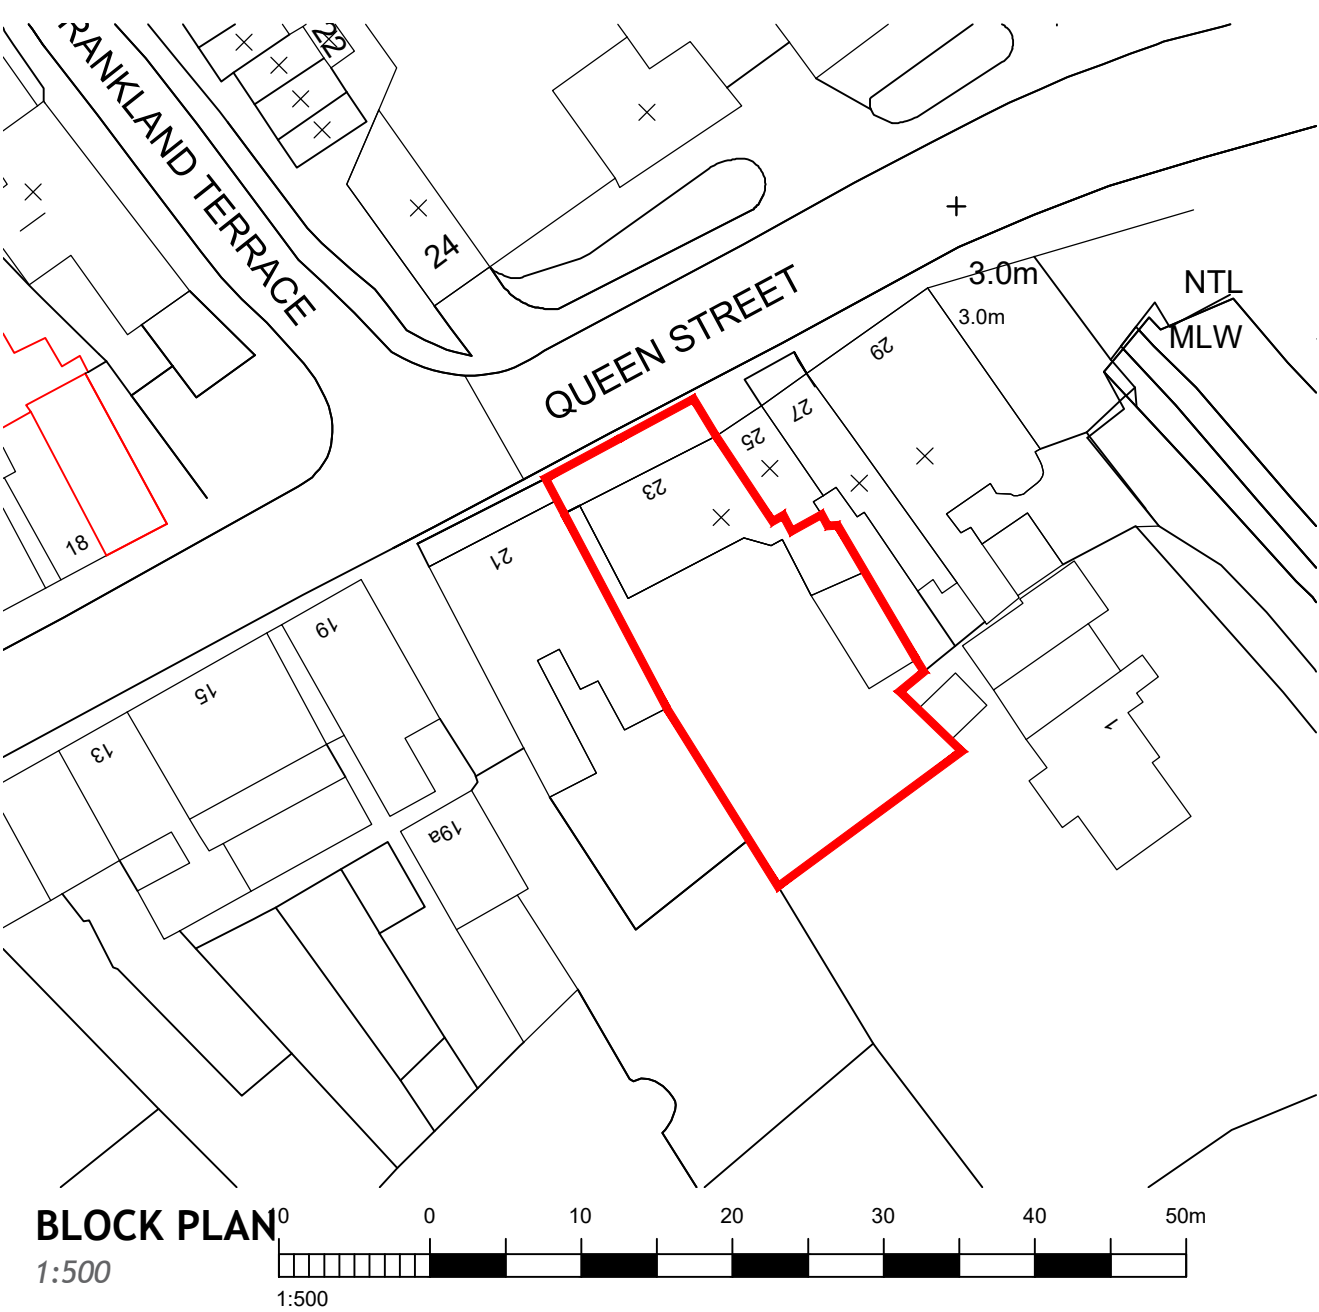

BLOCK PLAN
1:500

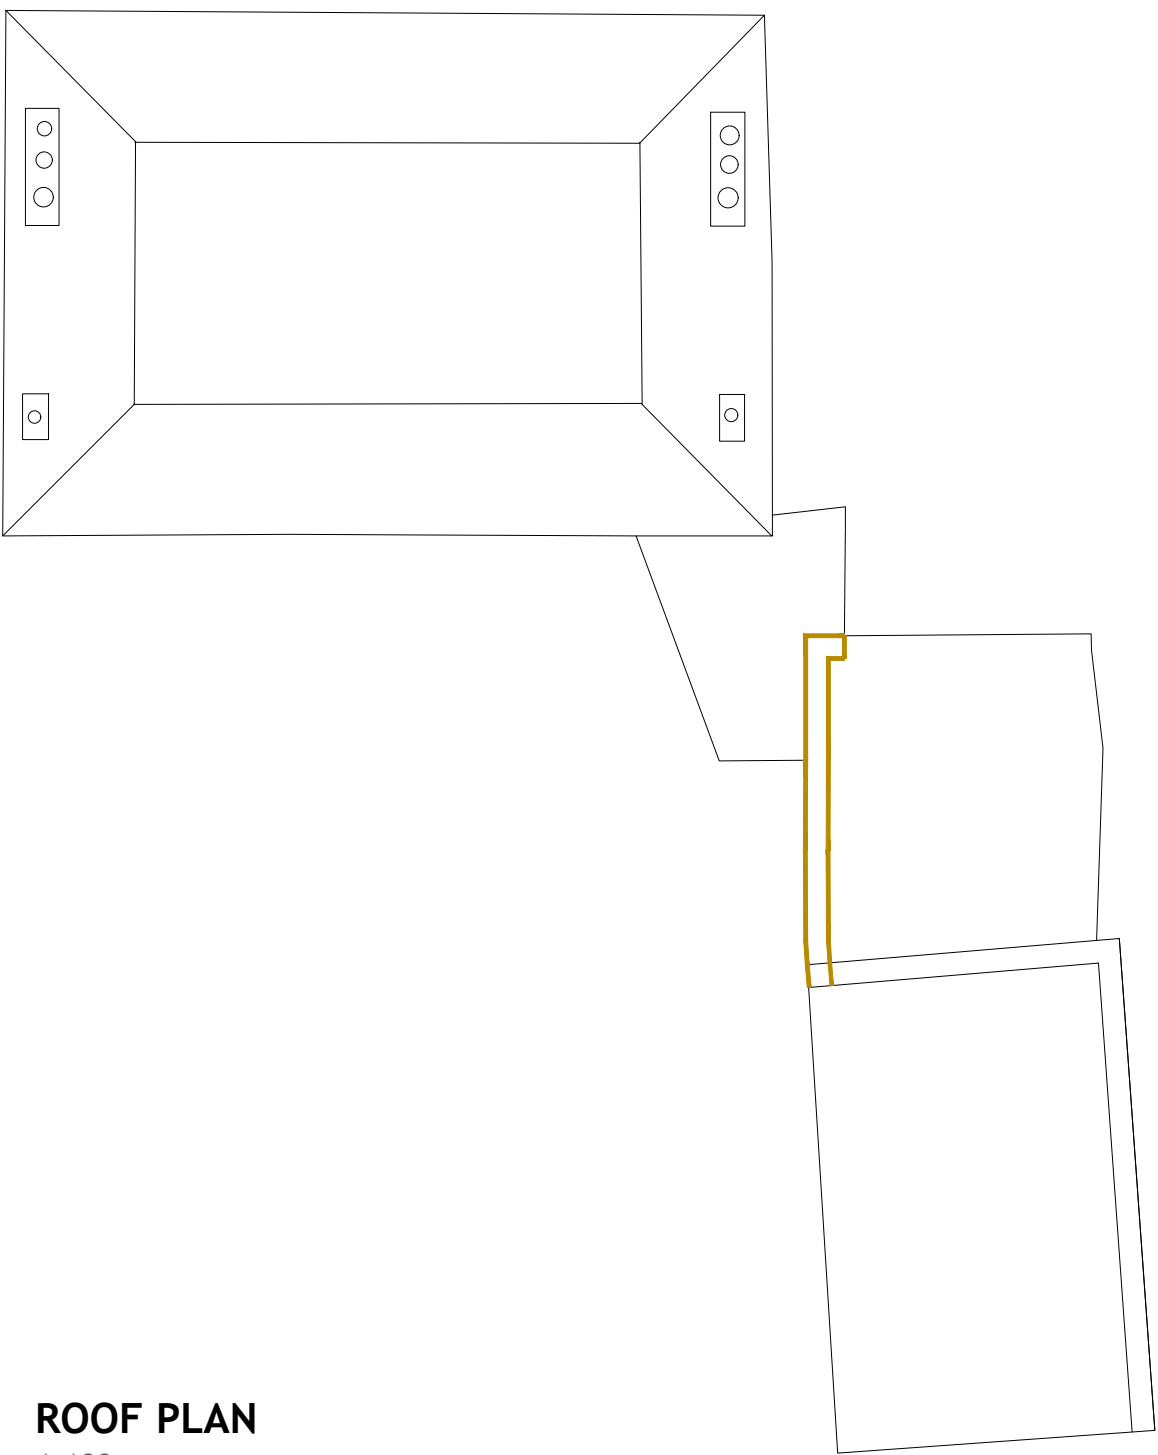


ROOF PLAN
1:100

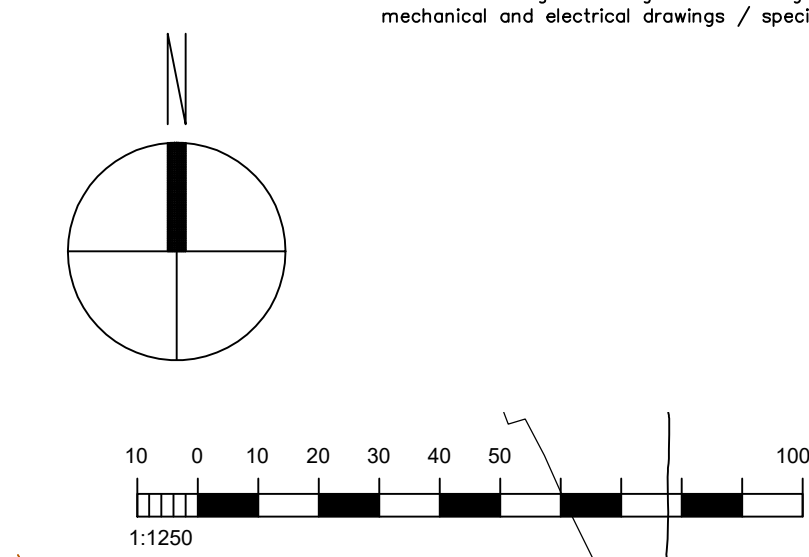

LOCATION PLAN
1:1250

Ordnance Survey (c)
Crown Copyright 2023.
All rights reserved.
Licence number 100020449

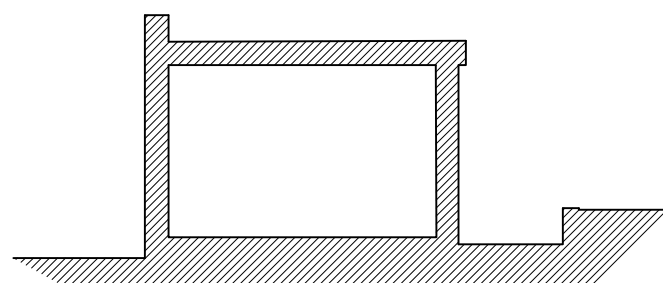

SECTION
1:100

NOTES:
Dimensions to be checked on site before commencing work.
Any discrepancies shall be reported to the architect immediately.
Do not scale from these drawings except for planning purposes.
Use figured dimensions only.
Where applicable this drawing is to be read in conjunction with other consultants' drawings.
All drawings to be read in conjunction with specification and all other drawings including structural engineer and mechanical and electrical drawings / specification

REV	DATE	AMENDMENT	DRAWN
1	2023	1	1
2	2023	2	2
3	2023	3	3
100	2023	100	100