



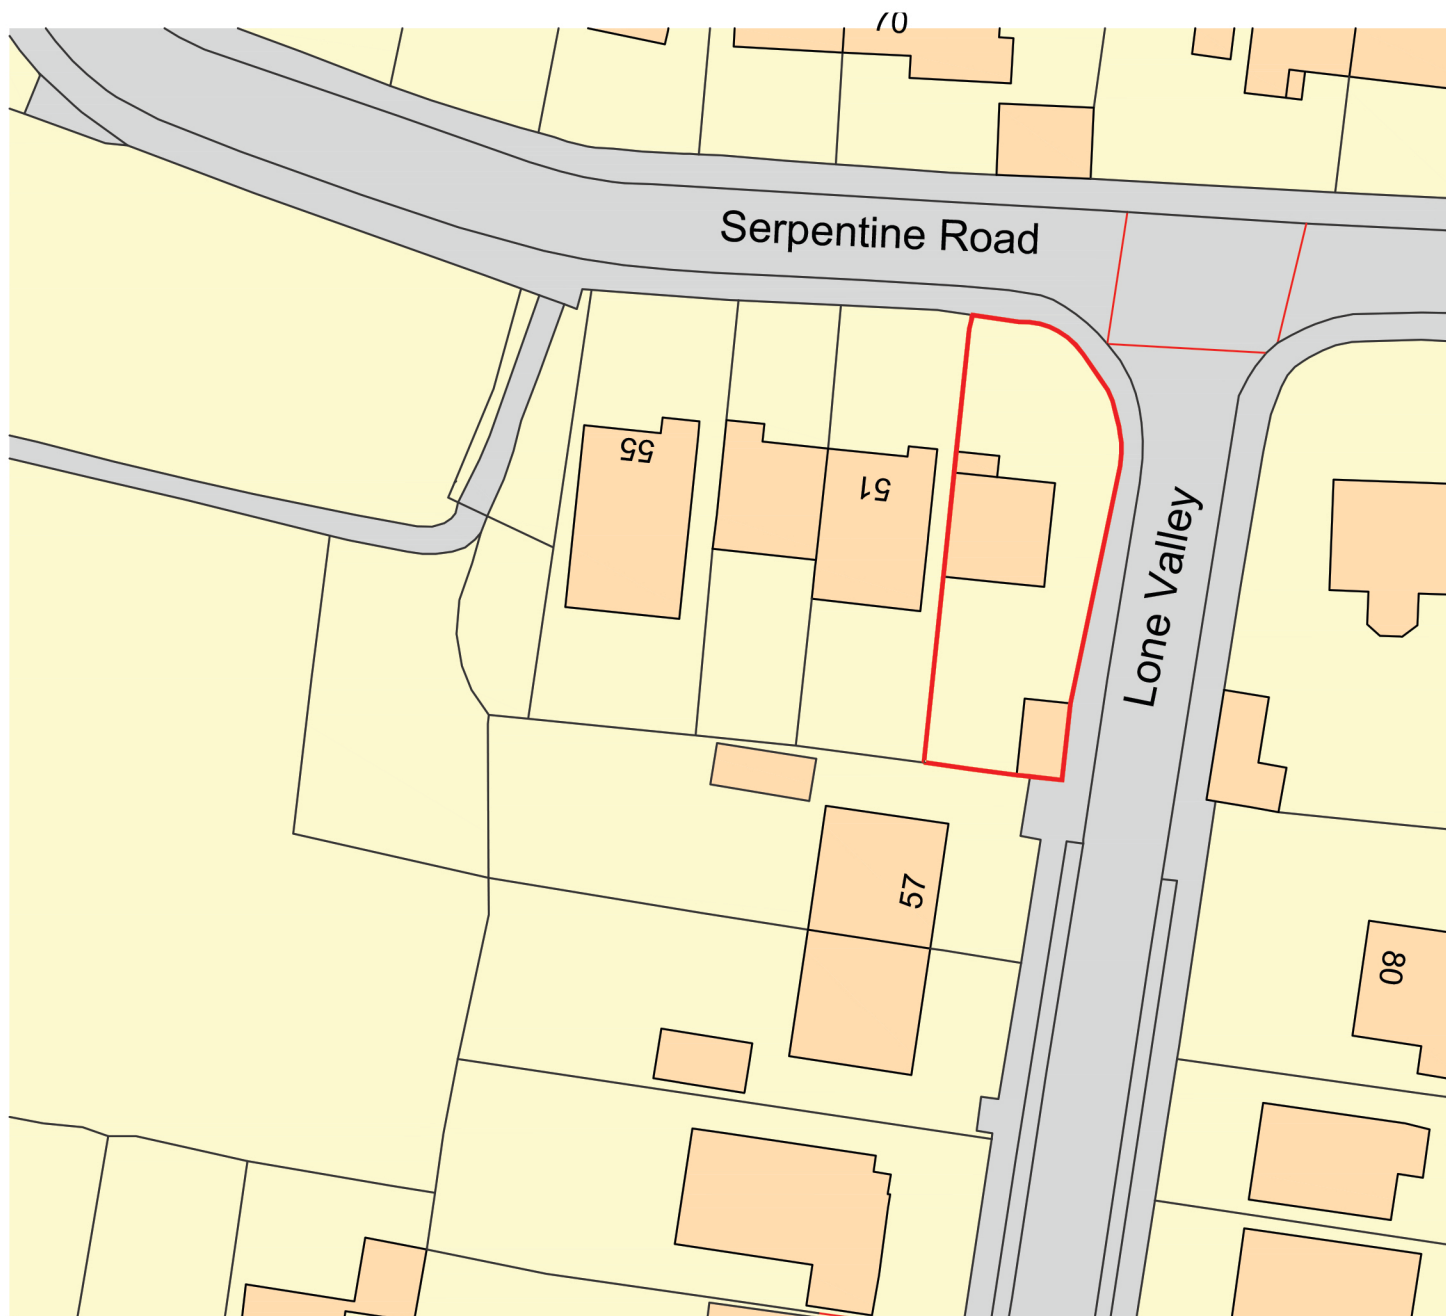

Ordnance Survey, (c) Crown Copyright 2020. All rights reserved. Licence number 100022432

Location Plan
scale A3 1:500

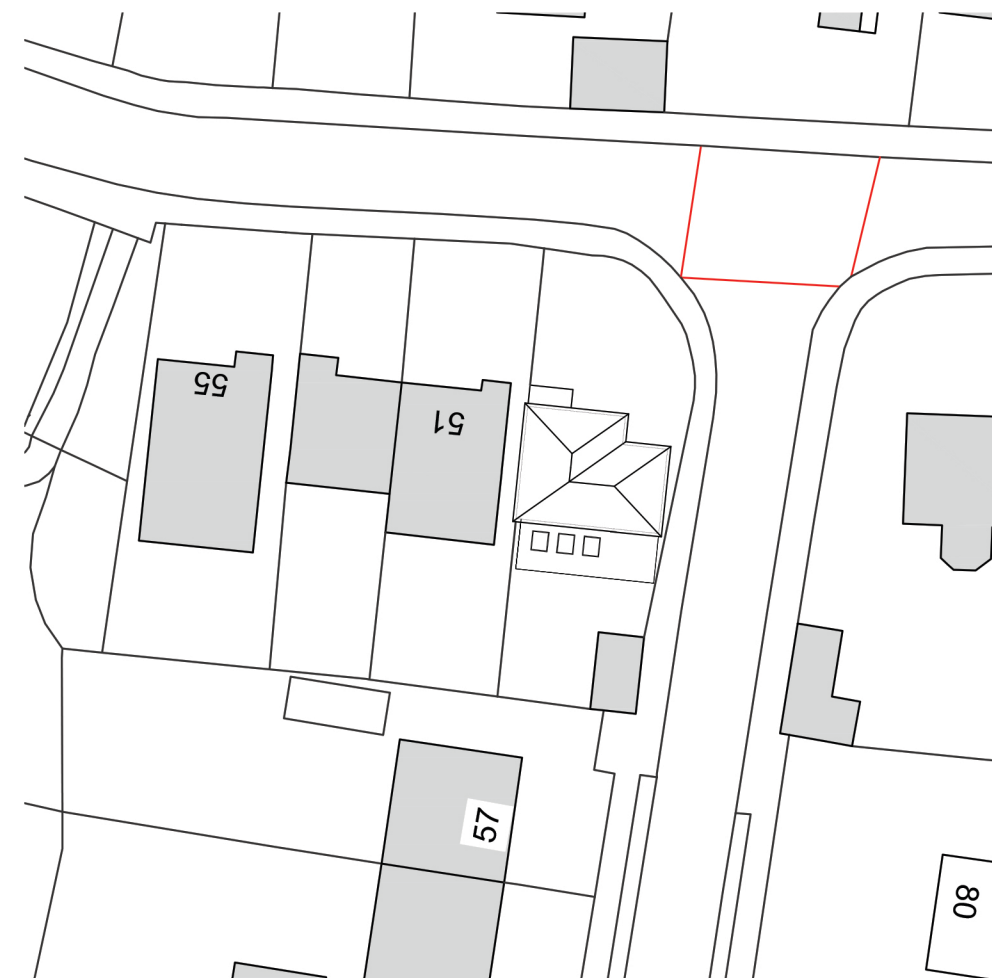

Proposed Block Plan
scale A3 1:500

A3

07741279546

NOTES:
All dimension to be checked on site

Scale as Shown
© Copyright
Emerge Architecture Ltd

DATE OCT 2020	DRAWN BY LF	PROJECT 51a Serpentine Road Widley, Waterlooville P07 5EE	JOB NO. 120	DRAWING TITLE Location Plan Proposed Block Plan
	CHECKED BY LF	DRAWING NO. 120 - 01	REV STATUS Planning	