



**WATER
for LIFE**

from
**Southern
Water** 

Department of Planning and Development
Havant Borough Council
Public Service Plaza
Civic Centre Road
Havant
Hampshire
PO9 2AX

Your ref
APP/20/00714

Our ref
PLAN-035370

Date
17/11/2020

Contact
Tel 0330 303 0119

Dear Sir/Madam,

Proposal: Garage extension and conversion.

Site: APP/20/00714: - Beechgrove, St Peters Road, Hayling Island, PO11 0RX.

Thank you for your letter dated 25/09/2020.

The submitted additional information regarding the protection of sewer is satisfactory to Southern Water.

All other comments in our response dated 03/09/2020 remain unchanged and valid.

For further advice, please contact Southern Water, Southern House, Yeoman Road, Worthing, West Sussex, BN13 3NX (Tel: 0330 303 0119).


Website: southernwater.co.uk or by email at: SouthernWaterPlanning@southernwater.co.uk

Yours faithfully,



Joff Edevane
Growth Planning Lead
Business Channels

SOUTHERN WATER

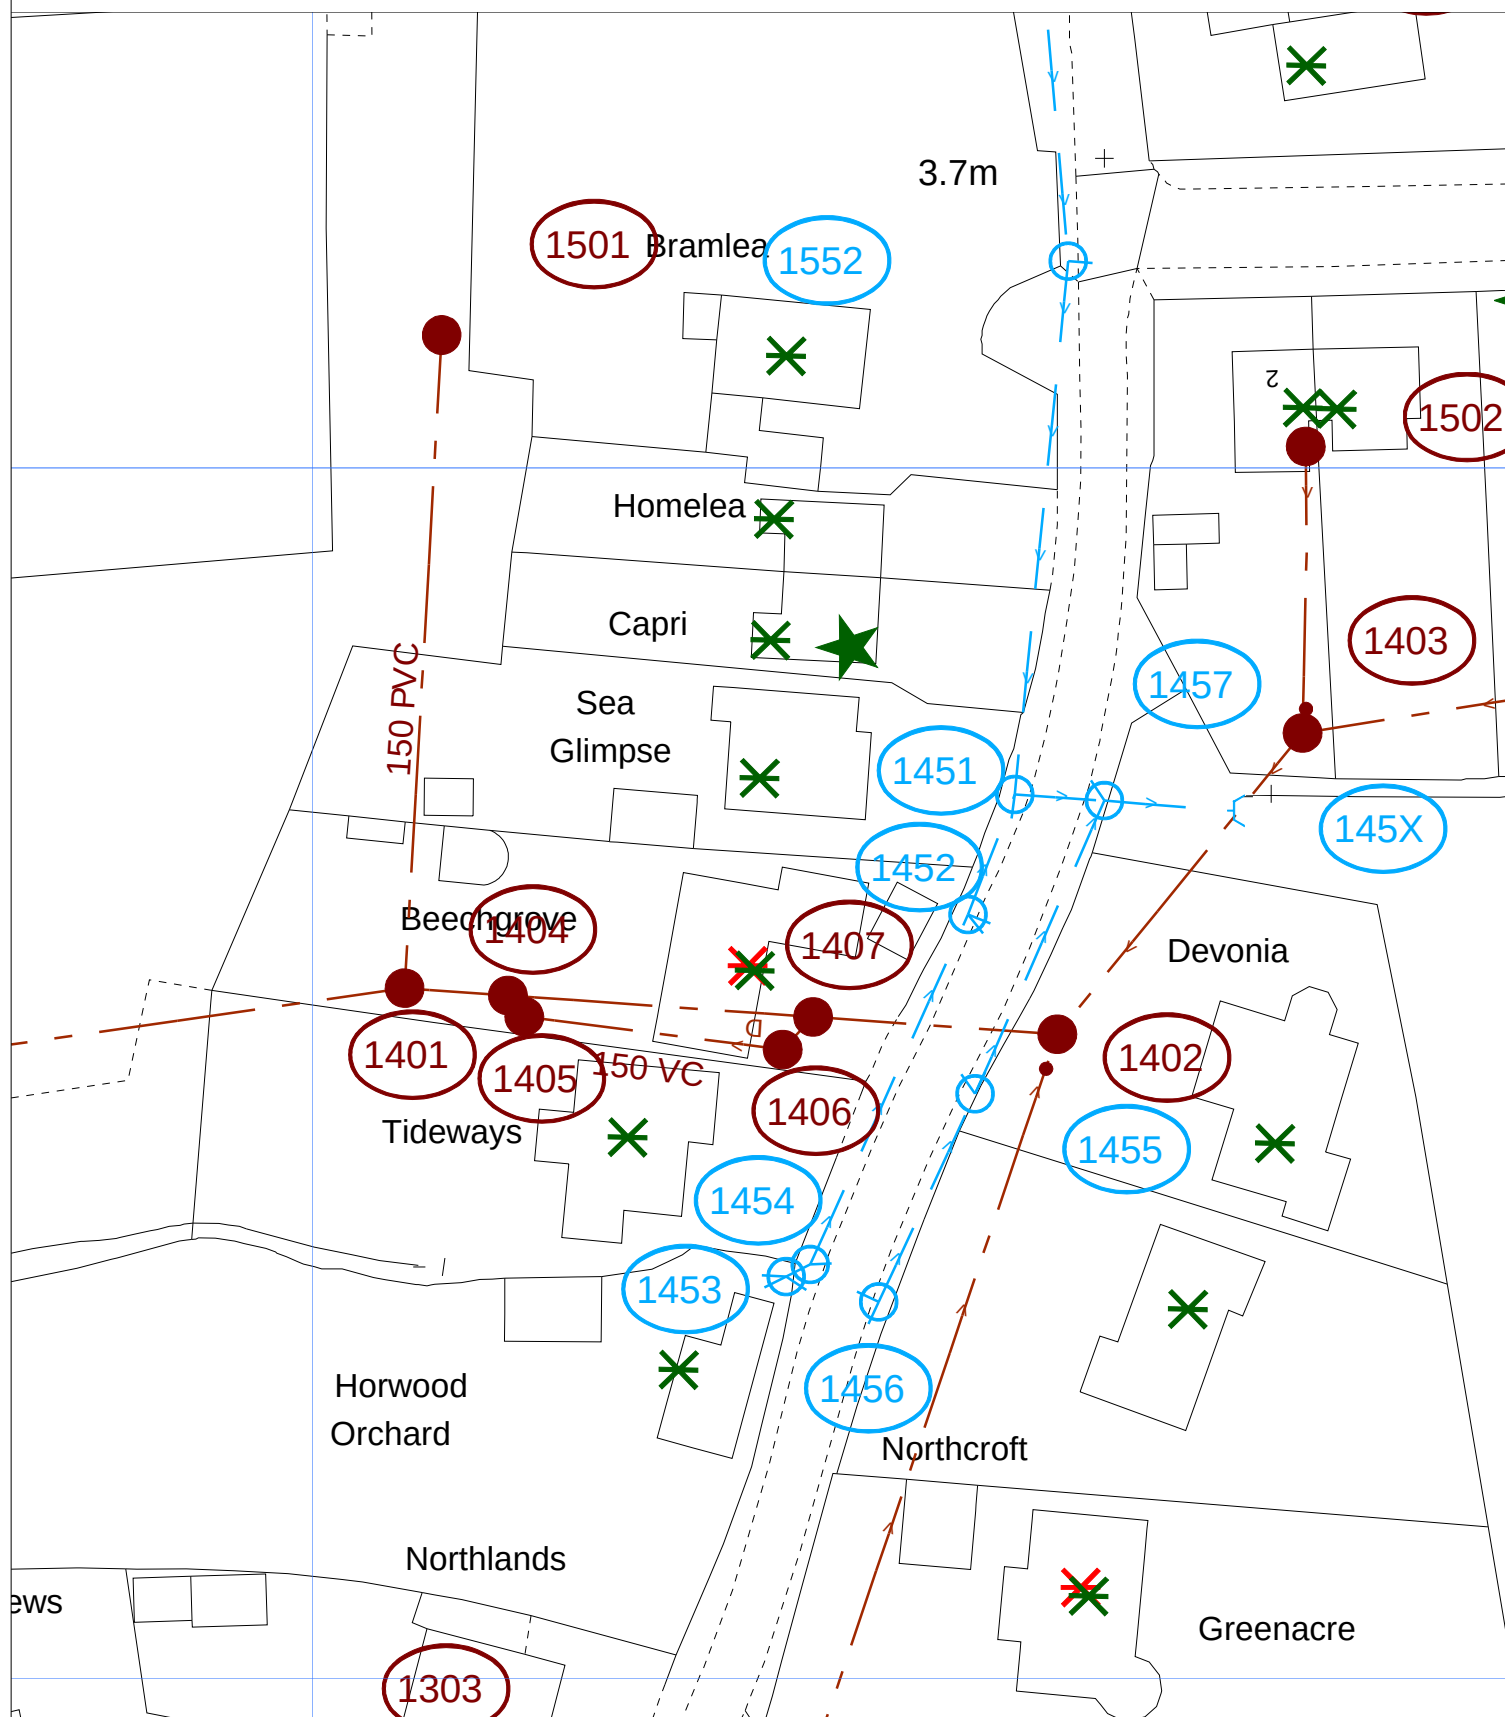

The positions of pipes shown on this plan are believed to be correct, but Southern Water Services Ltd accept no responsibility in the event of inaccuracy. The actual positions should be determined on site.

Based upon Ordnance Survey Digital Data with the permission of the controller of H.M.S.O. Crown Copyright Reserved Licence No. WU 298530

O.S. REF: SU7303SW

Scale: 1:625

Screen Print

WARNING: BAC pipes are constructed of Bonded Asbestos Cement

WARNING: Unknown (UNK) materials may include Bonded Asbestos Cement



Printed By: banuh

Date: 22-9-2020

Southern Water MapGuide Browser

Requested By:

