



Proposed Site Section




Proposed Street Scene

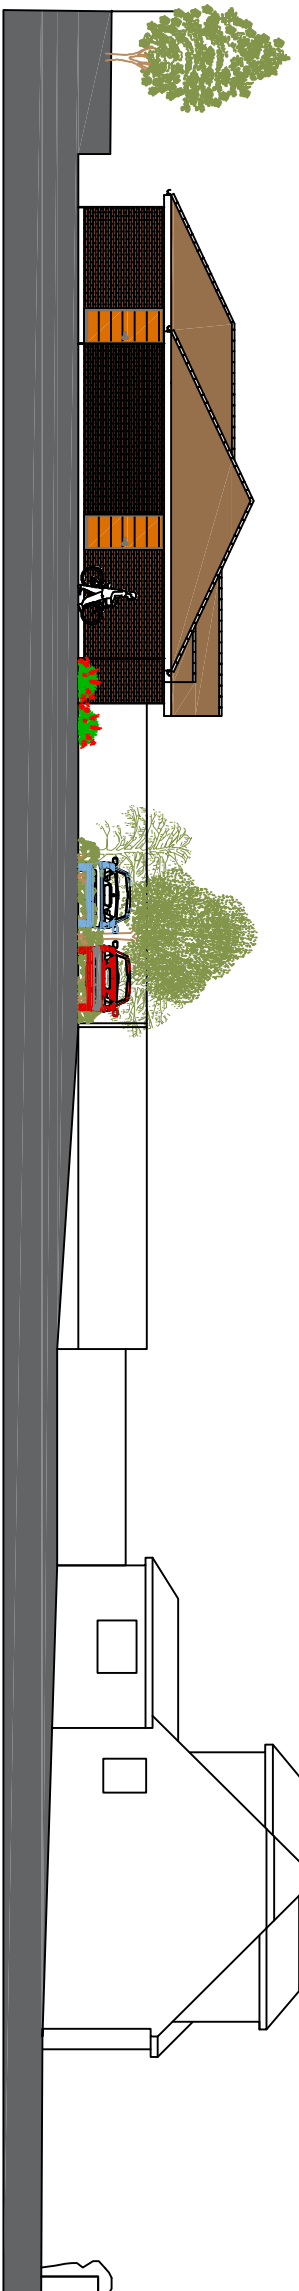

Existing Site Section

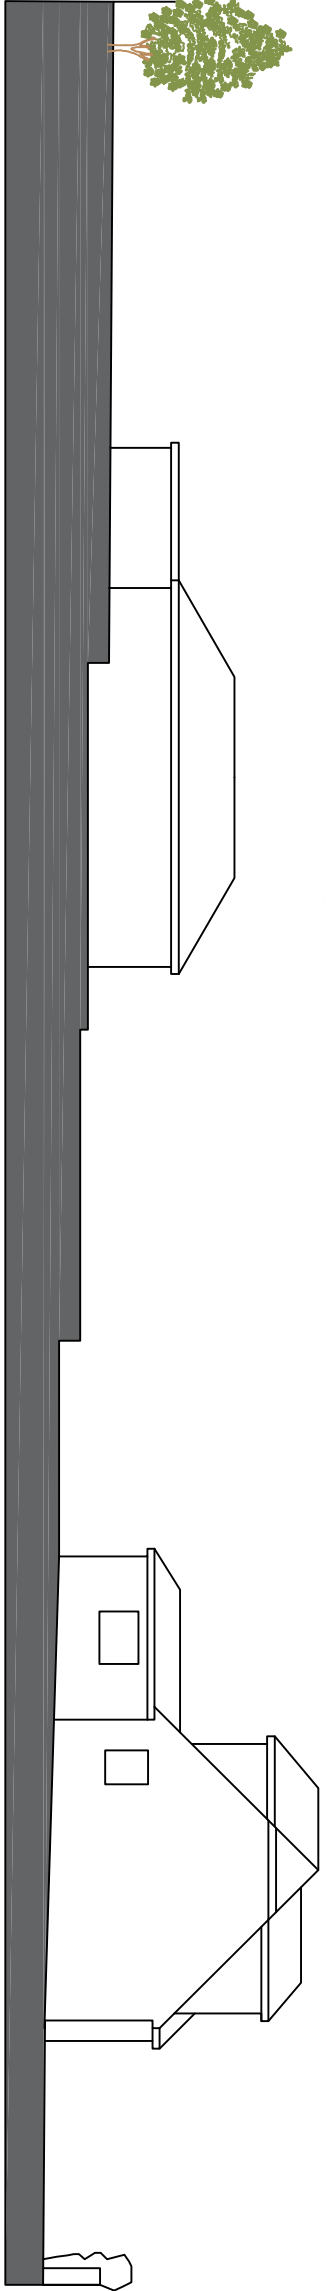

Existing Street Scene

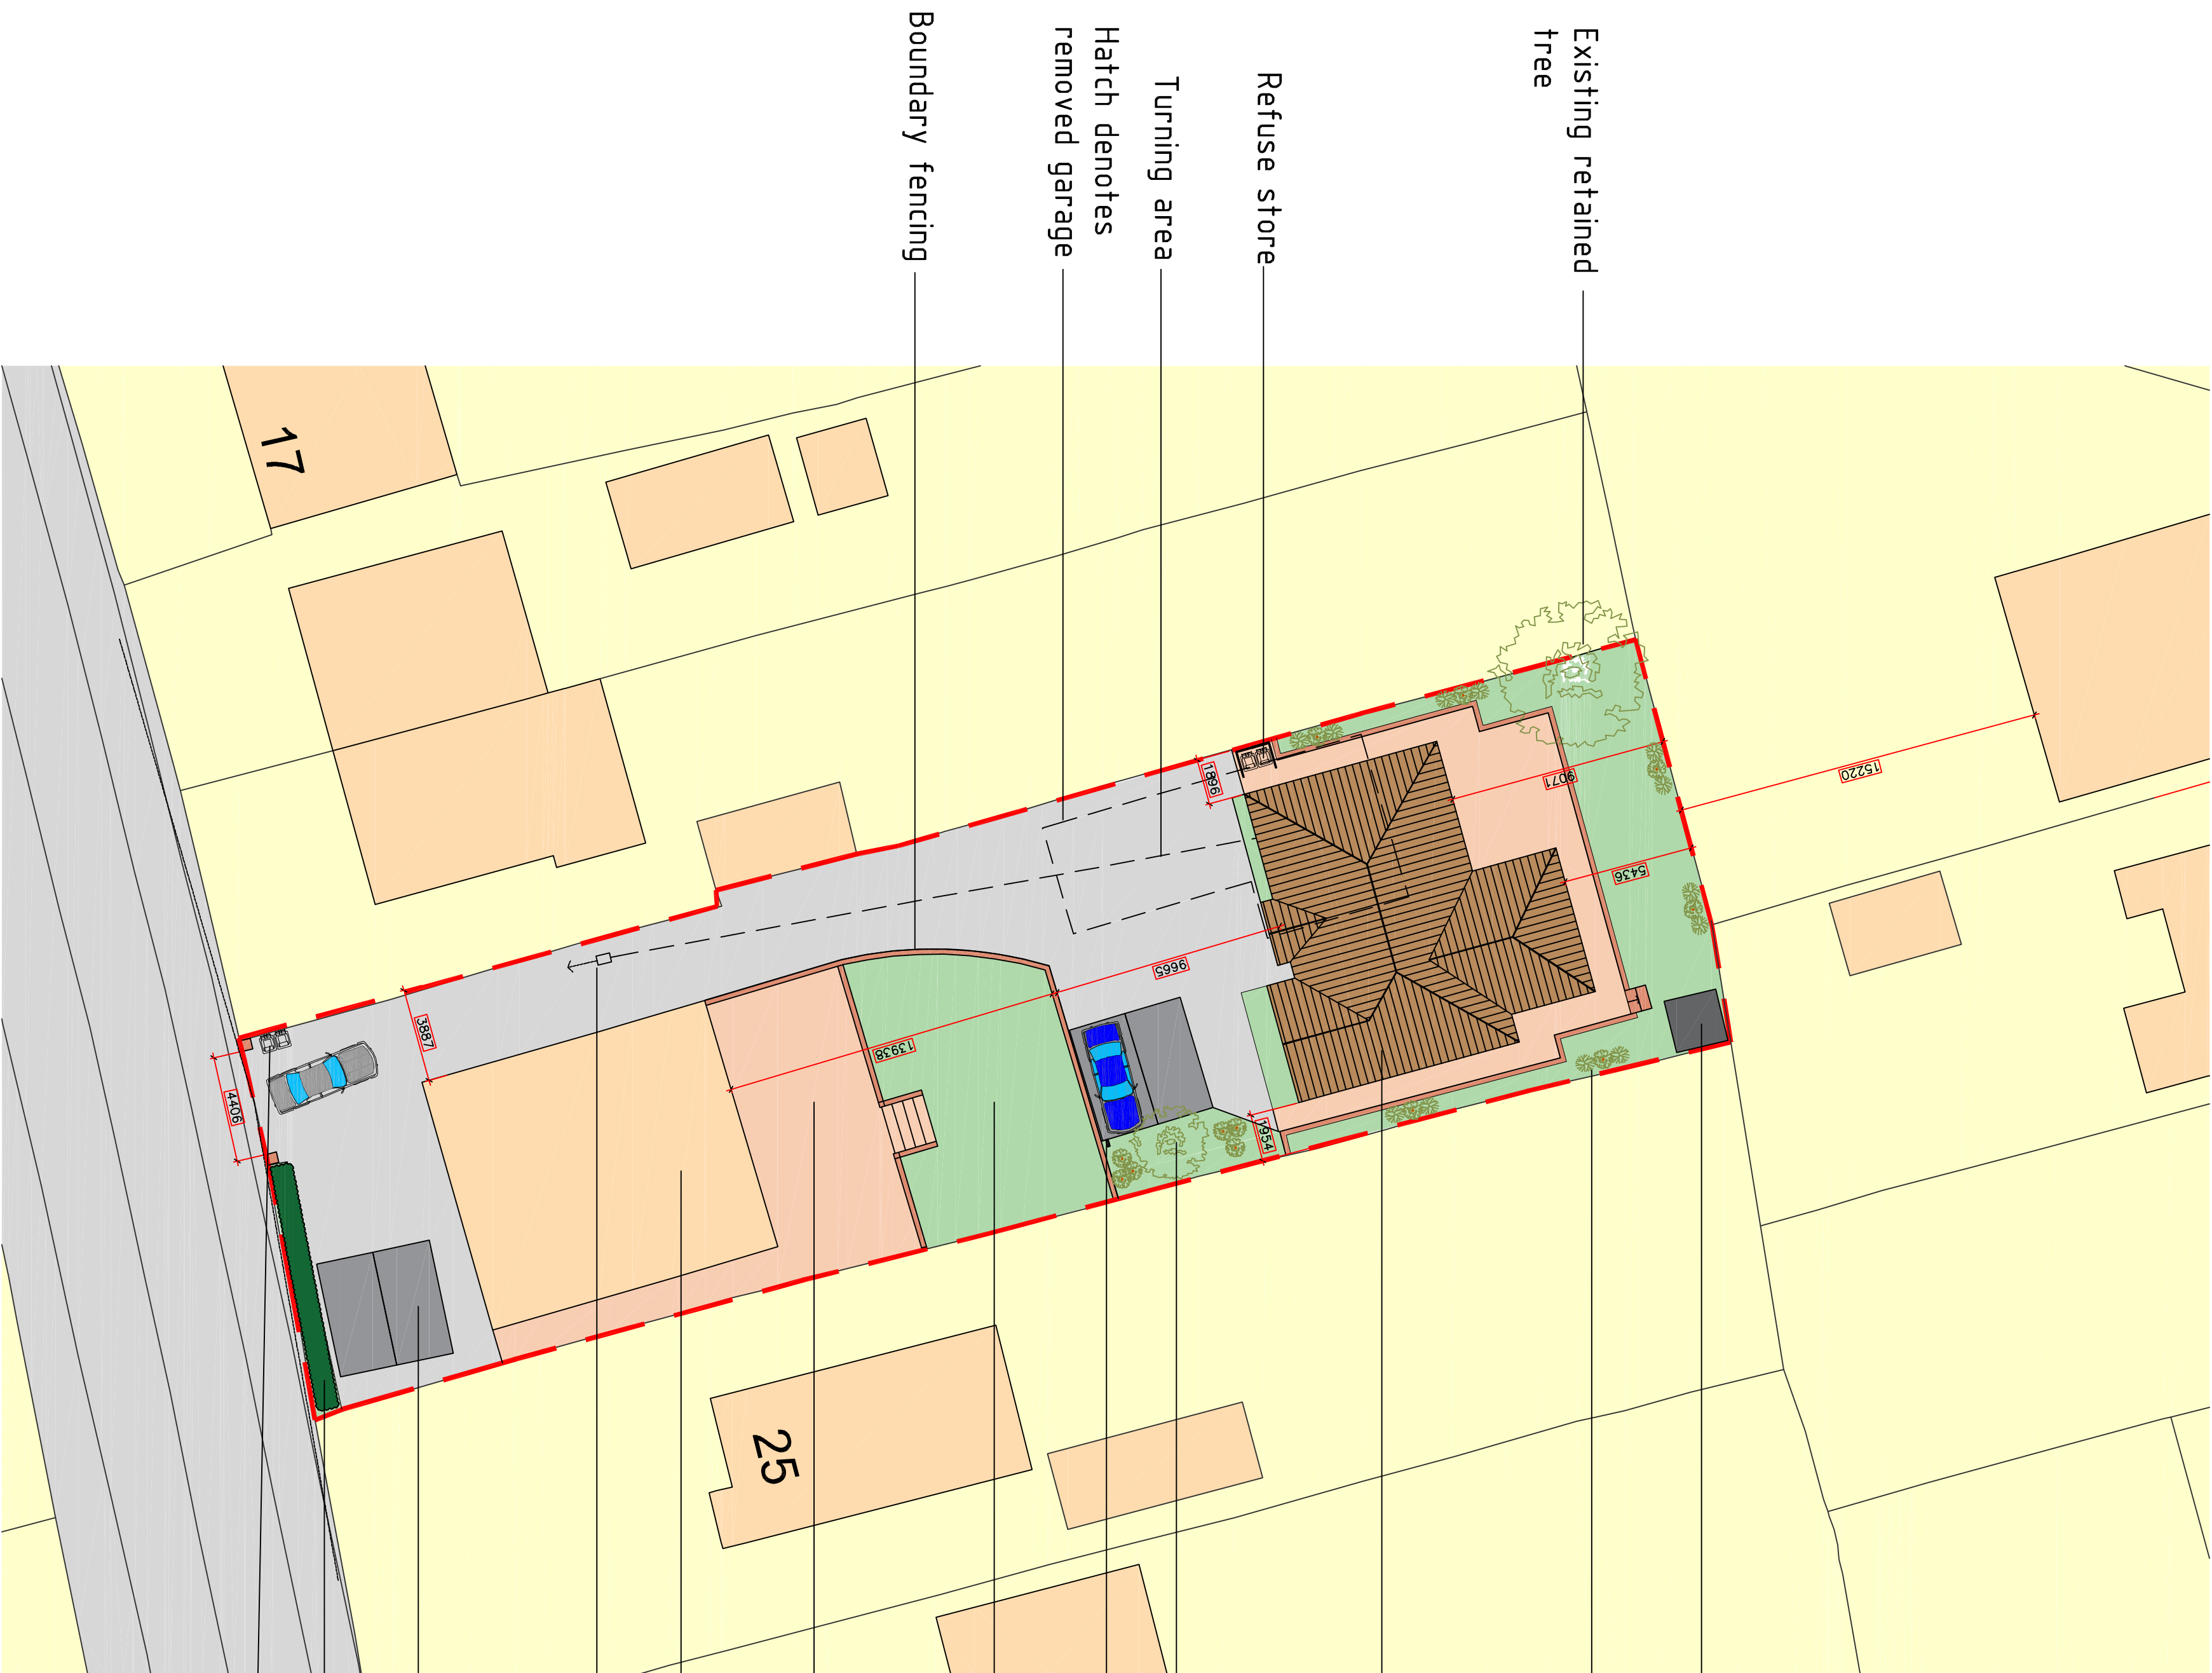

Scale in Metres

0 1 2 3 4 5 10 for 1:200

Scale in Metres

0 5 10 15 20 25 for 1:500

Scale in Metres

0 10 20 30 40 50 60 for 1:1,250

