



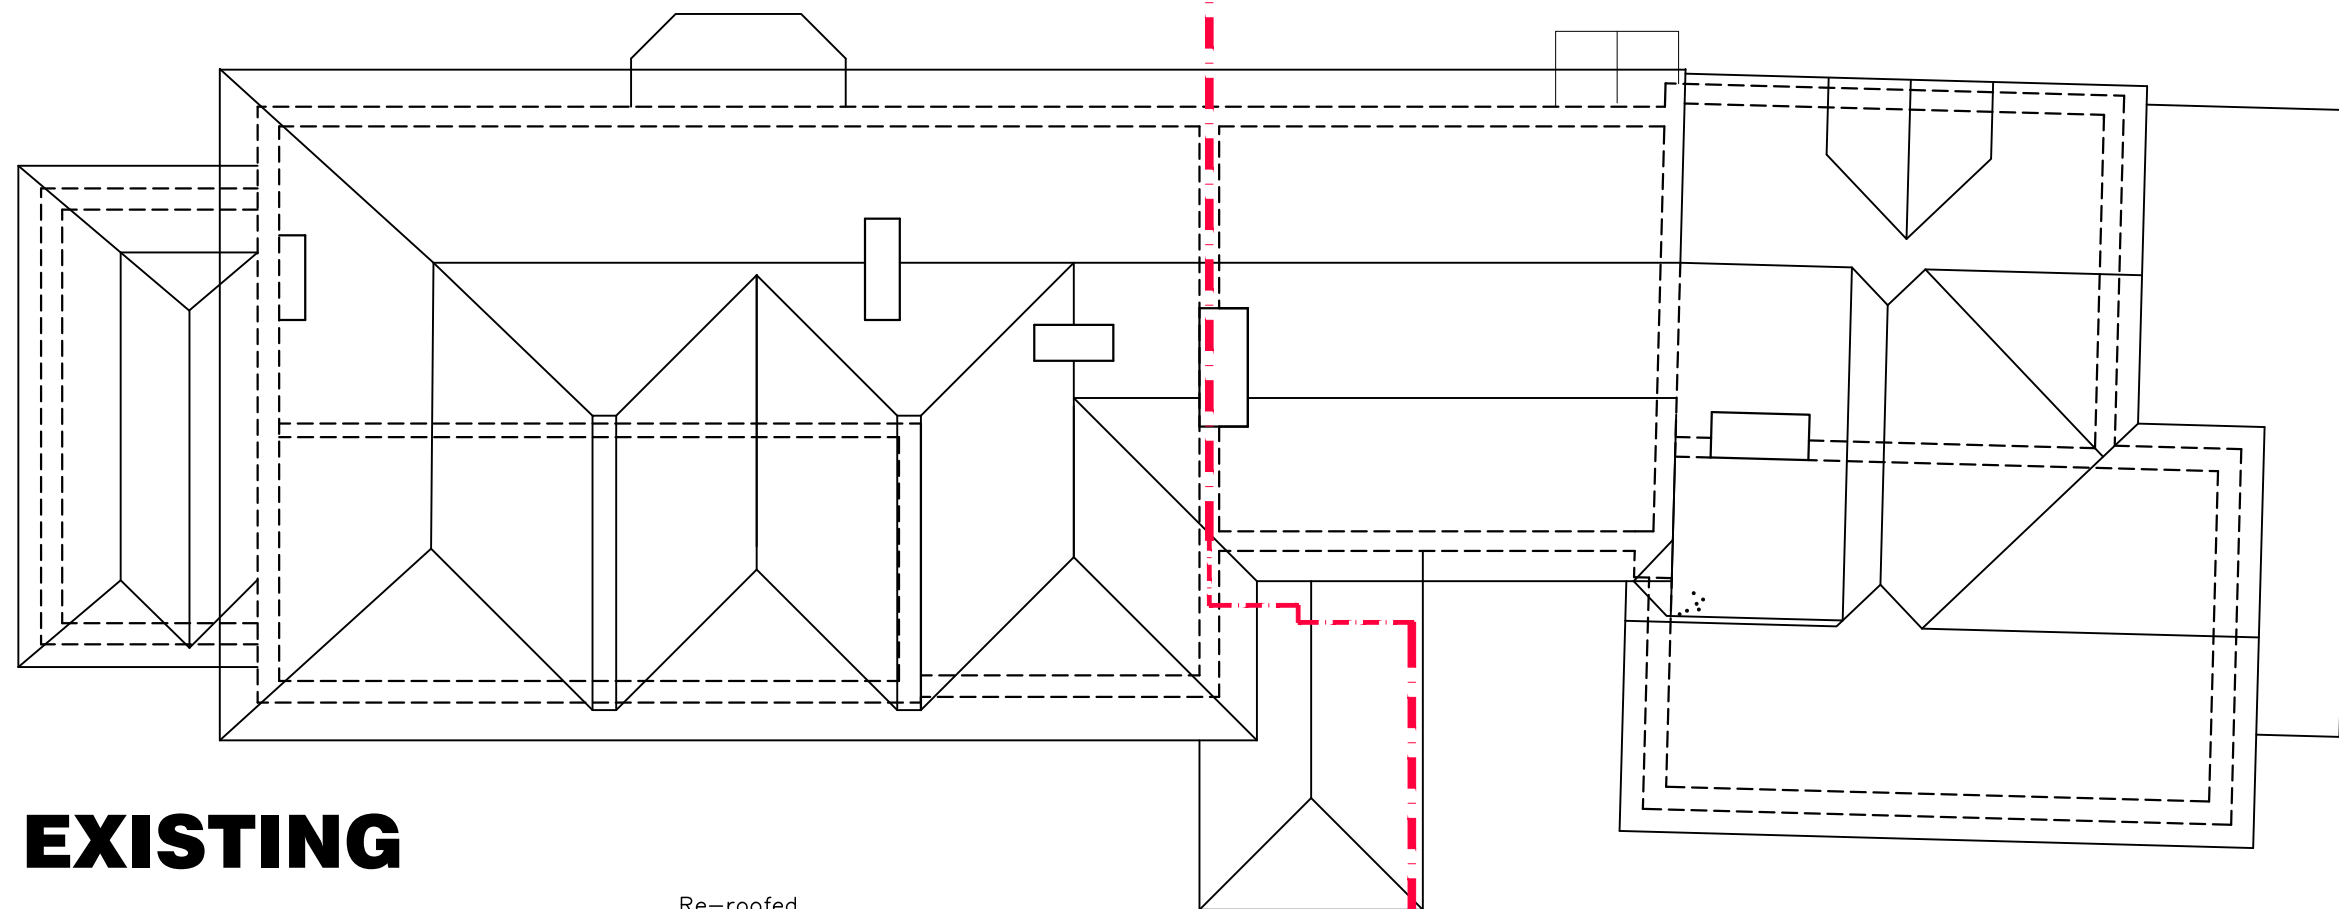

EXISTING

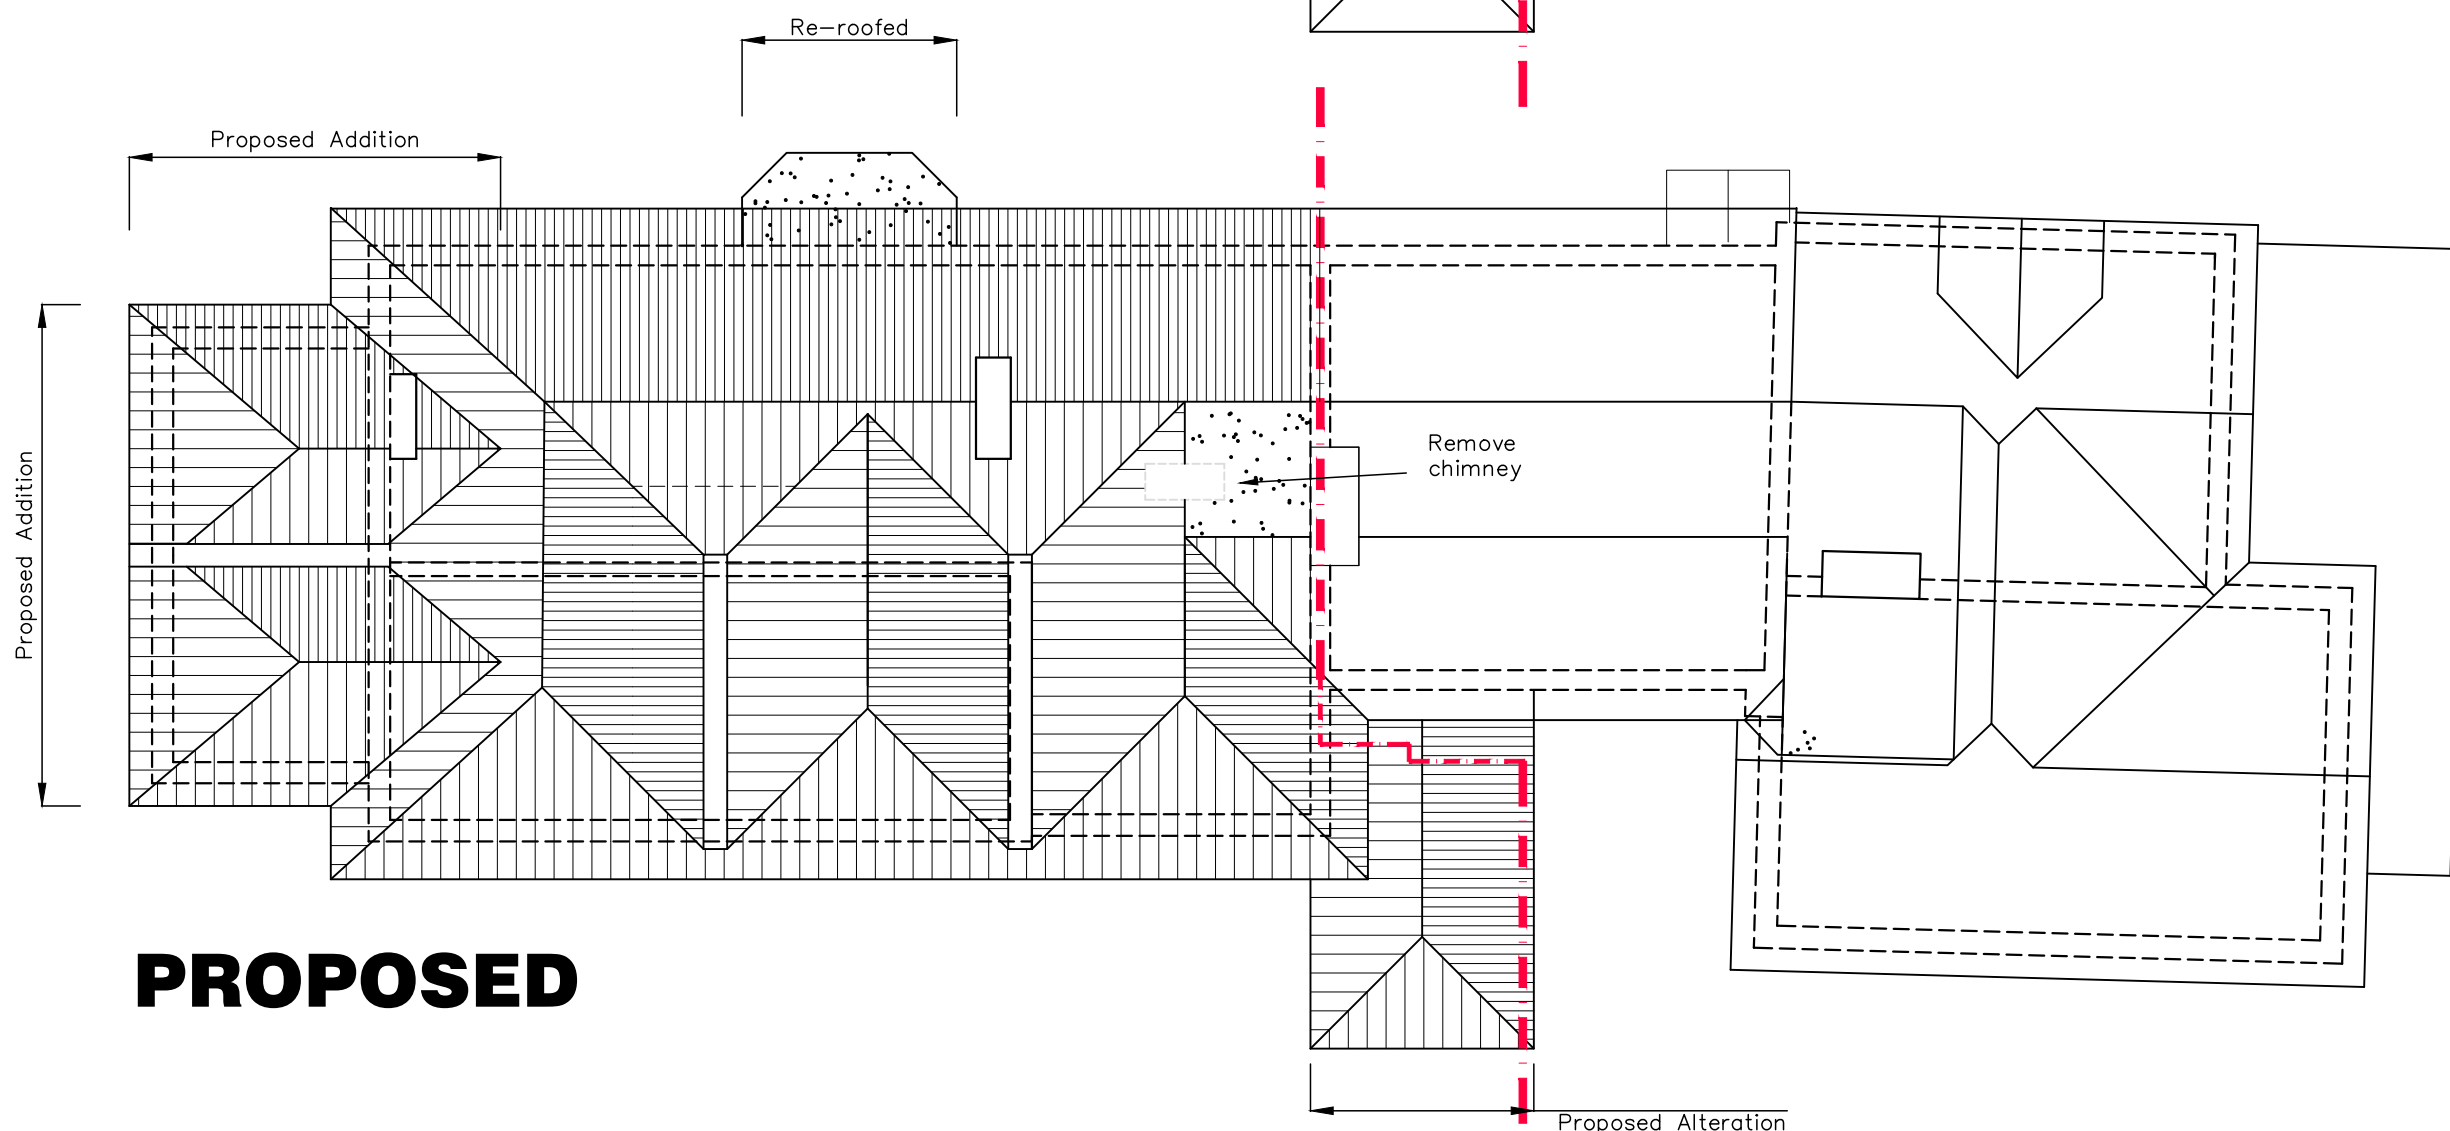

PROPOSED



CAD
Critchley Architecture And Design Ltd.
Contact: 02392 474 919 | info@caad.online
The Old Brewery, 15E South Street, Havant, PO9 1BU

Carter A –
Proposals
Roof Plans

Revisions

- a) Updates from 21111-471. 07/07/22
- c)
- d)

White House
Eastleigh Road
Havant
PO9 2NY

Scale A1=1:50, A3=1:100
Drawn MHC
Date 07/07/2022

21111-477^A

10m

20m

30m

40m