


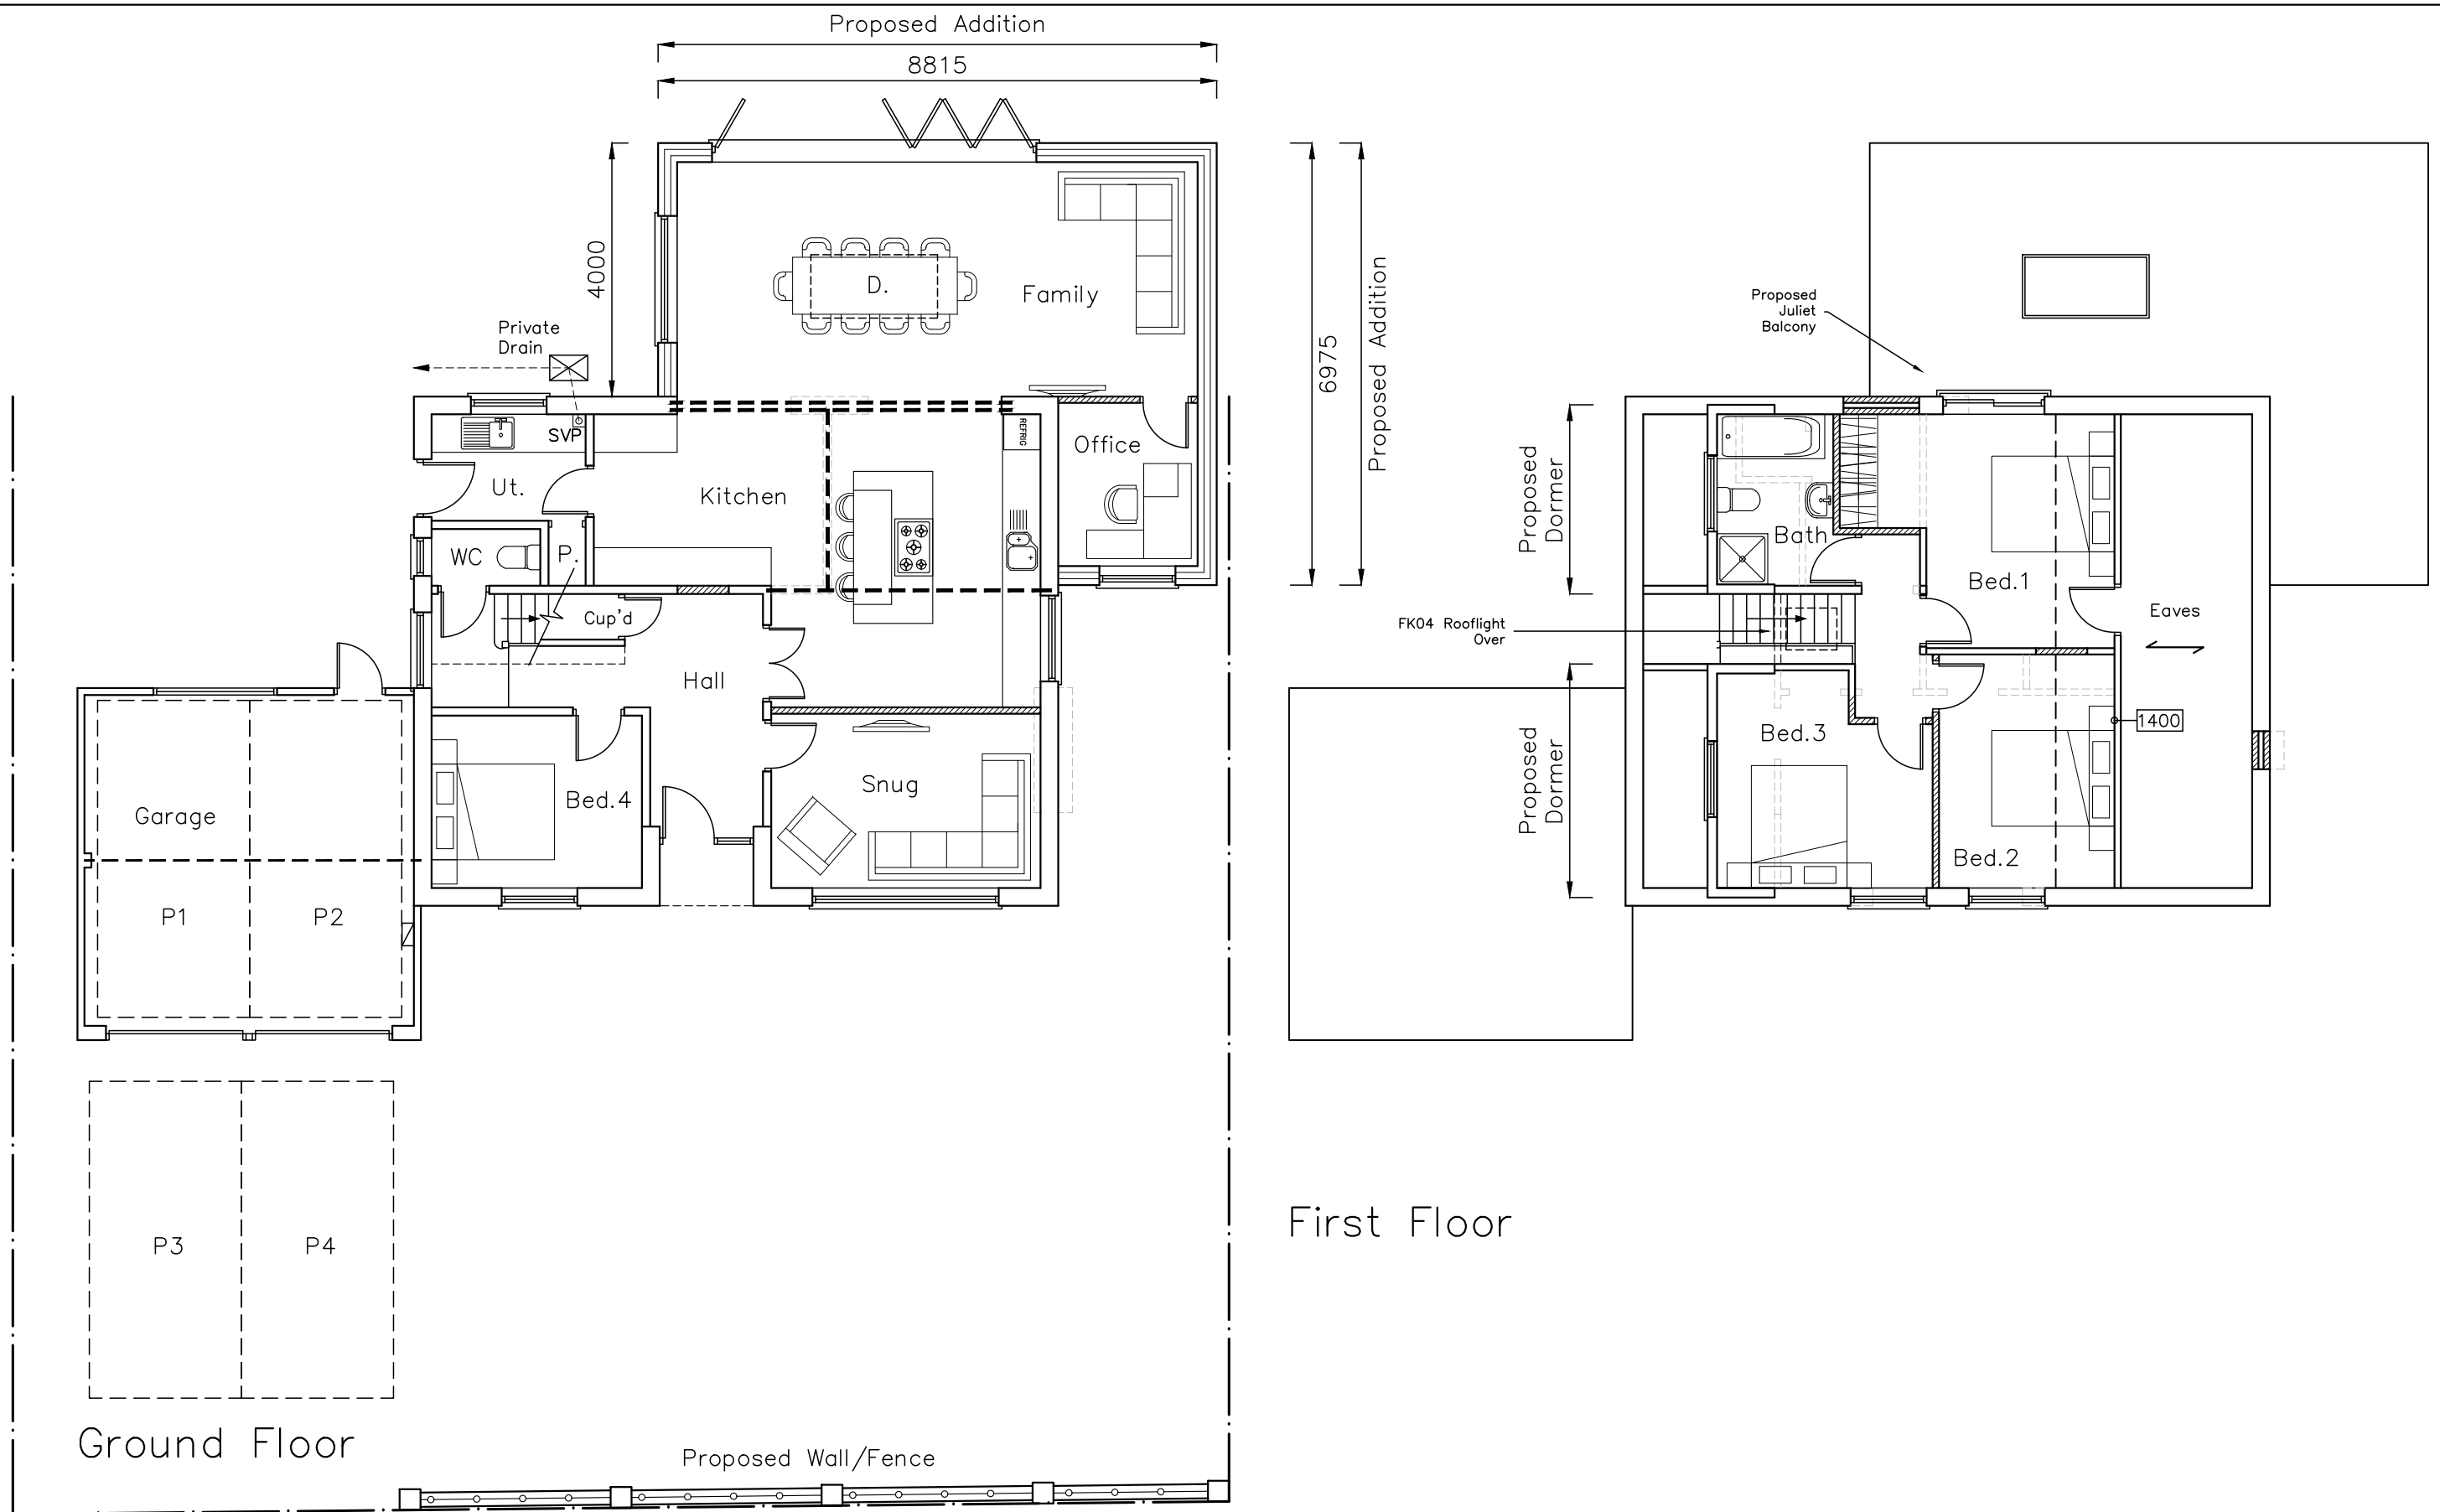

First Floor

CAD

Critchley Architecture And Design Ltd.
Contact: 02392 474 919 | info@caad.online

The Old Brewery, 15E South Street, Havant, PO9 1BU



Proposed Plans

Revisions	a) Parking spaces/22.03.2021/SAR
	b)
	c)
	d)

7 Old Vandiemans
Road,
Purbrook,
Hampshire,
PO7 5LT

Scale A1=1:50, A3=1:100
Drawn SAR
Date 10/03/2021

21017-410^A

10m

20m

30m

40m