



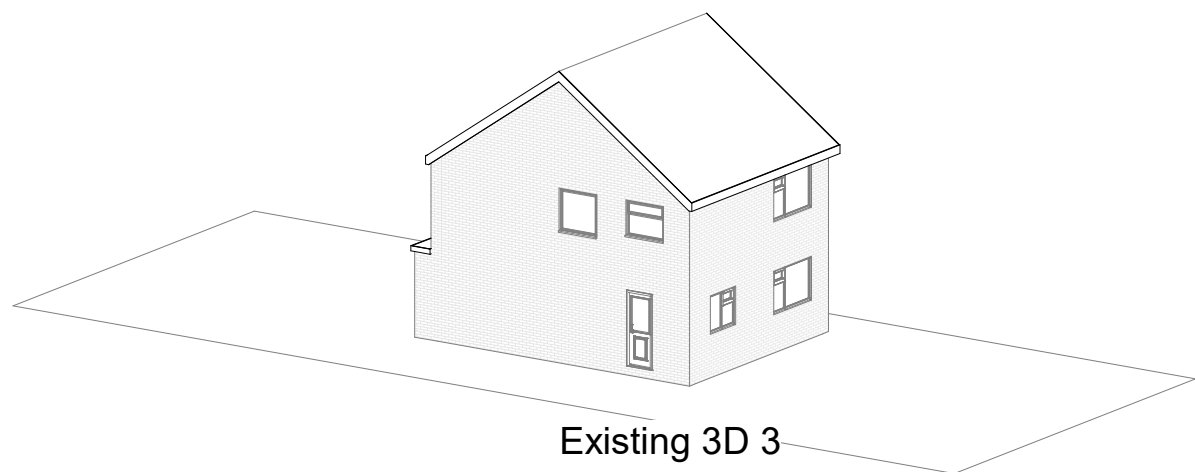

Existing 3D 3

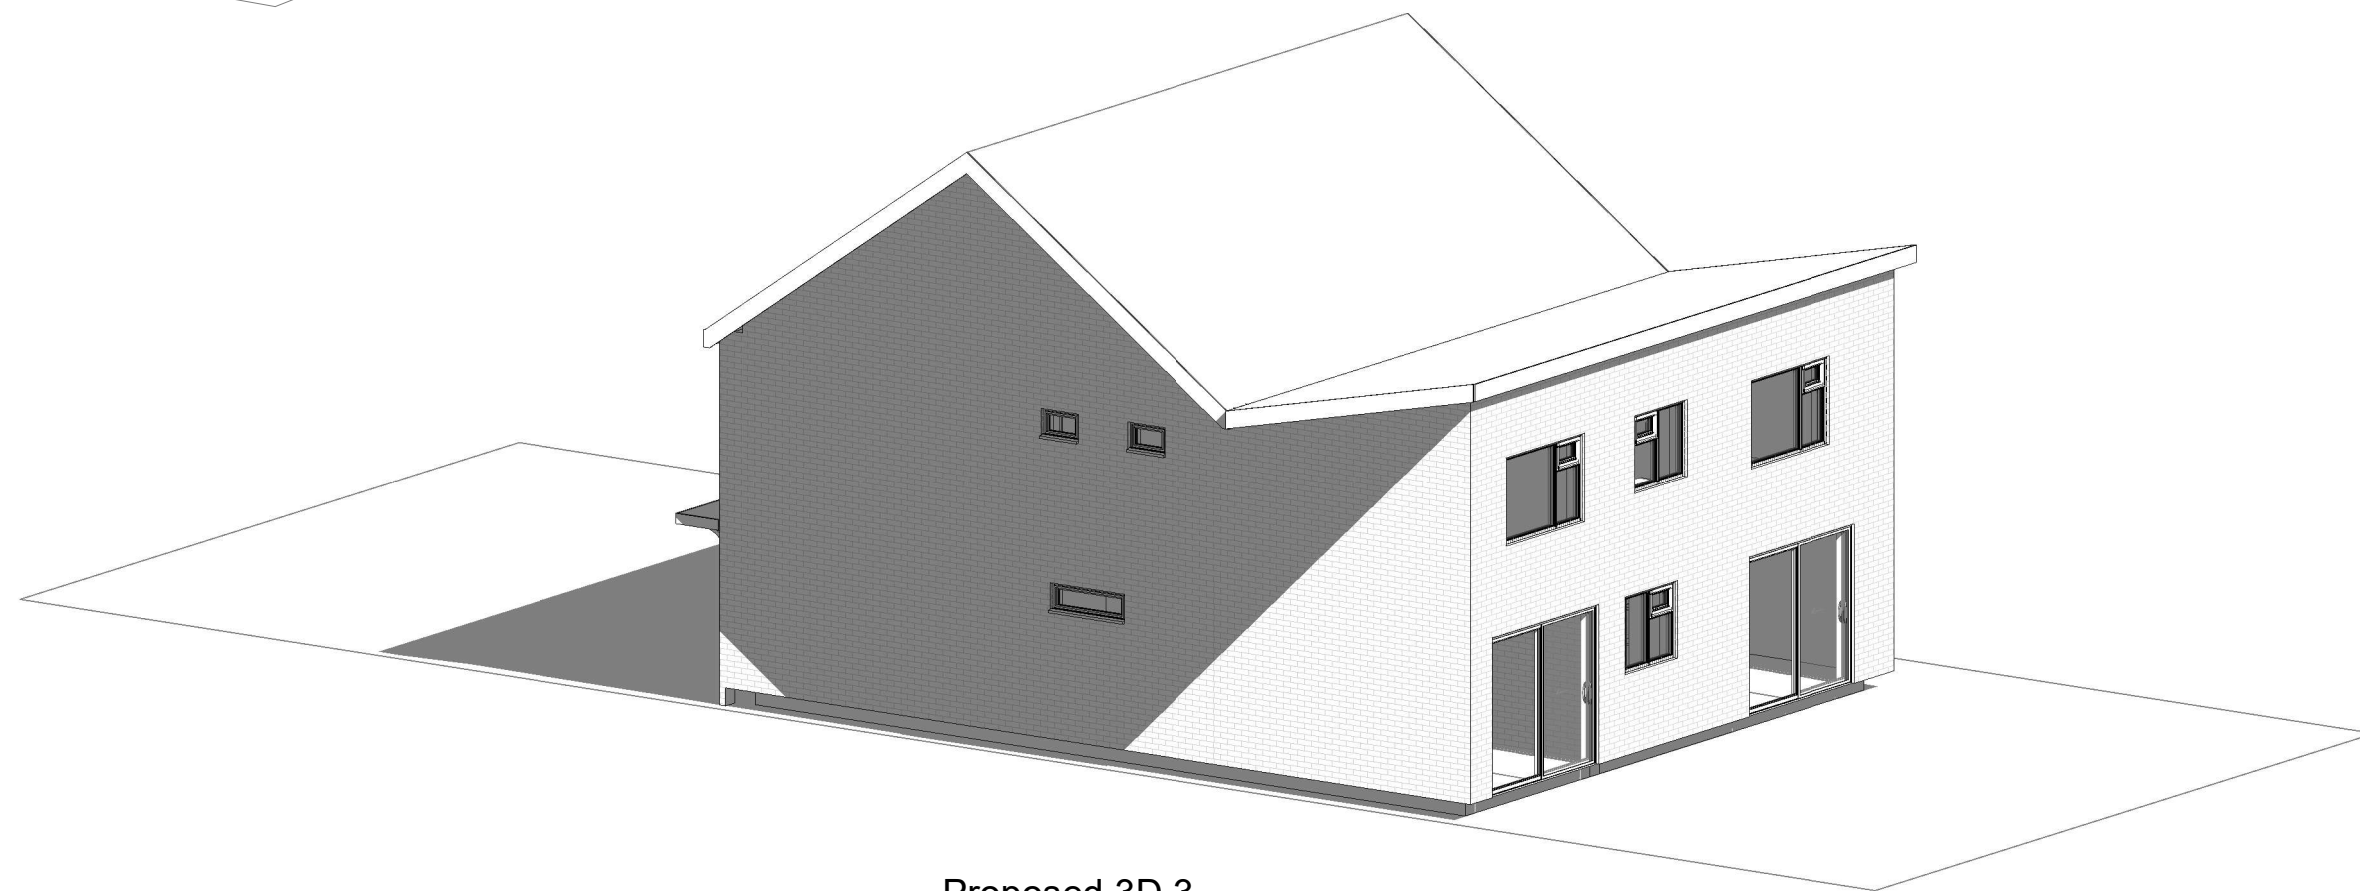

Proposed 3D 3



1:500		50
1:200		20
1:100		10
1:50		5

All measurement to be checked on site prior to any commenent

Parkers Design Limited - The Studio @ 90, PO9 2PR

www.pexd.co.uk - info@parkersdesign.com - 07776 008822

PROJECT	97 Hart Plain Avenue		CLIENT	
	PO8 8RG		Le May	
	SHEET	3D 3	Date	Issue Date
			Scale (@ A3)	
Checked by	SW	DRAWING NUMBER		REV
	SR	P 7		