


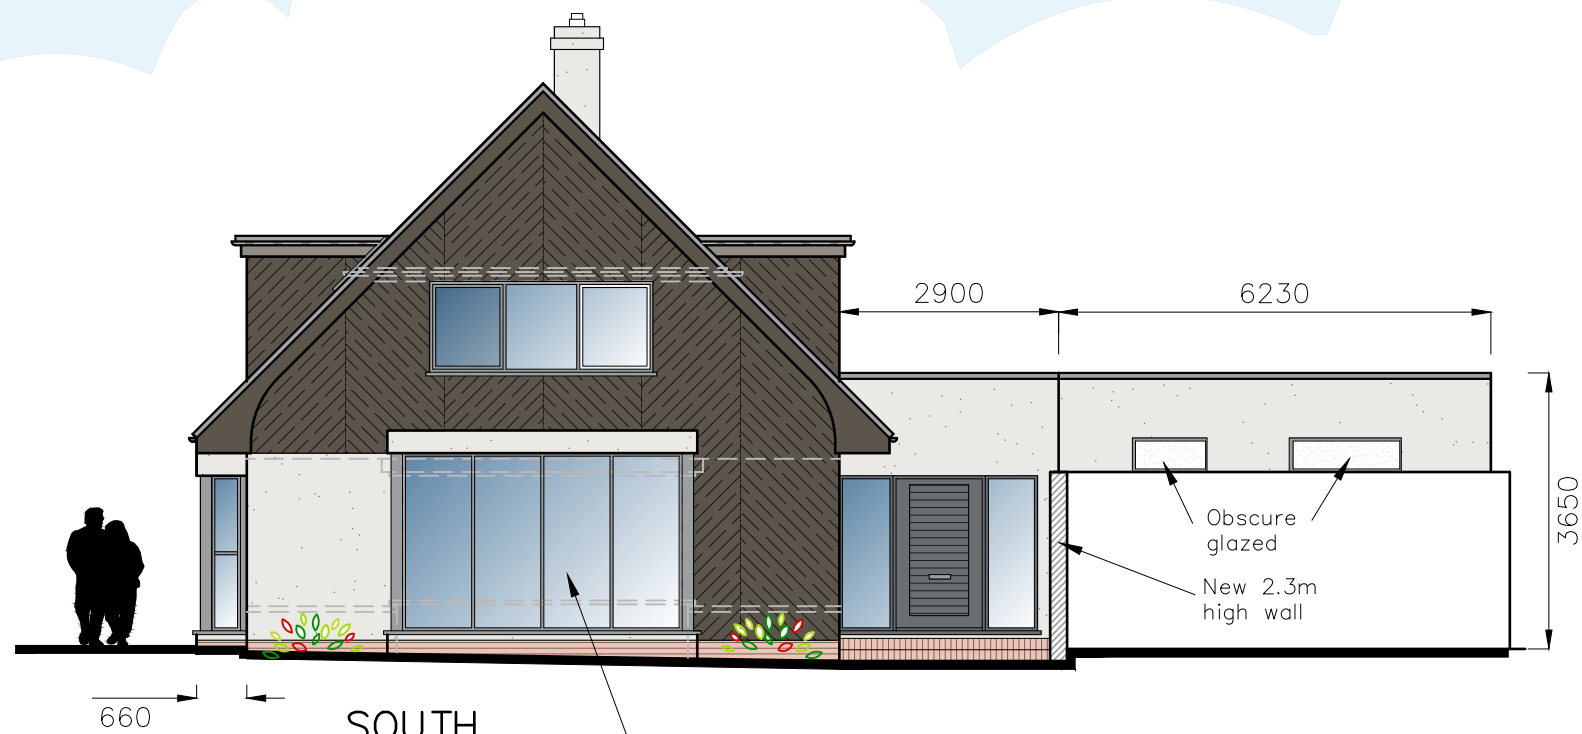


SOUTH

Replace existing bay window

Obscure glazed
New 2.3m high wall

MATERIALS

Charred Wood Cladding Boards
Render to be RAL 9002
Fenestration frames, anodised aluminium. Triple glazed in RAL 7016
Rainwater goods in Black
Composite Grey Roof Slates Roof

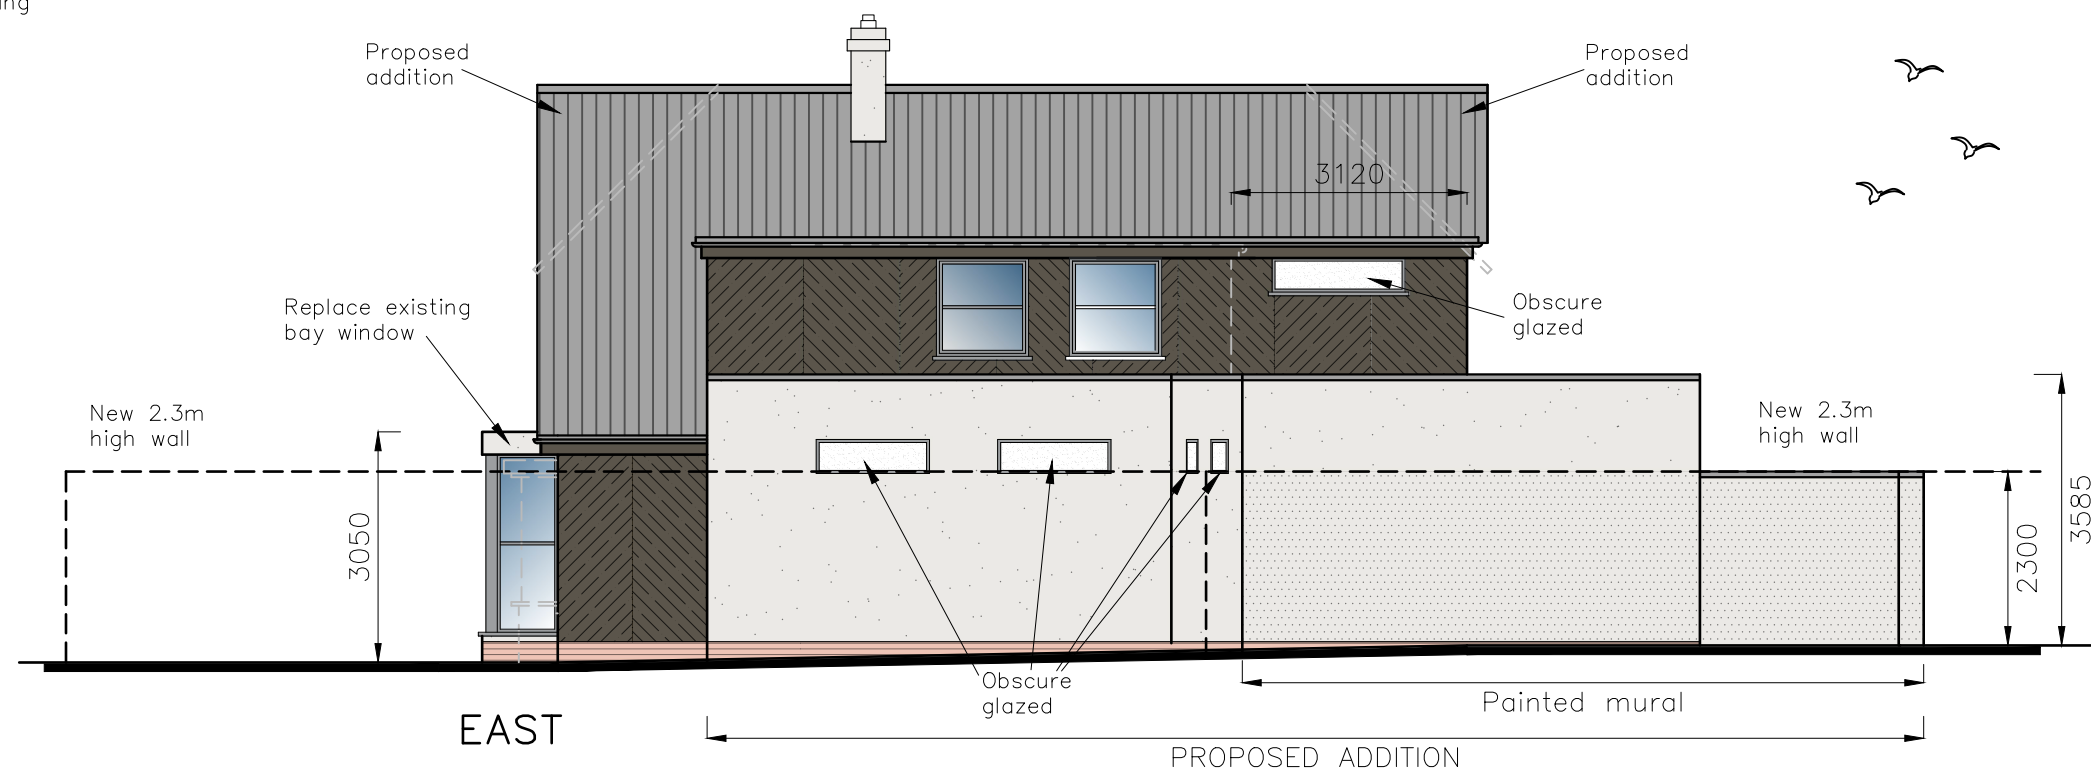

EAST

Replace existing bay window

New 2.3m high wall

Proposed addition

Proposed addition

Obscure glazed

New 2.3m high wall

Obscure glazed

Painted mural

PROPOSED ADDITION

CAD

Critchley Architecture And Design Ltd.

Contact: 02392 474 919 | info@caad.online

The Old Brewery, 15E South Street, Havant, PO9 1BU

PROPOSAL ELEVATIONS

Revisions

- a) Client Revisions/11.08.2022/LNR
- b) Client revisions/02.02.23/JHL
- c) Materials revisions. 09/02/23 MHC
- d) Client revisions/17.02.23/TGA
- e) Cladding amendment. 23/02/23 MHC

8 Queens Road,
Waterlooville,
Hampshire,
PO7 7SB

Scale A1=1:50, A3=1:100
Drawn JHL/MHC
Date 10/08/2022

21102-516^E

10m

20m

30m

40m