
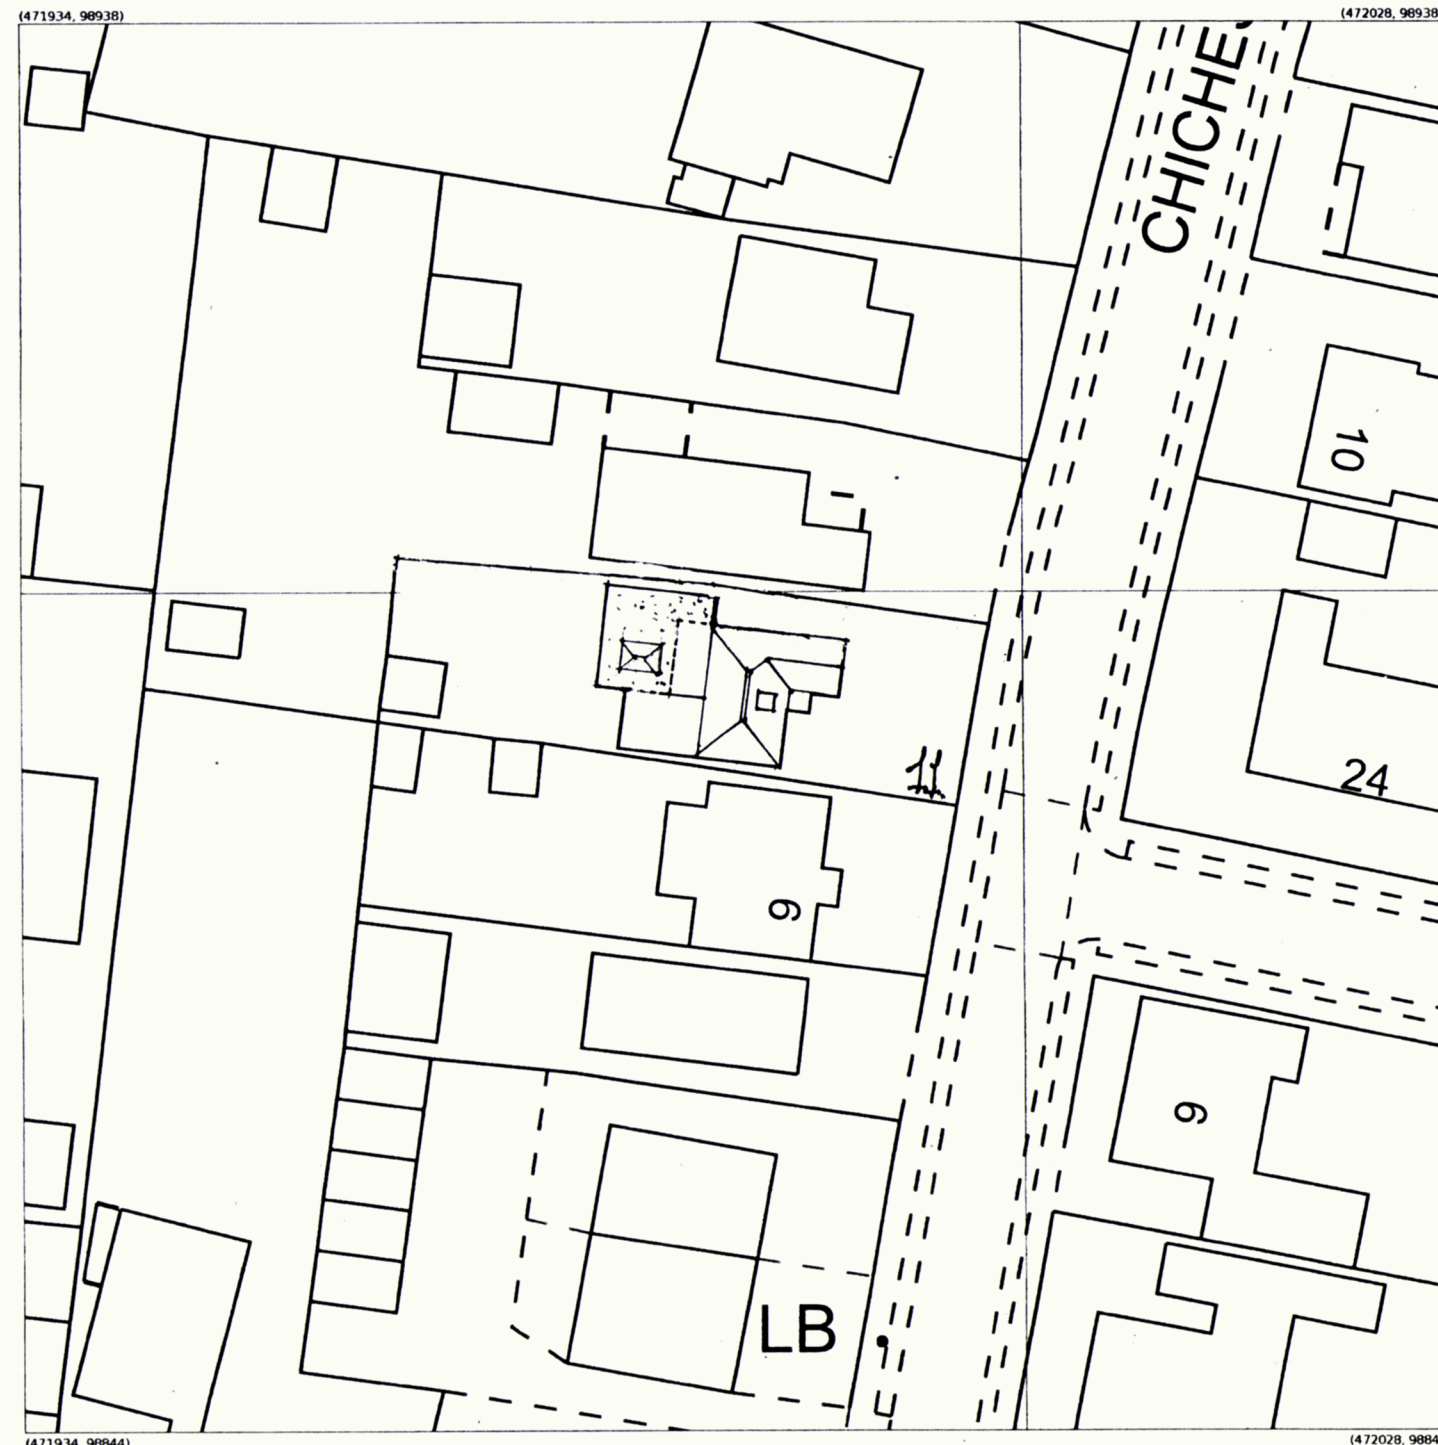


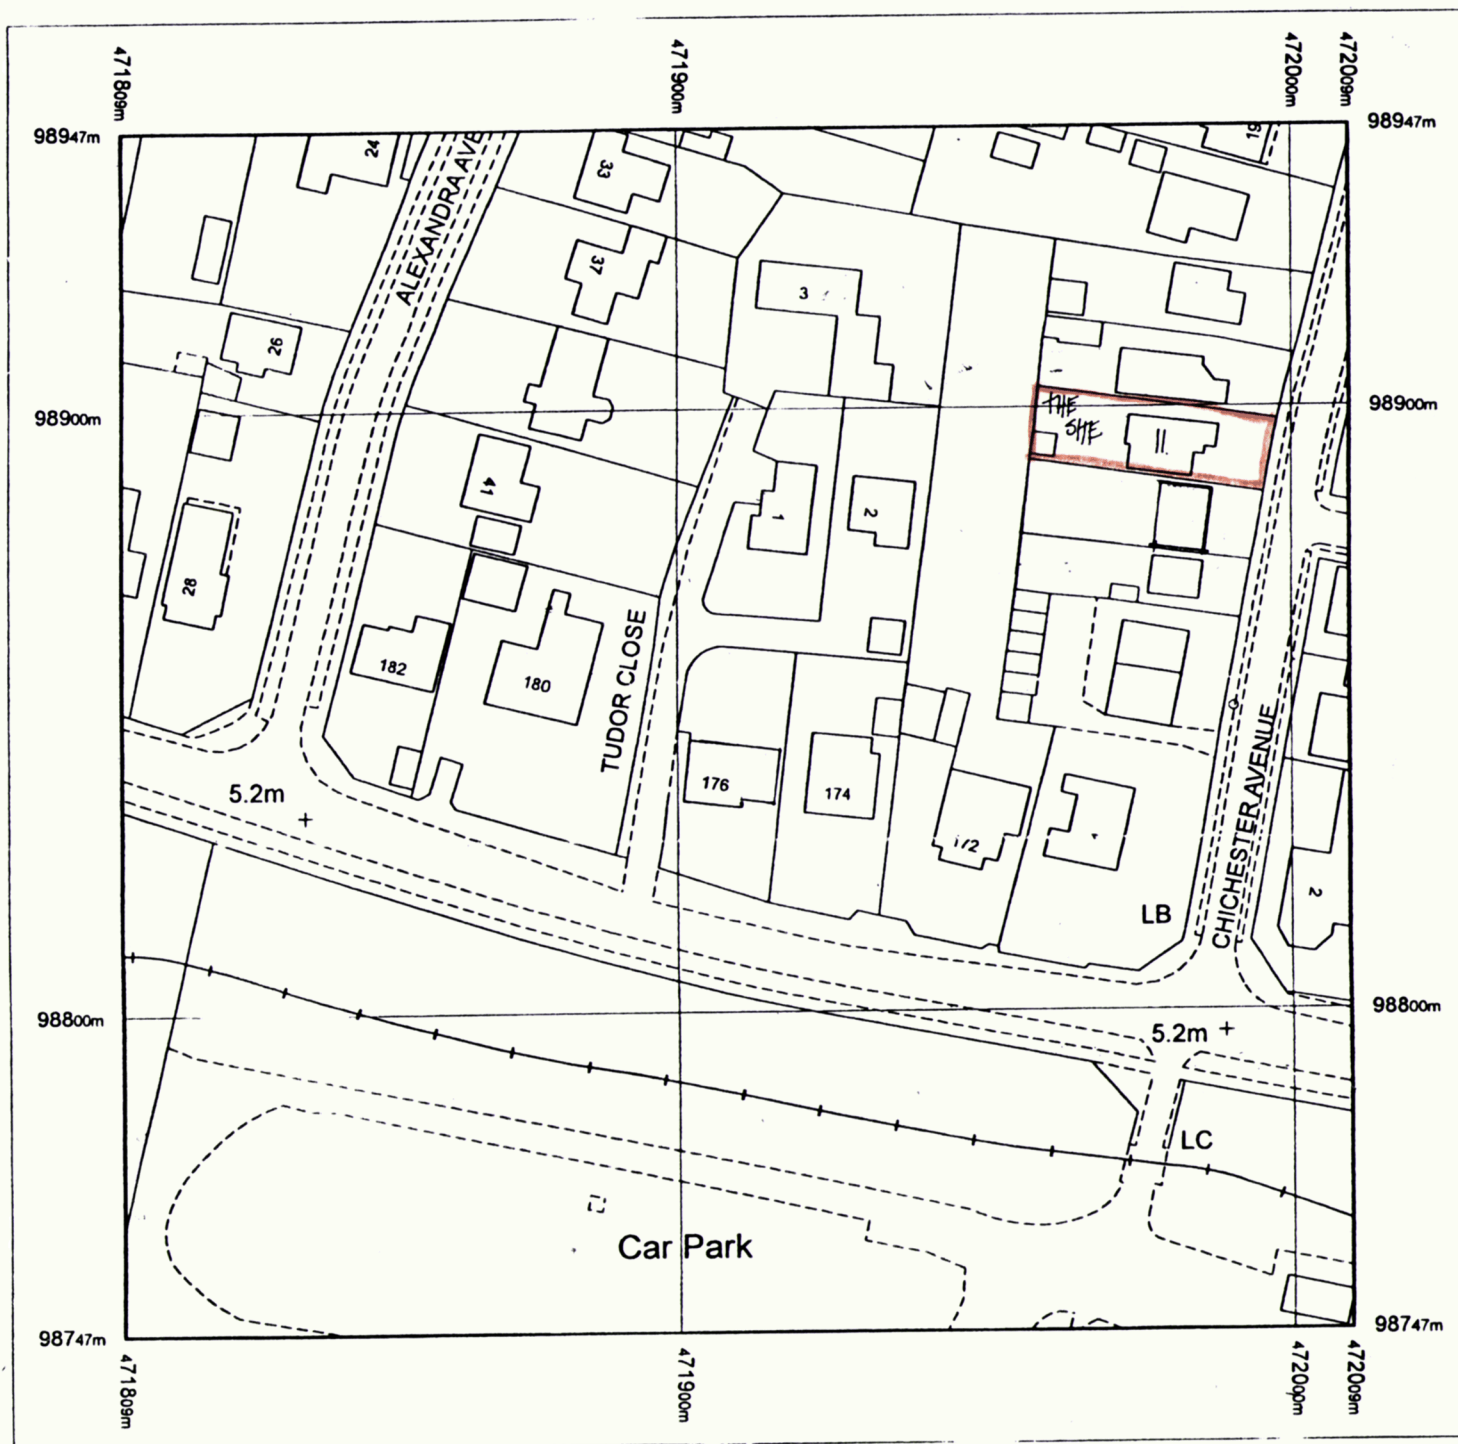

SITE/LOCATION PLAN

PROPOSED SINGLE STOREY REAR ADDITION 11, CHICHESTER AVENUE, HAYLING IS, HANTS. FOR MR & MRS D. MCGREGOR.


Reproduction in whole or part is prohibited without the prior permission of Ordnance Survey.

Ordnance Survey, the OS Symbol and OS Sitemap are registered trademarks of Ordnance Survey, the national mapping agency of Great Britain.

The representation of a road, track or path is no evidence of a right of way.

The representation of features as lines is no evidence of a property boundary.

Part or all of this OS Sitemap is enlarged from mapping produced at one or more of the following scales: 1:1250, 1:2500, 1:10000

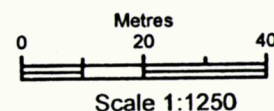


Supplied by: **Dome Map Services**
Serial number: 01160200
Centre coordinates: 471909.38 98846.75

Further information can be found on the OS Sitemap Information leaflet or the Ordnance Survey web site:
www.ordnancesurvey.co.uk

Produced 15 Jan 2020 from the Ordnance Survey MasterMap (Topography) Database and incorporating surveyed revision available at this date.

The representation of a road, track or path is no evidence of a right of way. The representation of features as lines is no evidence of a property boundary.

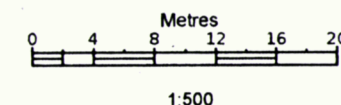

N 11, Chichester Ave, Hayling Island
PO11 9EZ

Supplied by: **Latitude Mapping Ltd**
Licence: © Crown Copyright and
database rights 2020 OS 100038864
Reference: 011373936
Centre coordinates: 471981 98891