



EXISTING ELEVATIONS 1:100

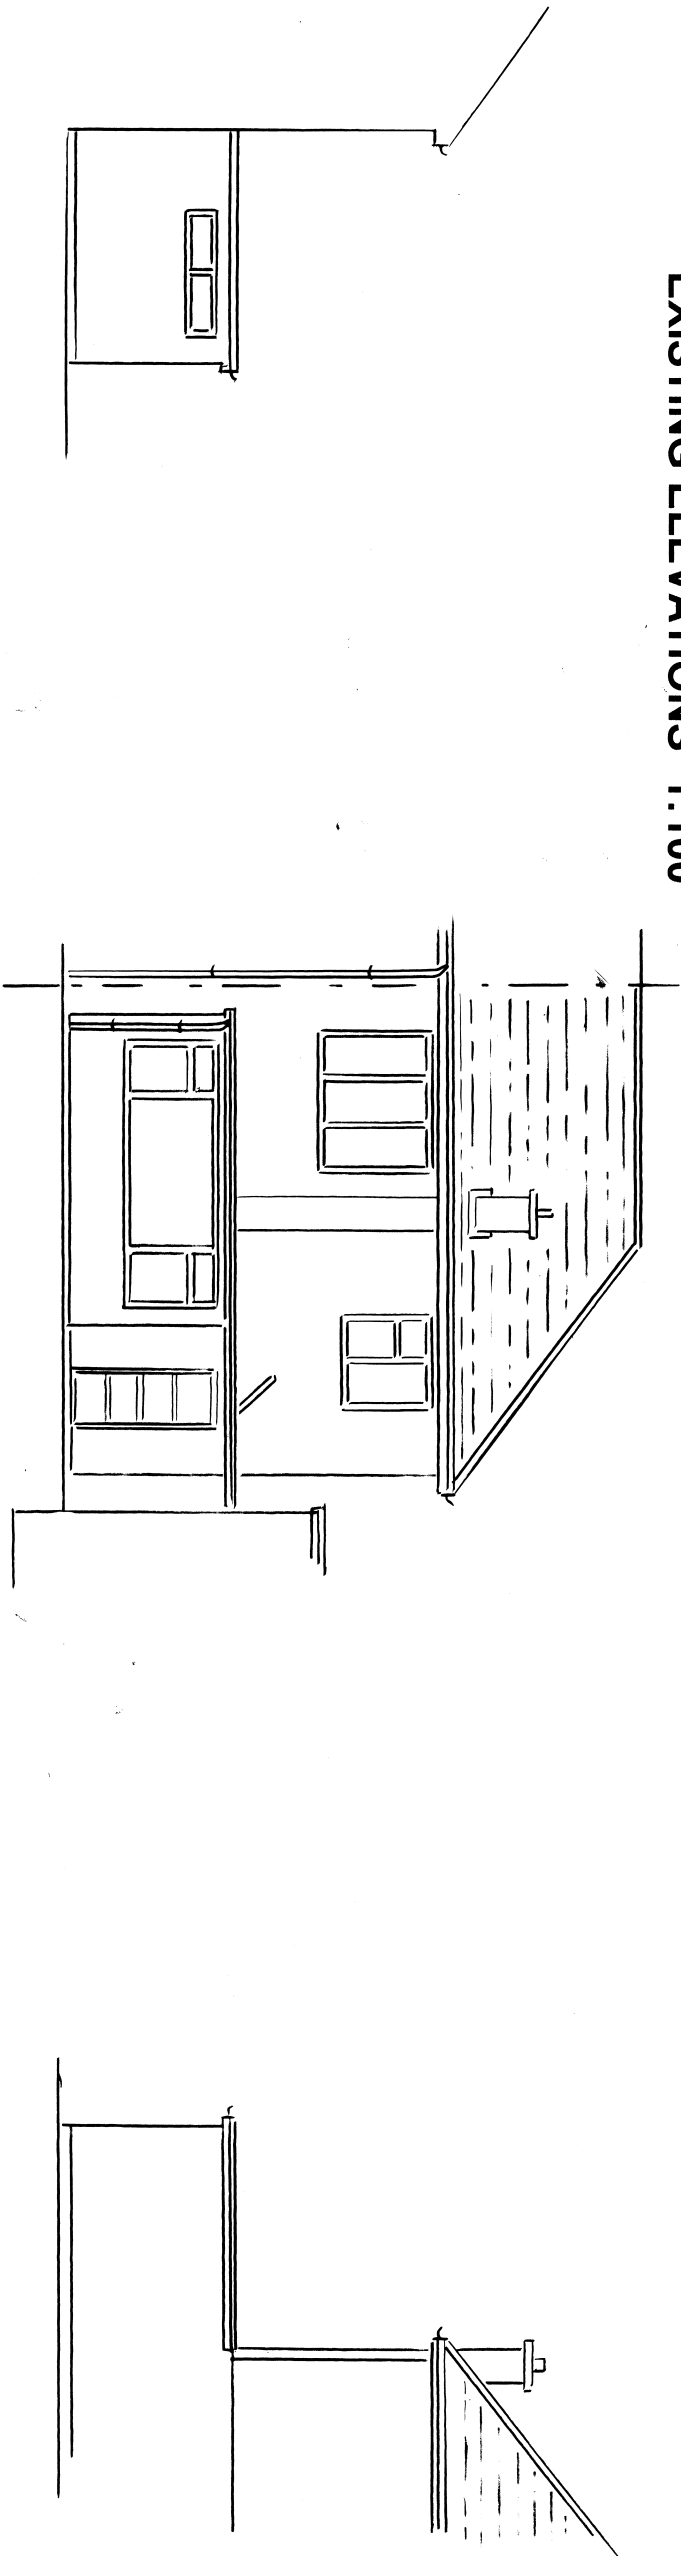

SIDE ELEVATION (EAST)

REAR ELEVATION (NORTH)

SIDE ELEVATION (WEST)

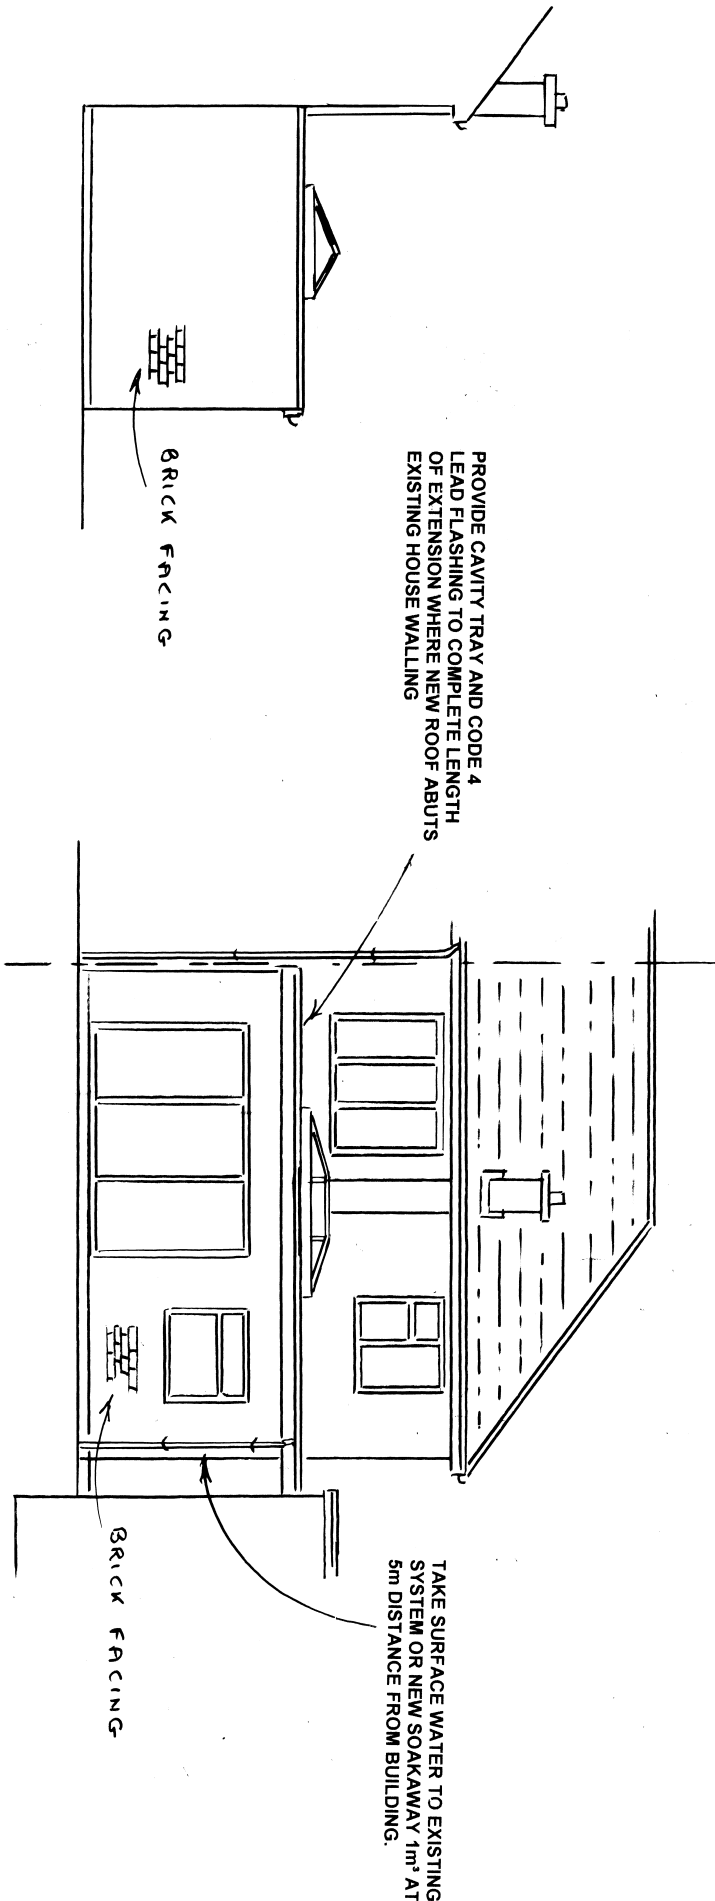


SIDE ELEVATION (EAST)

REAR ELEVATION (NORTH)

SIDE ELEVATION (WEST)

PROPOSED ELEVATIONS 1:100

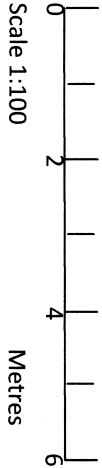

ROGER CLARK (ARCHITECTURAL SERVICES)	
Tel: 023 9237 3841	
PLAN No:	240/432 / 2
Elevations	
Scale:	1:100 @ A3
PROPOSED EXTENSION	
9 BURNSIDE	
WATERLOOVILLE	