
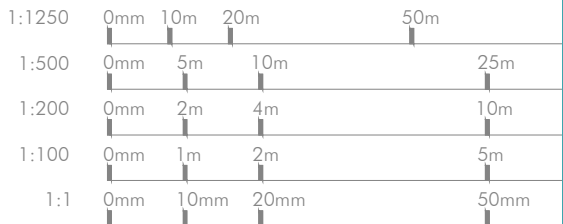
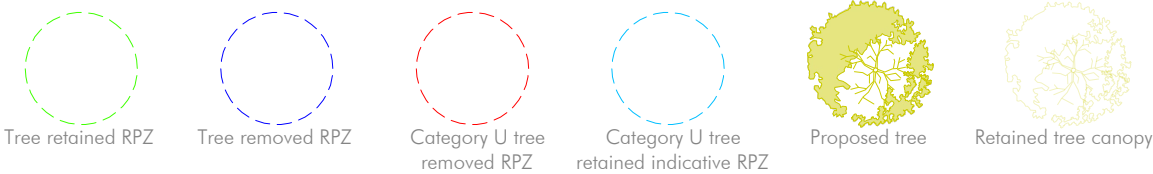


Tree Protection Plan - Overlay
To be read in conjunction with Tree Report by
Arboricultural Consultant - Kim Gifford kim@treetesting.com
07831488456 12th January 2021

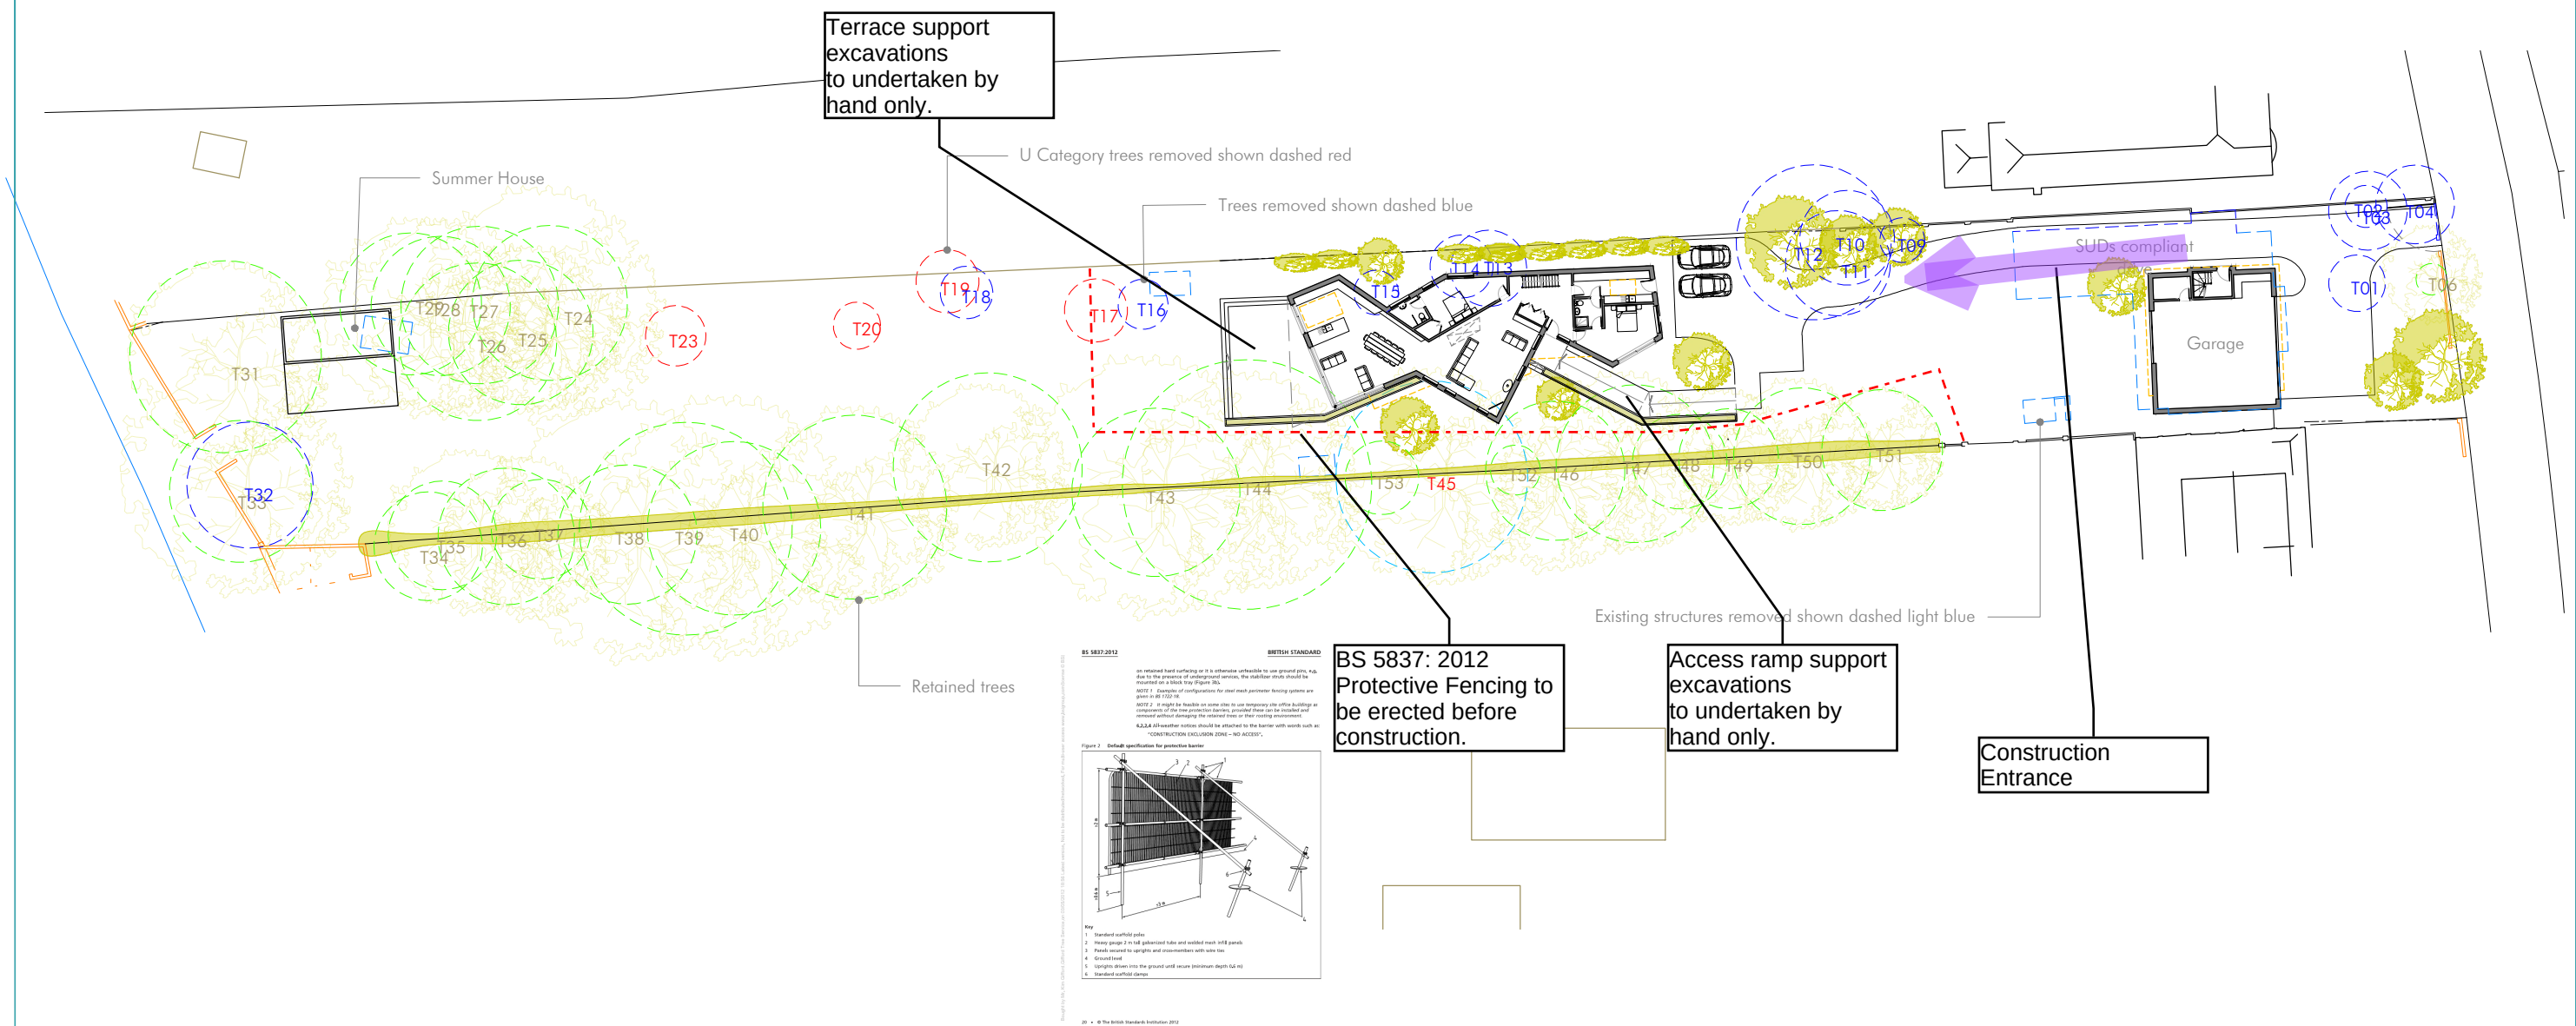

Project
48 Sinah Lane

Drawing
Site & Block Plan

Project No.
2016
Dwg No.
3.010
Scale
1:100 @ A3

Rev Date Notes

The Studio @ The Barns
Church Lane, Northney PO11 0SB
07365 111998
info@hebdendesignstudio.com
www.hebdendesignstudio.com

Hebden
design studio
architecture / town planning / interior design / project management

Notes:
Do not scale from this drawing unless for the purposes of Local Authority Planning Approval. Please verify that the information is correctly printed to scale by checking the control bar.
This drawing must be read in conjunction with all other related drawings and documentation.
This drawing is copyright of Hebden Design Studio Ltd ©.
All rights reserved