



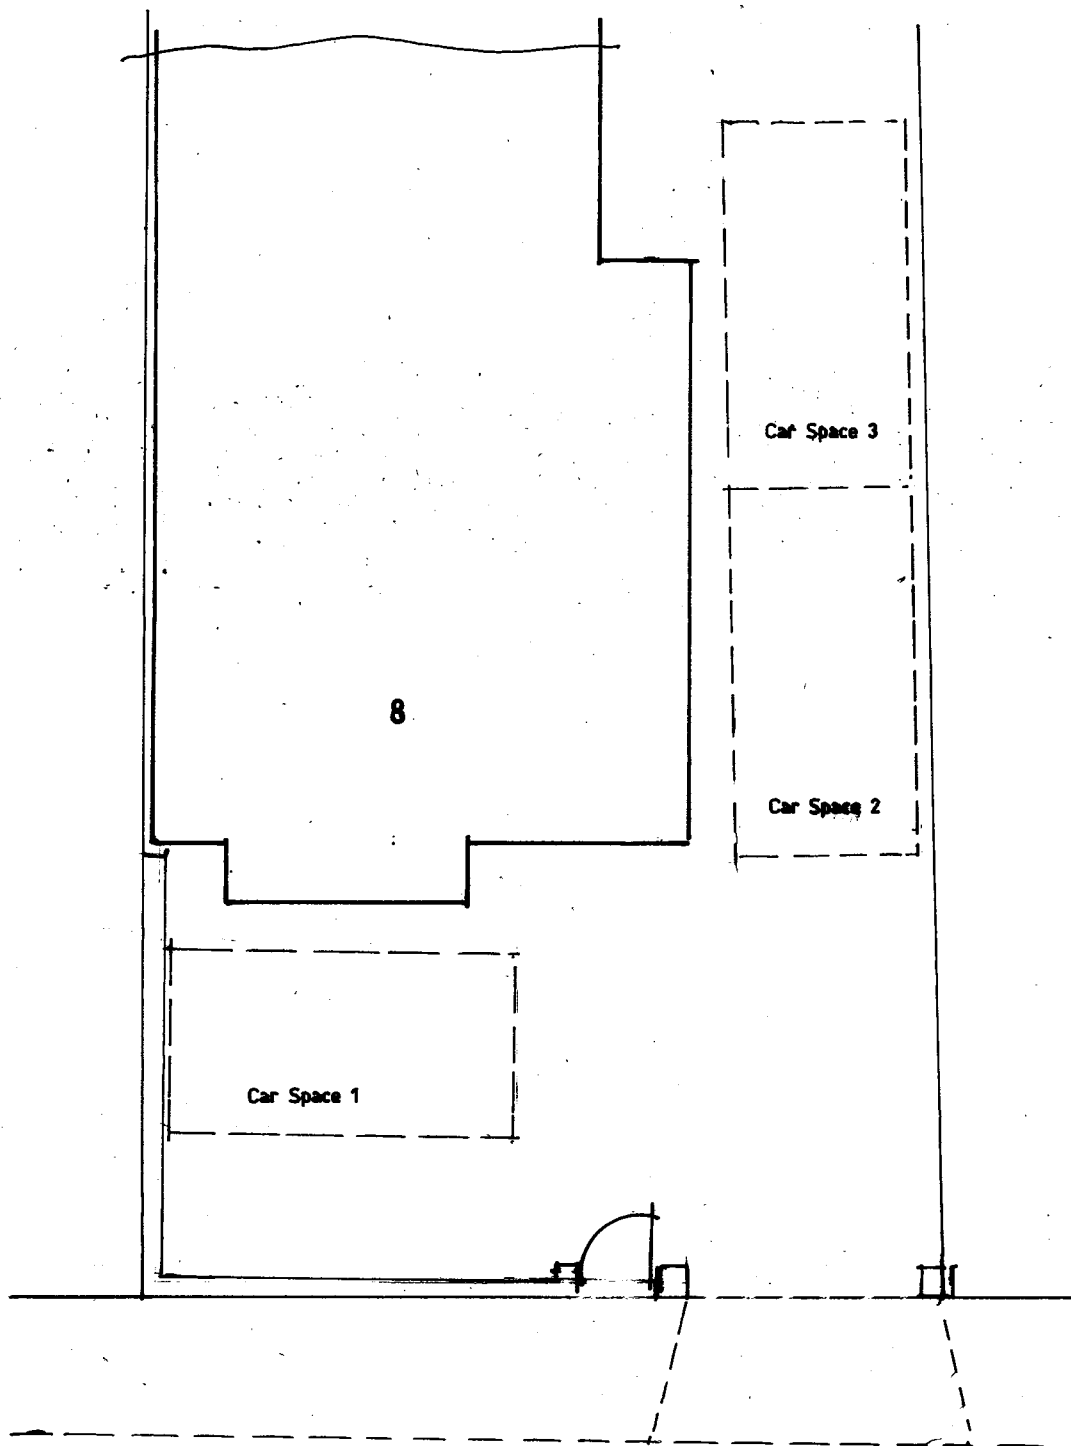

Car Parking Layout.

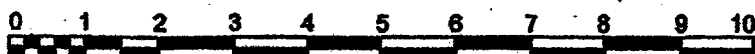

Bar scale 1:100



Retrospective planning application for
the conversion of two flats back
to a dwelling at 8 Second Avenue,
Denvilles, Havant, Hants. PO9 2QP

B. Mansbridge Esq..

Scale 1:100

Date December 2020

A4 Drawing Number

5

Revision