


Proposed 600 x 600 window to bathroom

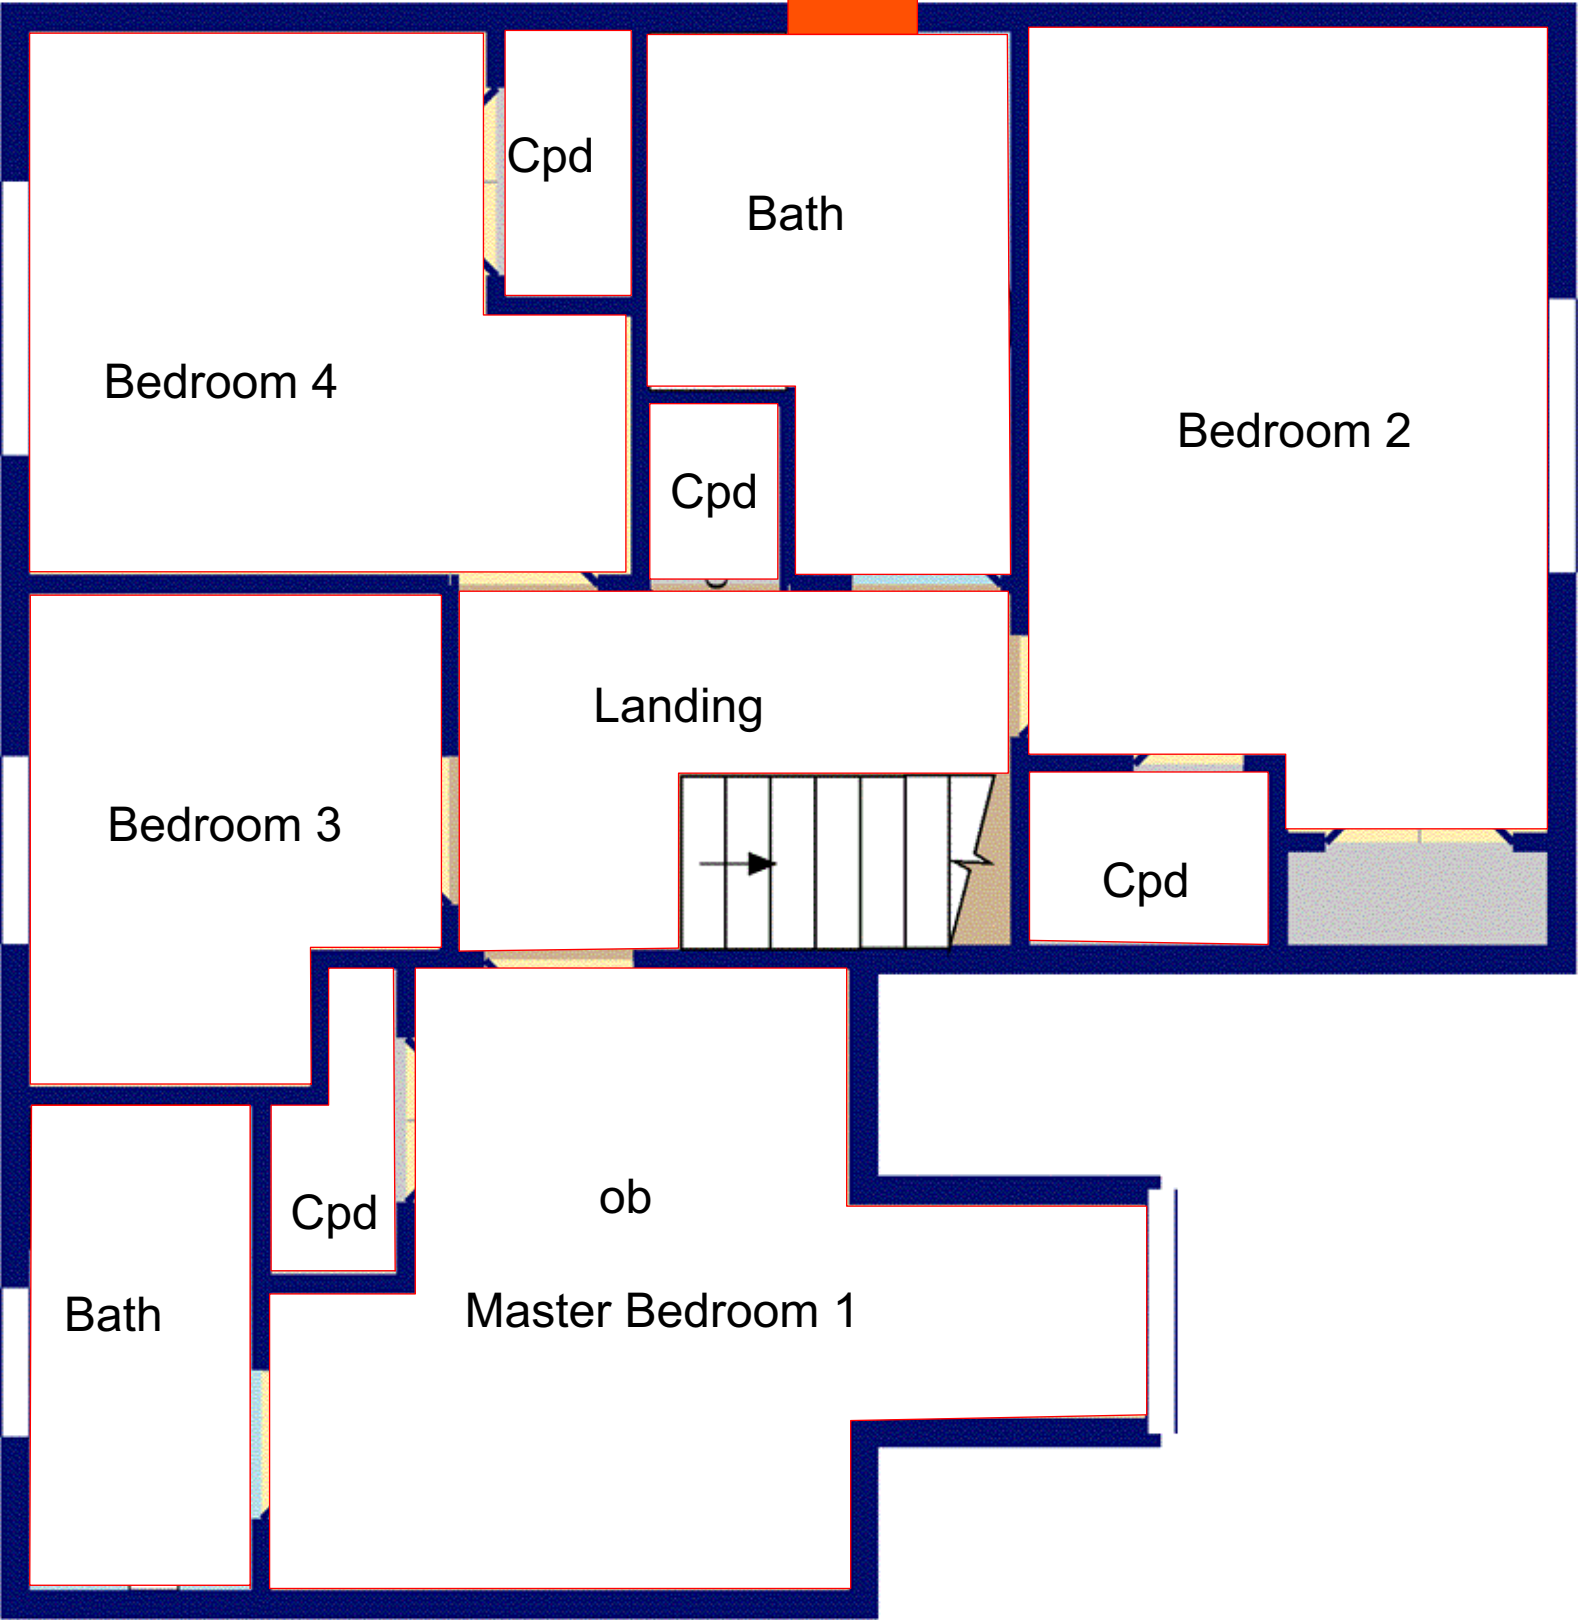

1. Proposed FF GA plan - not to scale

Notes

rev	description	date	by
A	Preliminary for comments	01.03.23	LR

Project : Alterations & Improvements to :
17 St Benedict Road, Hayling Island.
Hampshire. P011 9FN
Client: Mr & Mrs Jose
Title : Proposed FF GA plan
Drawing : Y9025_A1209 / Rev A

Architectural Planning Ltd.
Building Surveyors, Designers & Project managers.
1a Nutbourne Road, Sandy Point, Hayling Island, Hants . PO11 9RT .
Telephone : 02392 463994, mobile : 07795 633100