



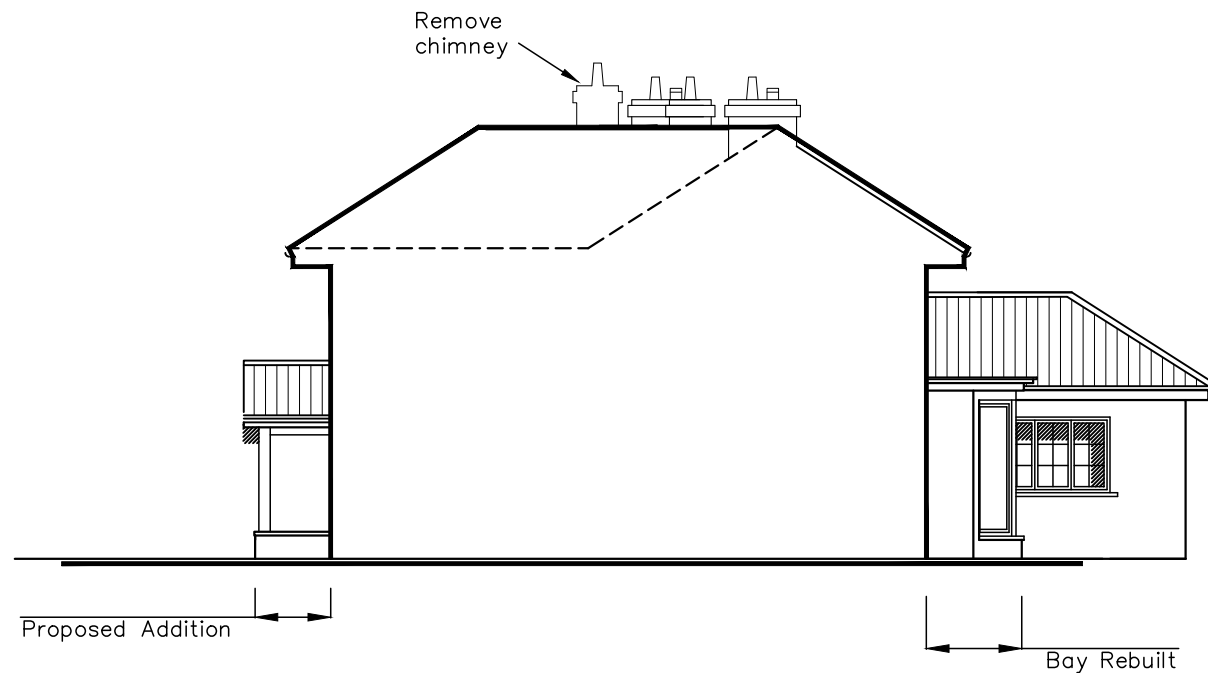

NORTH

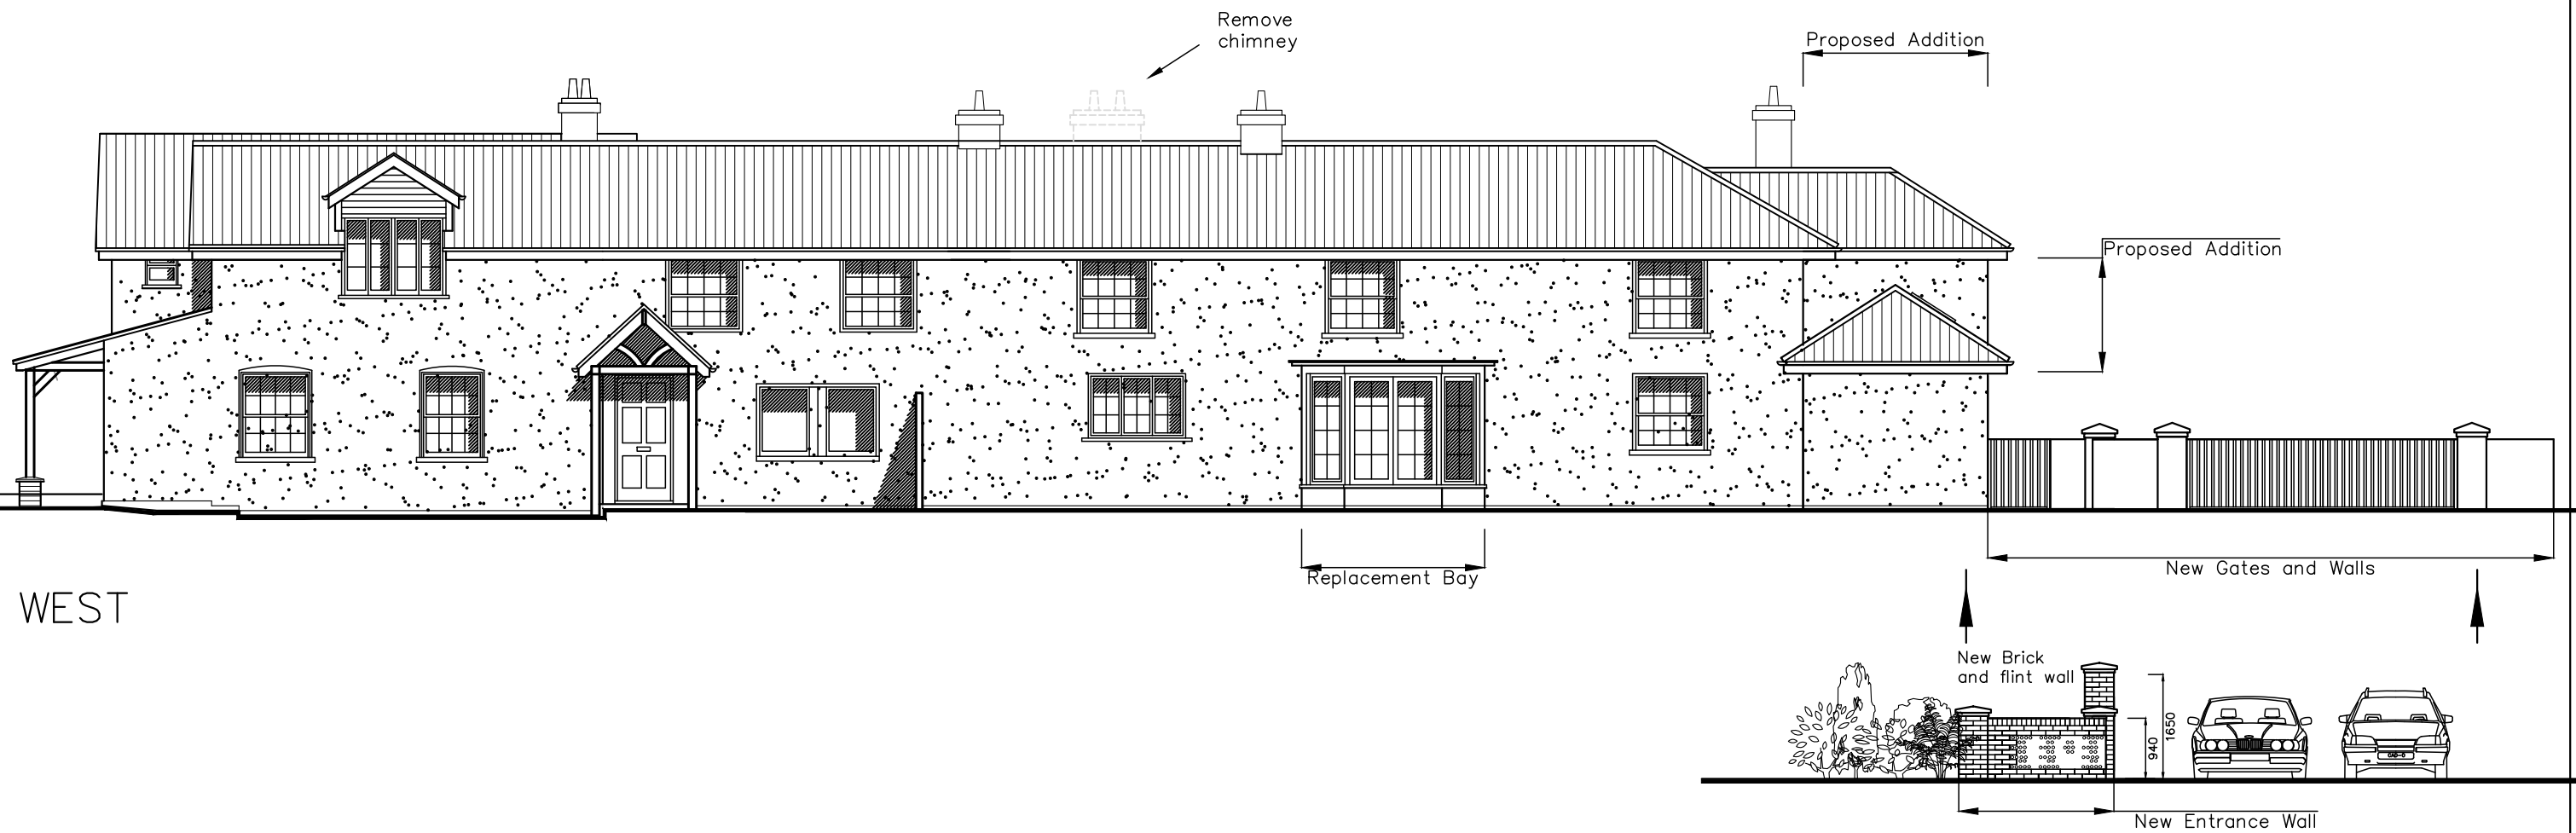

WEST

**CAD**

Critchley Architecture And Design Ltd.  
Contact: 02392 474 919 | info@caad.online  
The Old Brewery, 15E South Street, Havant, PO9 1BU

## Carter A – Proposed Elevations

### Revisions

- a) Porch Revisions/23.08.2022/LNR
- b) Added Study/gym/06.10.2022/ZS
- c) Roof Revisions/ 13.10.2022/ZS
- d) Entrance walls shown/ 10.11.2022/ZS

White House  
Eastleigh Road  
Havant  
PO9 2NY

Scale A1=1:50, A3=1:100  
Drawn MHC  
Date 9/11/2021

21111-572<sup>D</sup>

10m

20m

30m

40m