


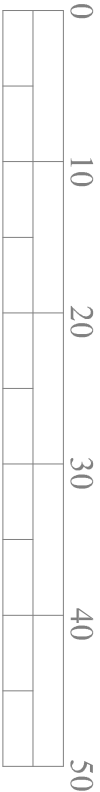


PHYSICAL SCALE IN METERS @ 1:1250




PHYSICAL SCALE IN METERS @ 1:500

NOTES:
This drawing has been produced solely for PLANNING/DESIGN.
Do not scale from this Drawing except for planning purposes.
Any drainage runs shown are presumed and to be checked on site before commencement of works.
This drawing is the copyright of MF Designs Ltd.

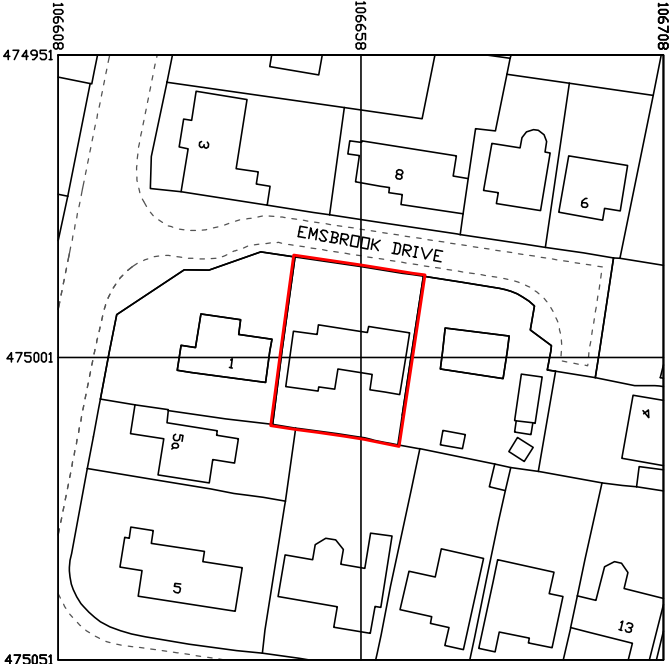

Produced on 09 April 2021 from the Ordnance Survey National Geographic Database and incorporating surveyed revision available at this date.
This map shows the area bounded by 474951 106608, 475051 106608, 475051 106708, 474951 106608.
Reproduction in whole or part is prohibited without the prior permission of Ordnance Survey.
Crown copyright 2021. Supplied by copla ltd trading as UKPlanningData.com a licensed Ordnance Survey partner (100054135).
Data licence expires 09 April 2022. Unique plan reference: v1c/609306/986341

Location

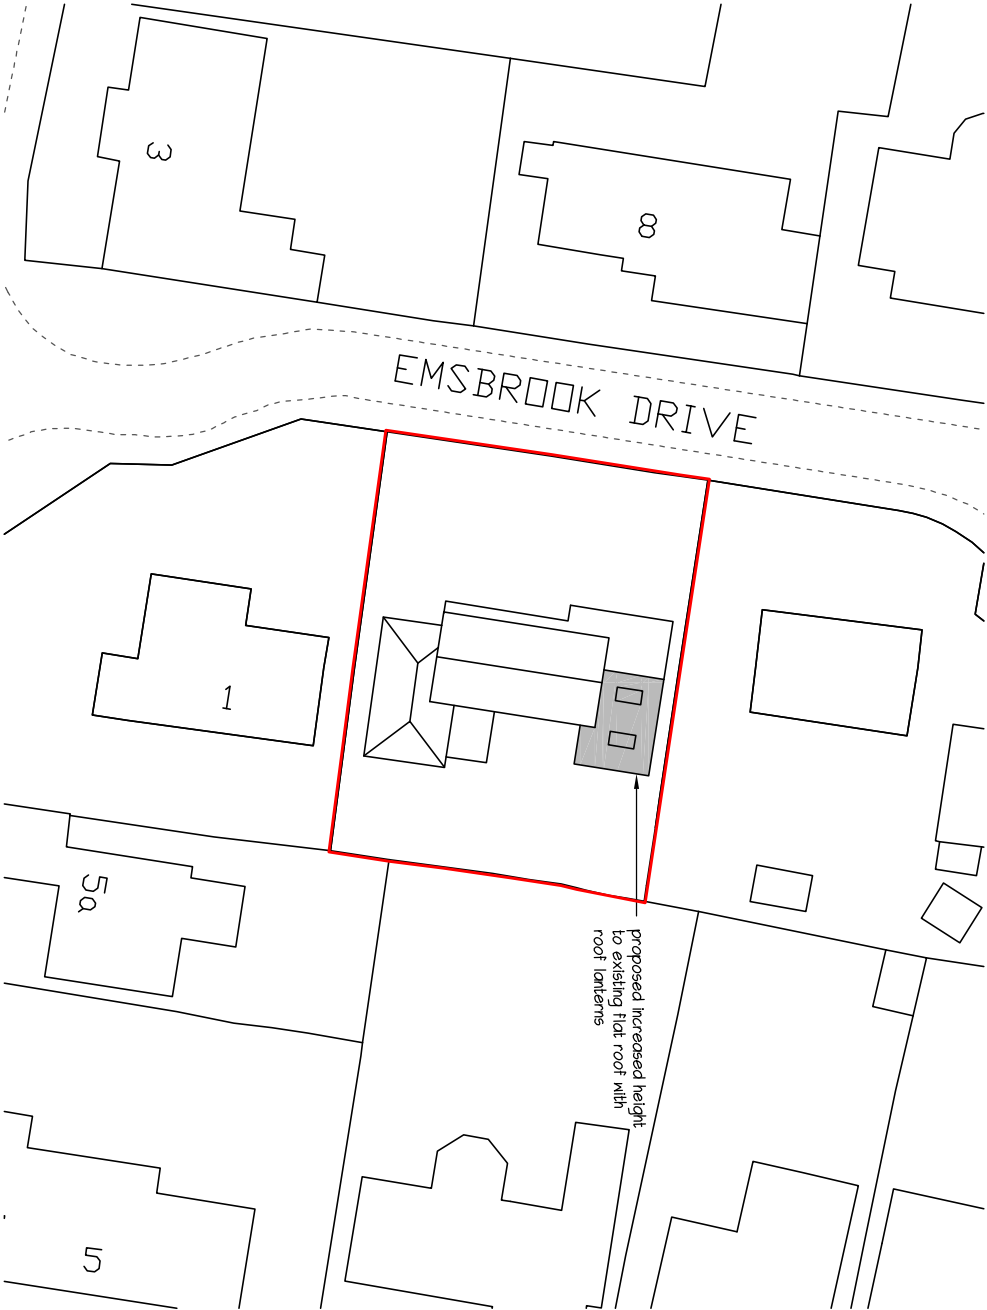

Block



mf designs ltd

Chartered Architects



36 Grove Road • Havant • Hampshire • PO9 1AR

t/f 02392 470967

Director: Martin Farrer RIBA • Co Registration No.4507379

e admin@mfdesigns.org.uk

Date: April 2021

Job No: 3272

Scale: 1:1250/500

Dwg No: P_02

GARAGE CONVERSION & ROOF EXTENSION - 2 Emsbrook Drive, Emsworth. PO10 7QX