


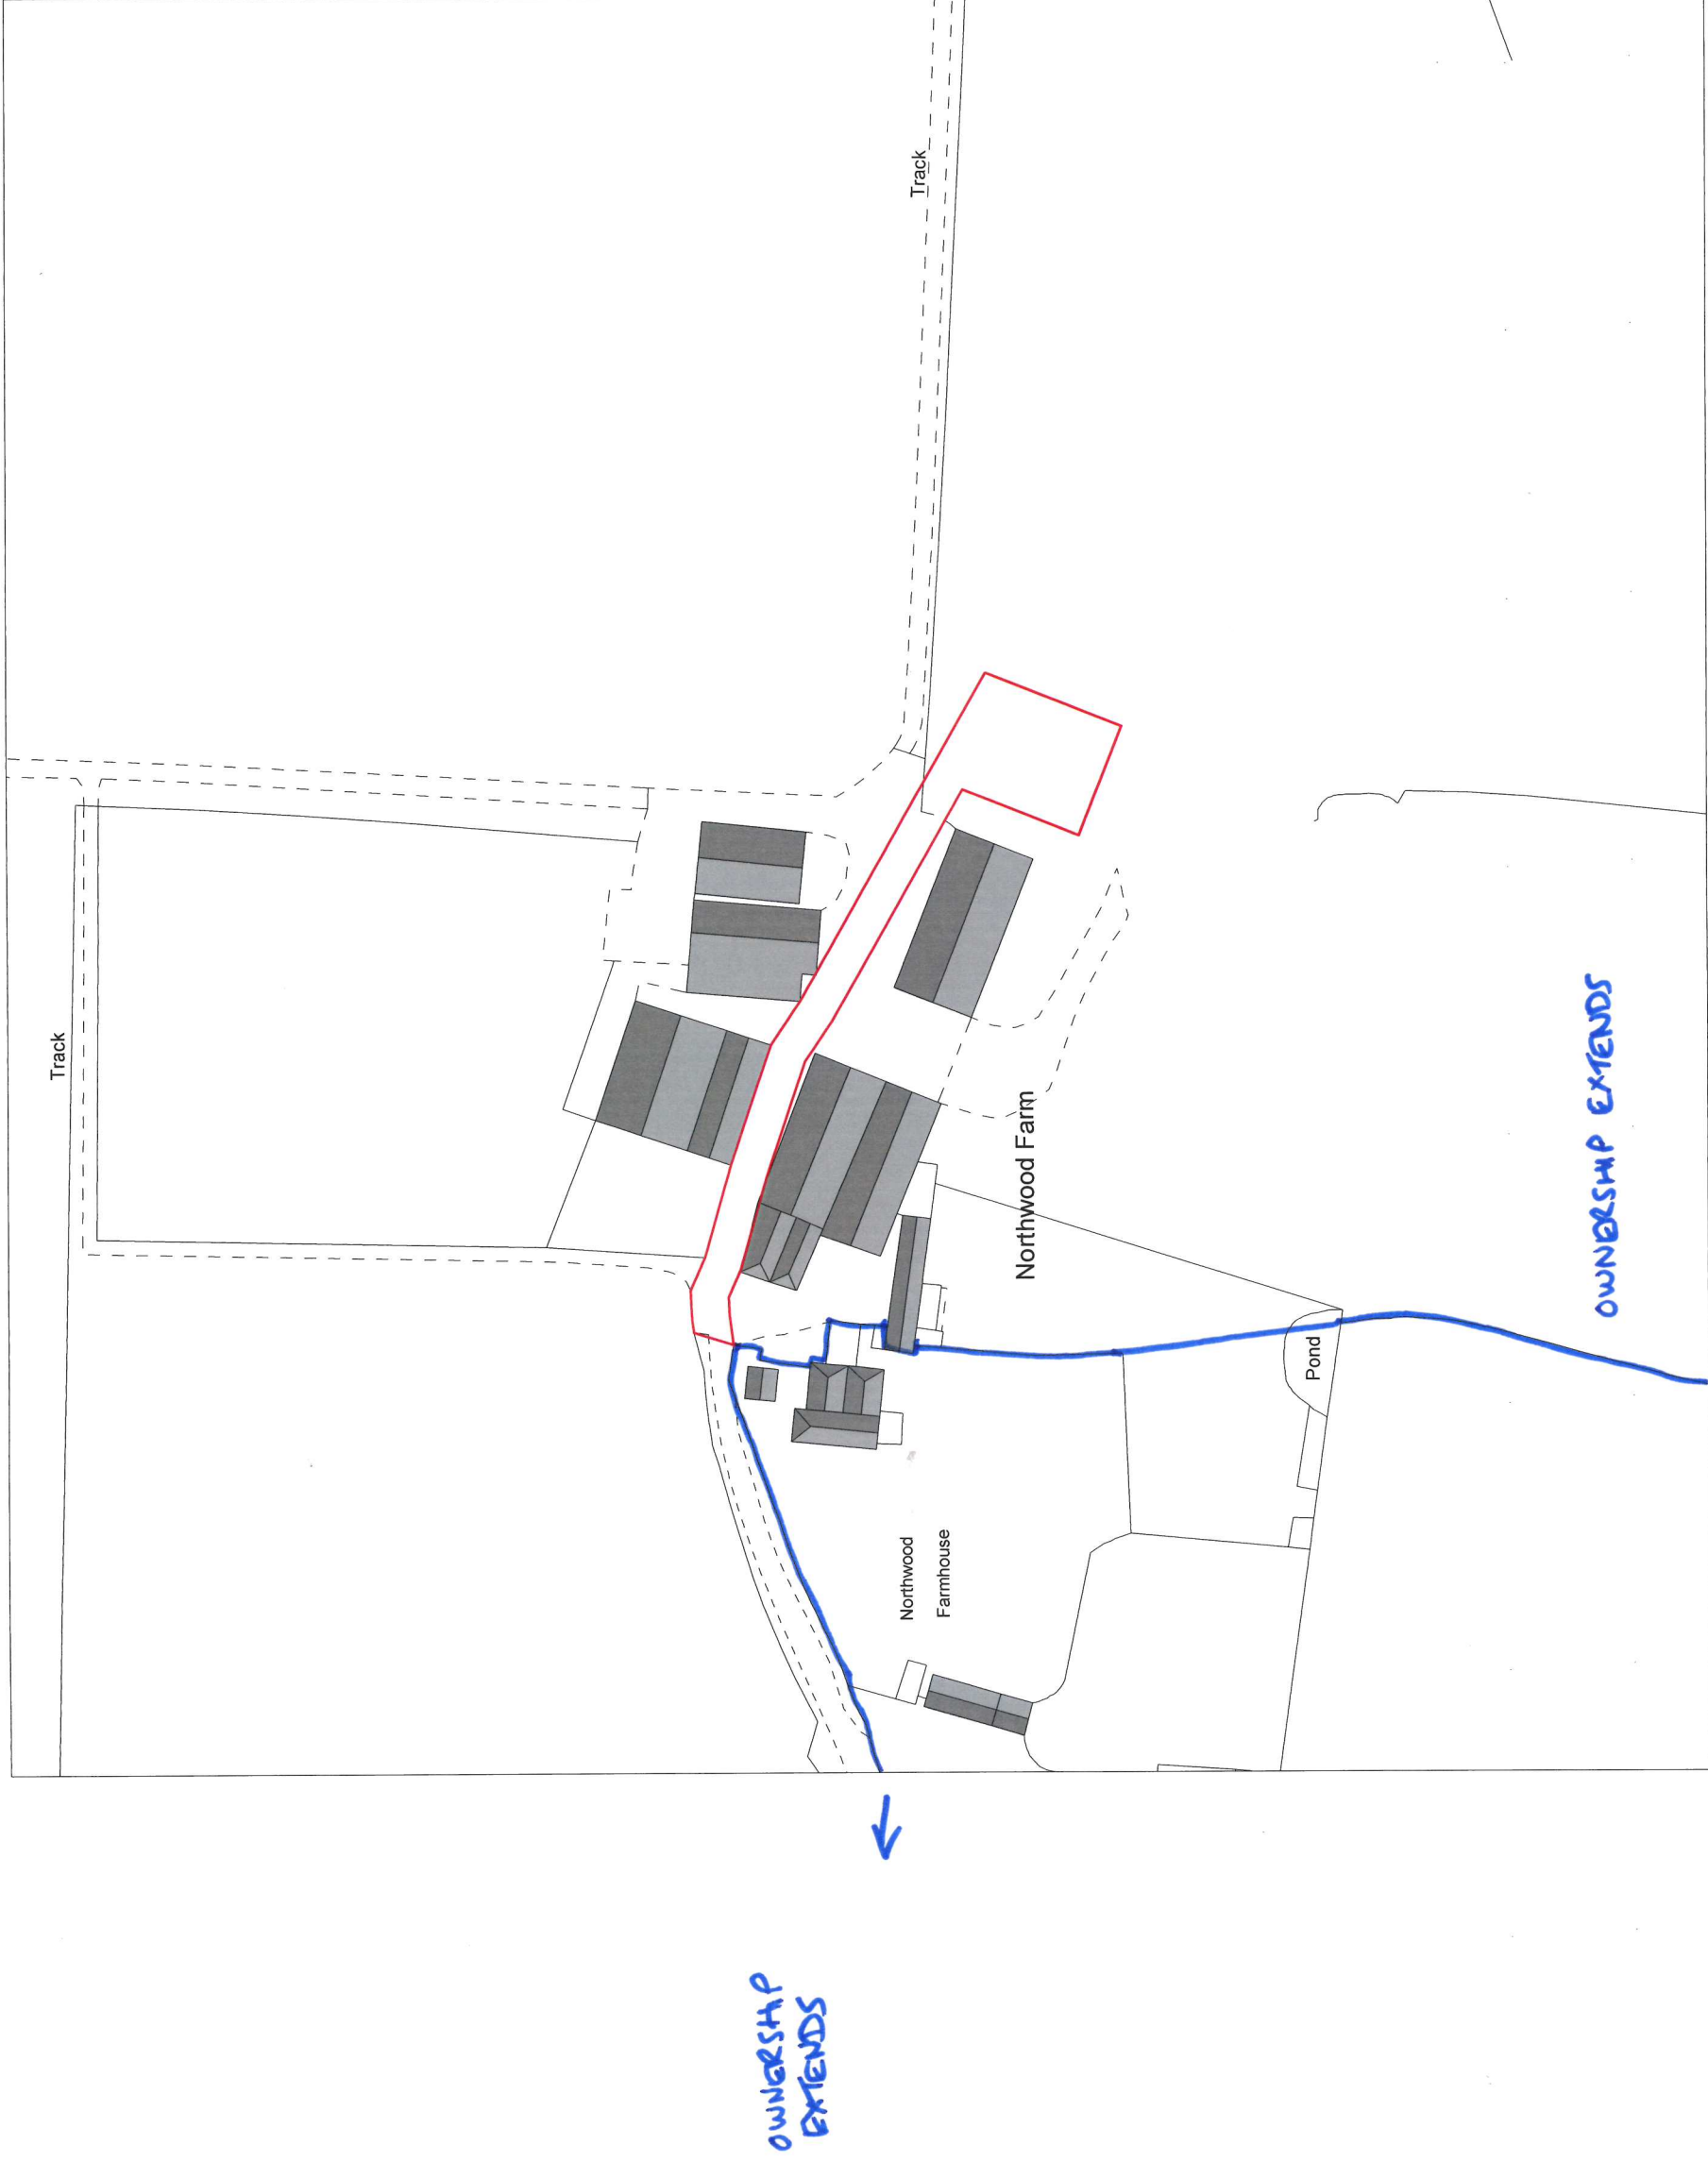

LOCATION PLAN 1:1250 @ A3

EXISTING



SCALE BAR 1:1250

Project	Barn at Northwood Farm
	Northwood Lane
	Hayling Island
Drawing	Existing
	Location Plan
Scale	1:1250
Date	Feb 2021
Revision	A
Drawing No.	PD100