


Block Plan - 83 Havant Road - Garden Workshop

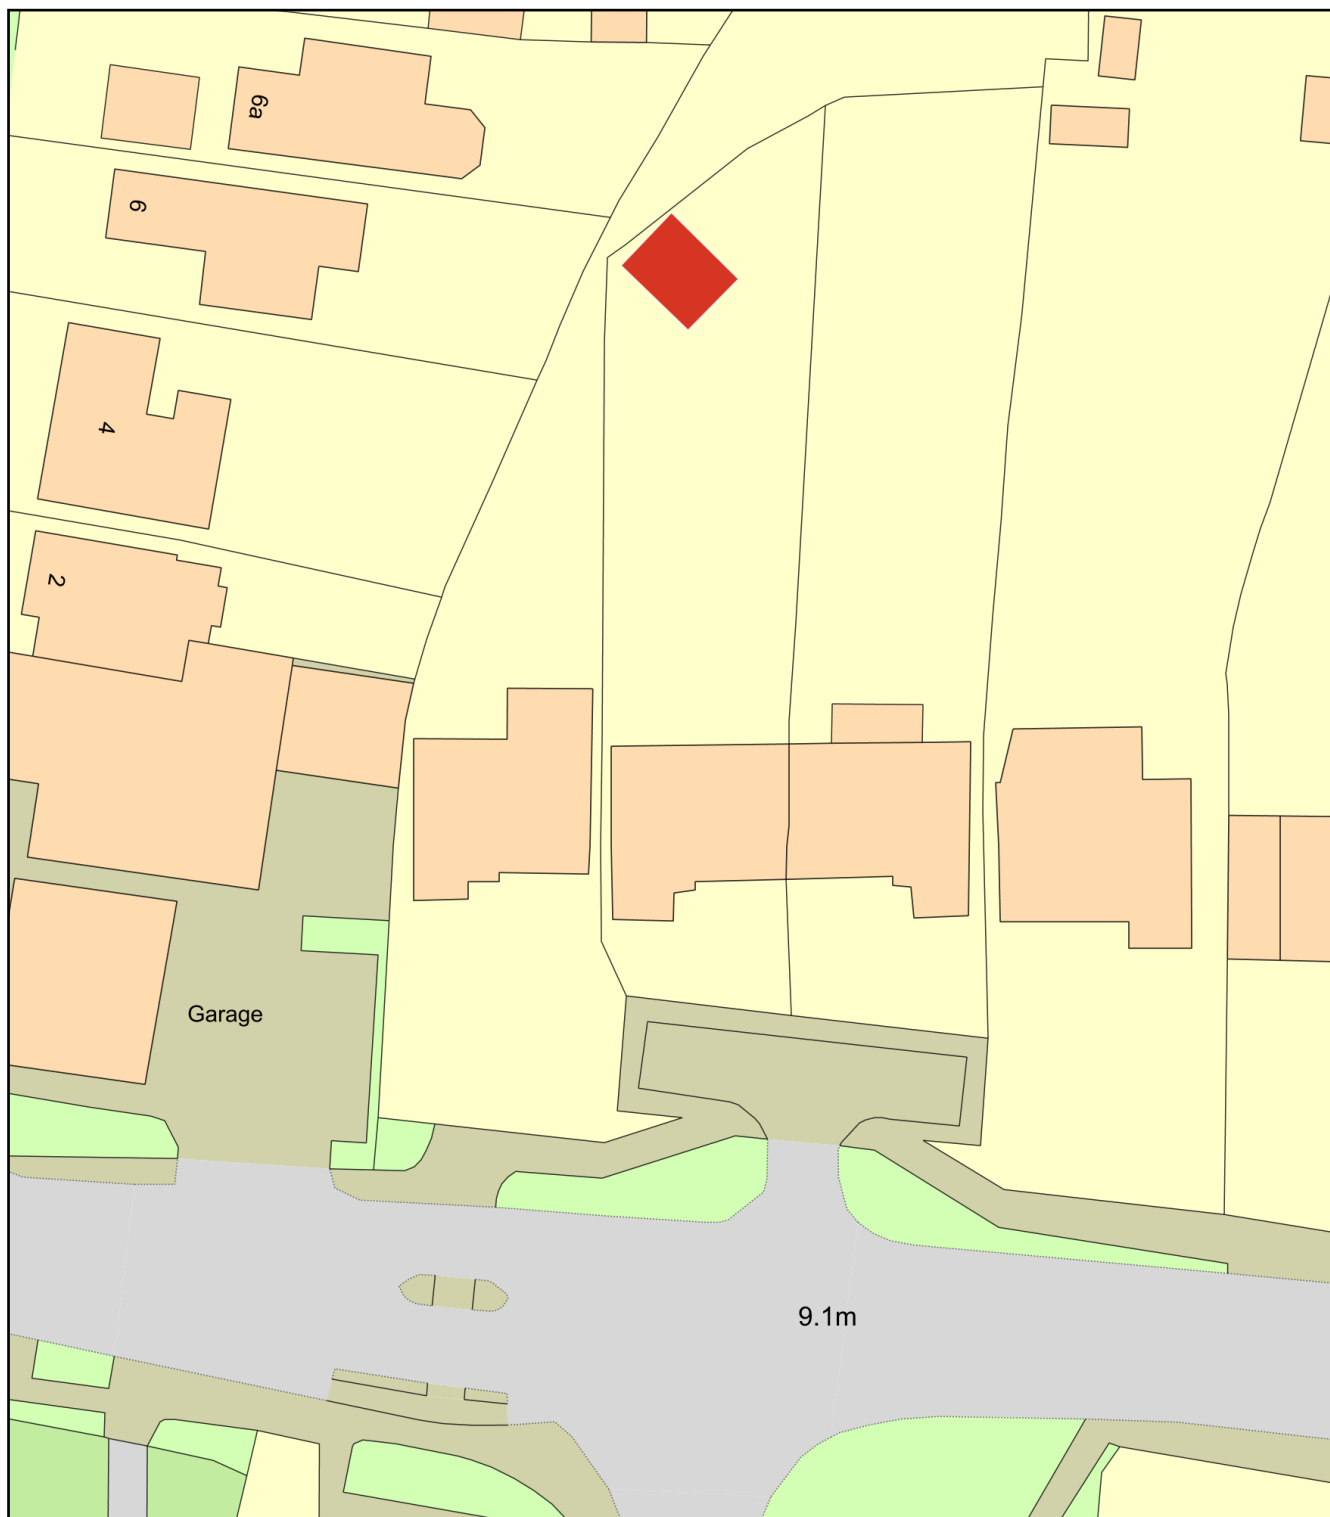

0 20
Metres



Plan Produced for: Benjamin Wigmore

Date Produced: 19 Feb 2023

Plan Reference Number: TQRQM23050112803899

Scale: 1:500 @ A4