





North (front) elevation

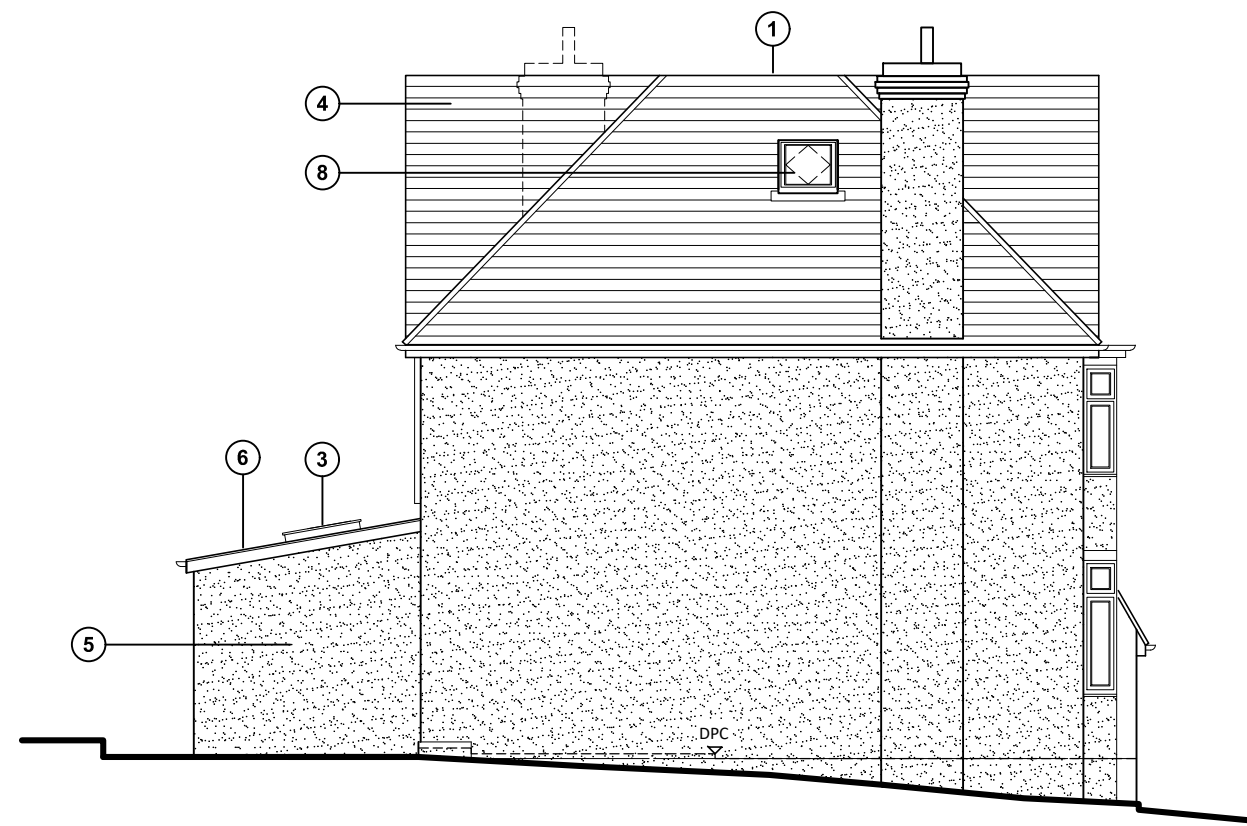

East (side) elevation

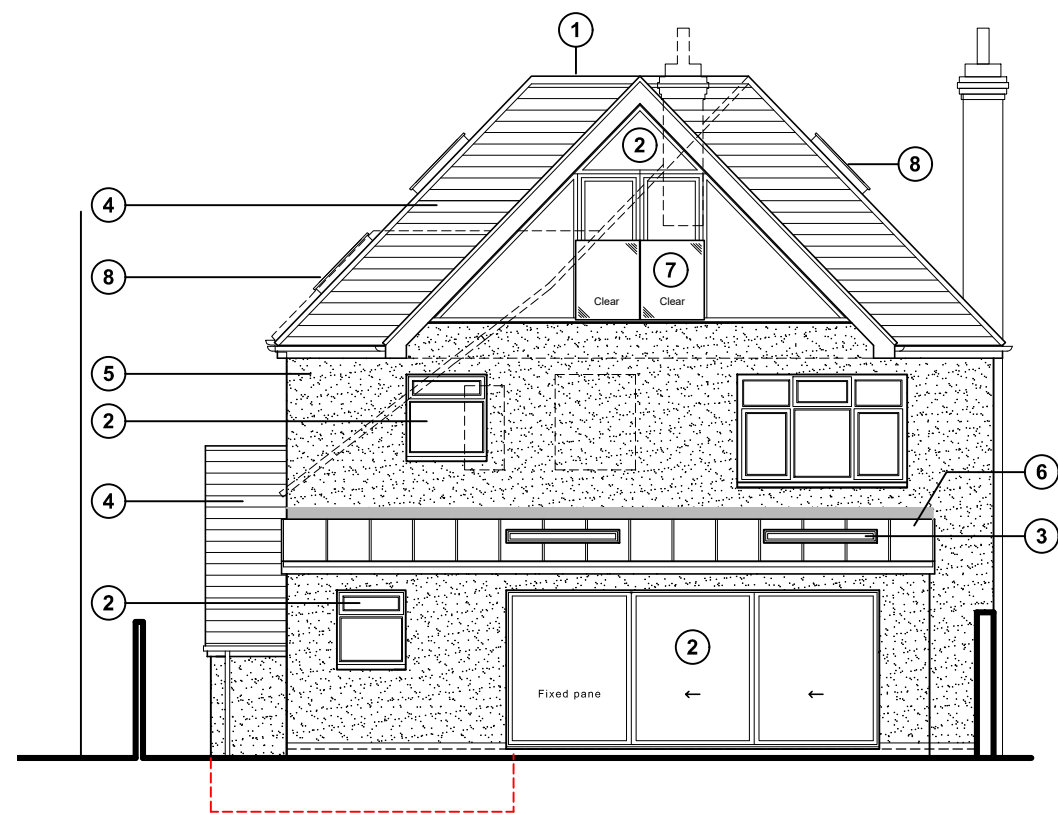

South (side) elevation



West (rear) elevation

- ① Single ply flat roof
- ② Black aluminum windows and doors
- ③ Skylight - 'Roof maker' or similar product
- ④ Roof tiles to match existing
- ⑤ Sand and cement render painted white
- ⑥ Standing seam zinc roof
- ⑦ Juliet balcony
- ⑧ Skylight - 'Velux' or similar product
- ⑨ Vertical timber cladding stained black

Proposed elevations scale 1:100



For MR & MRS FARR	Title PROPOSED ELEVATIONS	Office Tel: 01243 933732
Project PROPOSED EXTENSIONS AT 86 THE BROW, WIDLEY WATERLOOVILLE, PO7 5DA	Date FEB 2023	Email: admin@jb-architecturedesign.com
	Drawn JB	Web: www.jb-architecturedesign.com
	Scale 1:100 @ A3	
	Checked -	
	Job Number PL675.23	
	Drawing Number -04	
	Revision F	