


**PROPOSED FIRST FLOOR SIDE ADDITION.
6, WYBORN CLOSE, HAYLING ISLAND, HANTS.
FOR MR & MRS N. WILSON.**

EXISTING GROUND FLOOR

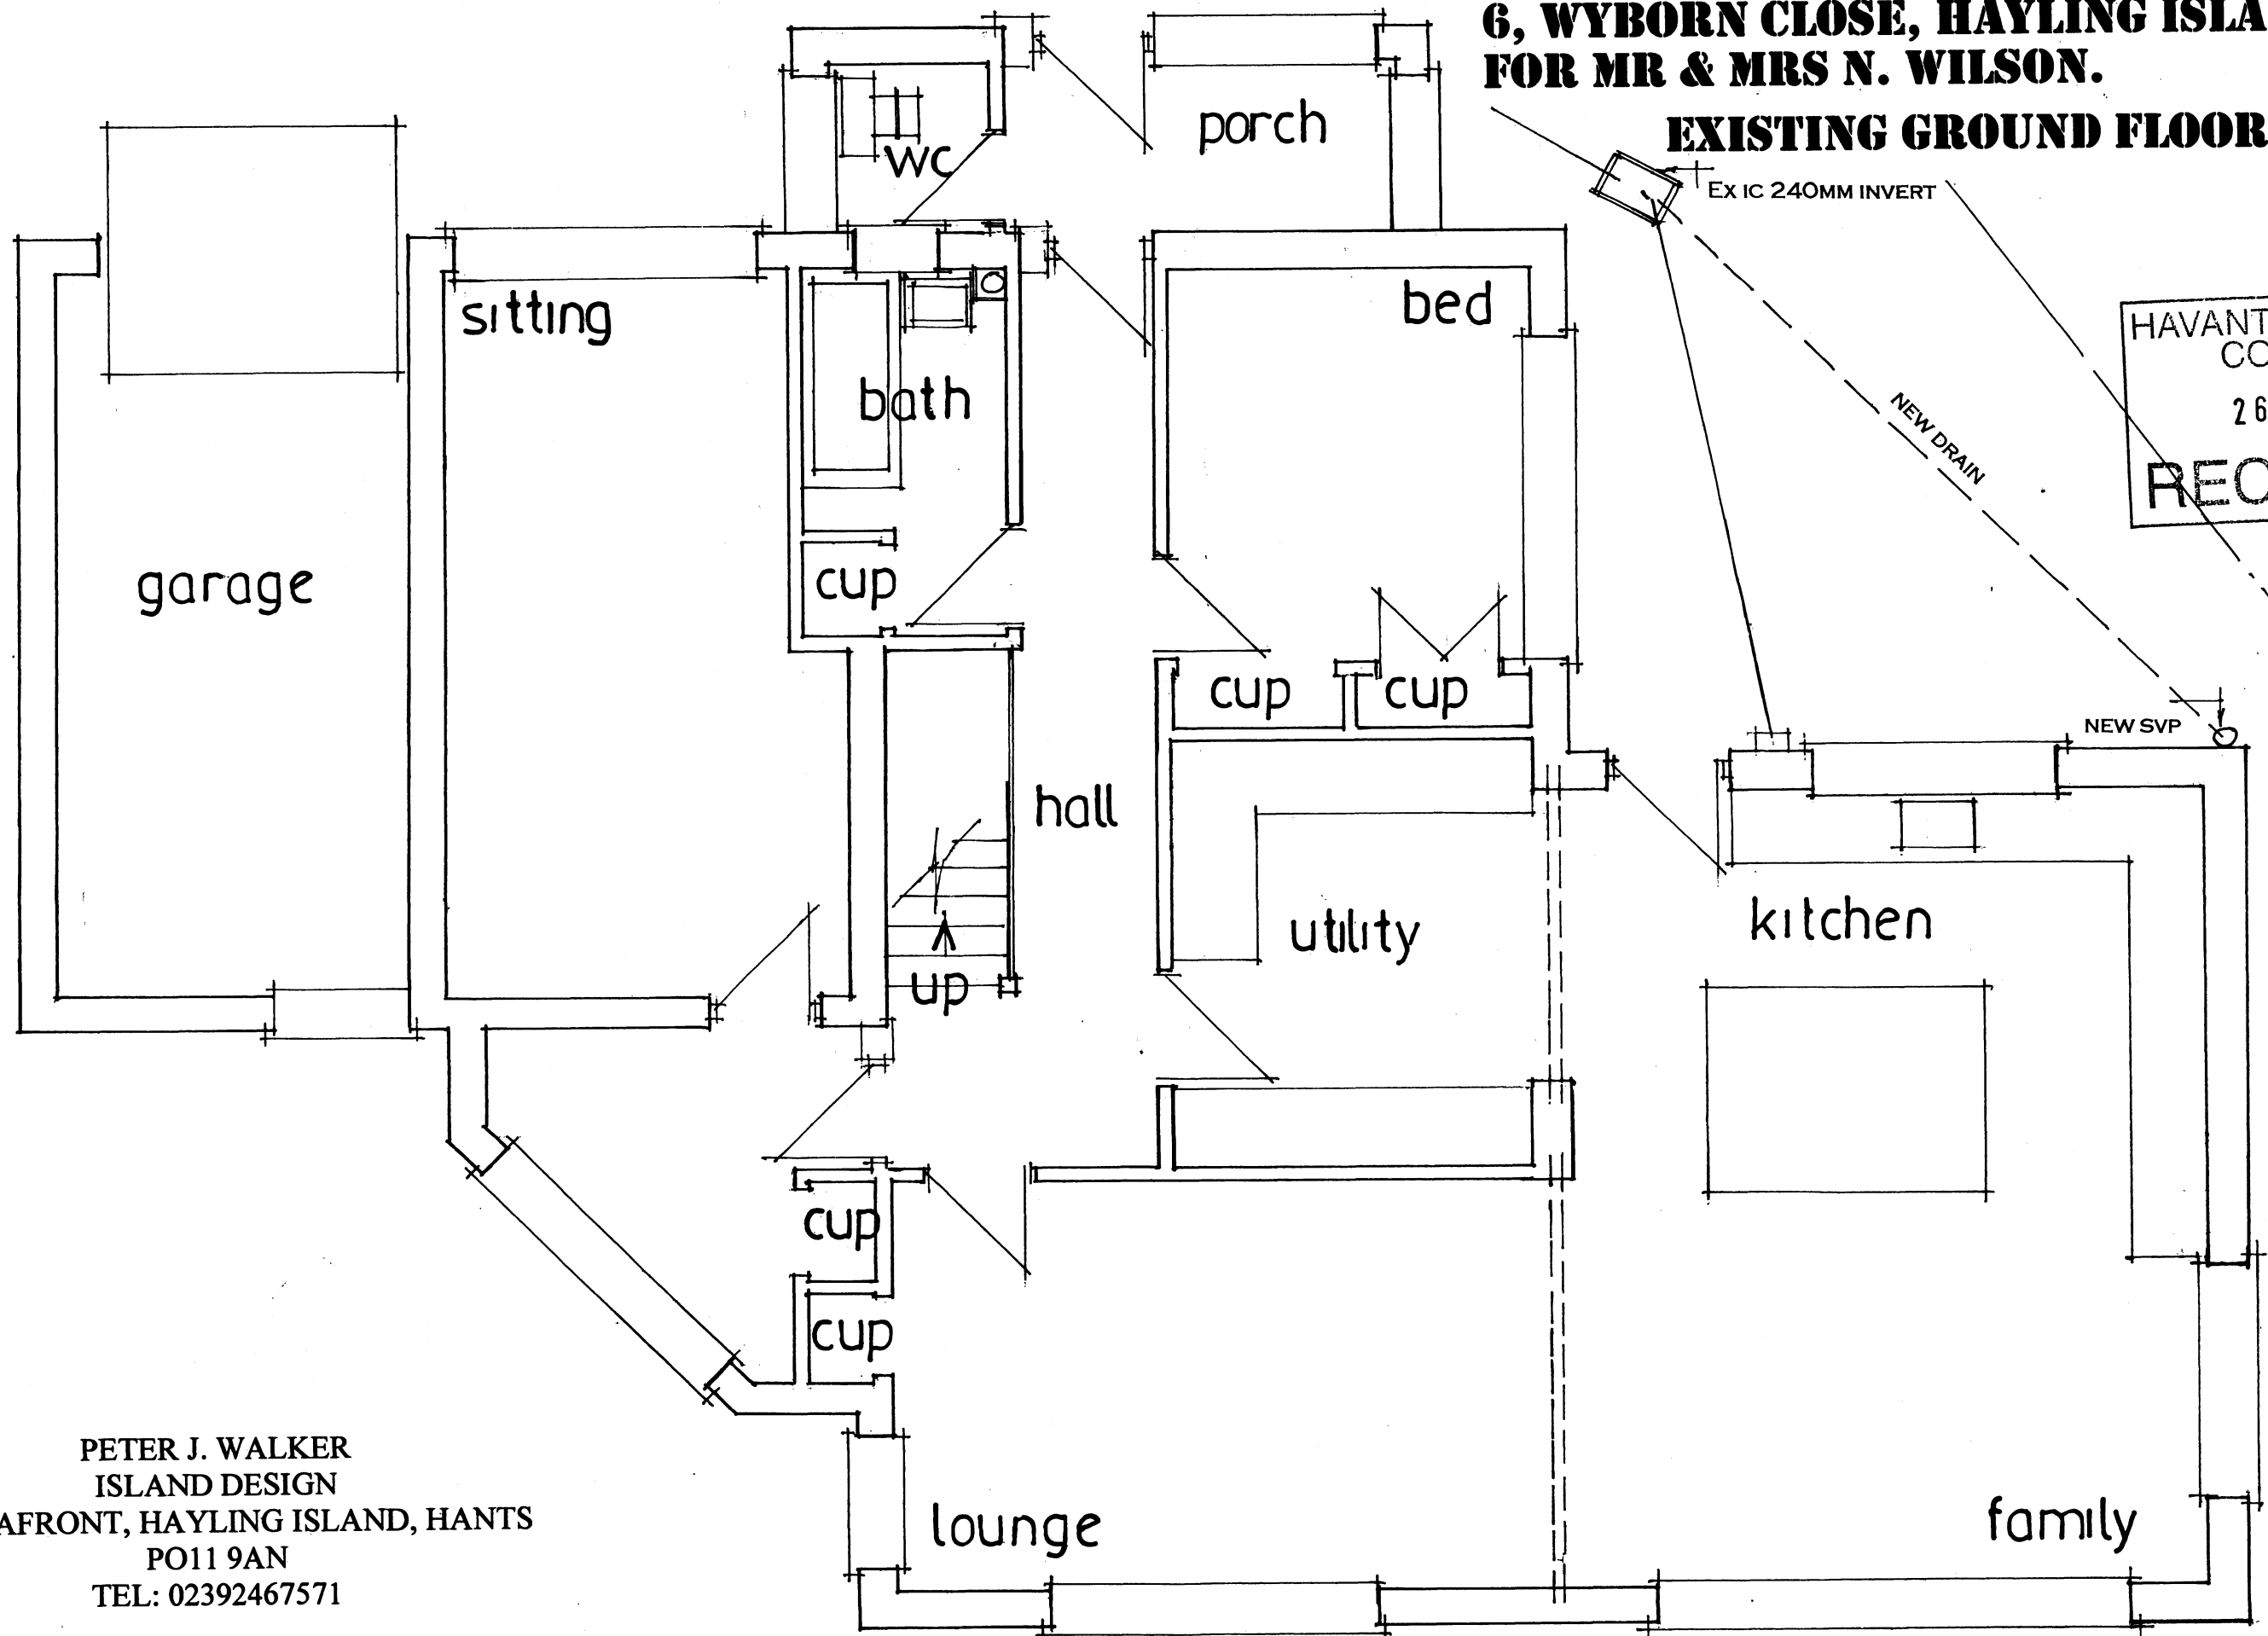

HAVANT BOROUGH
COUNCIL
26 AUG 2021
RECEIVED

PETER J. WALKER
ISLAND DESIGN
182 SEAFRONT, HAYLING ISLAND, HANTS
PO11 9AN
TEL: 02392467571

date aug 21
scale 1:50 **PLANNING ONLY DRAWING**