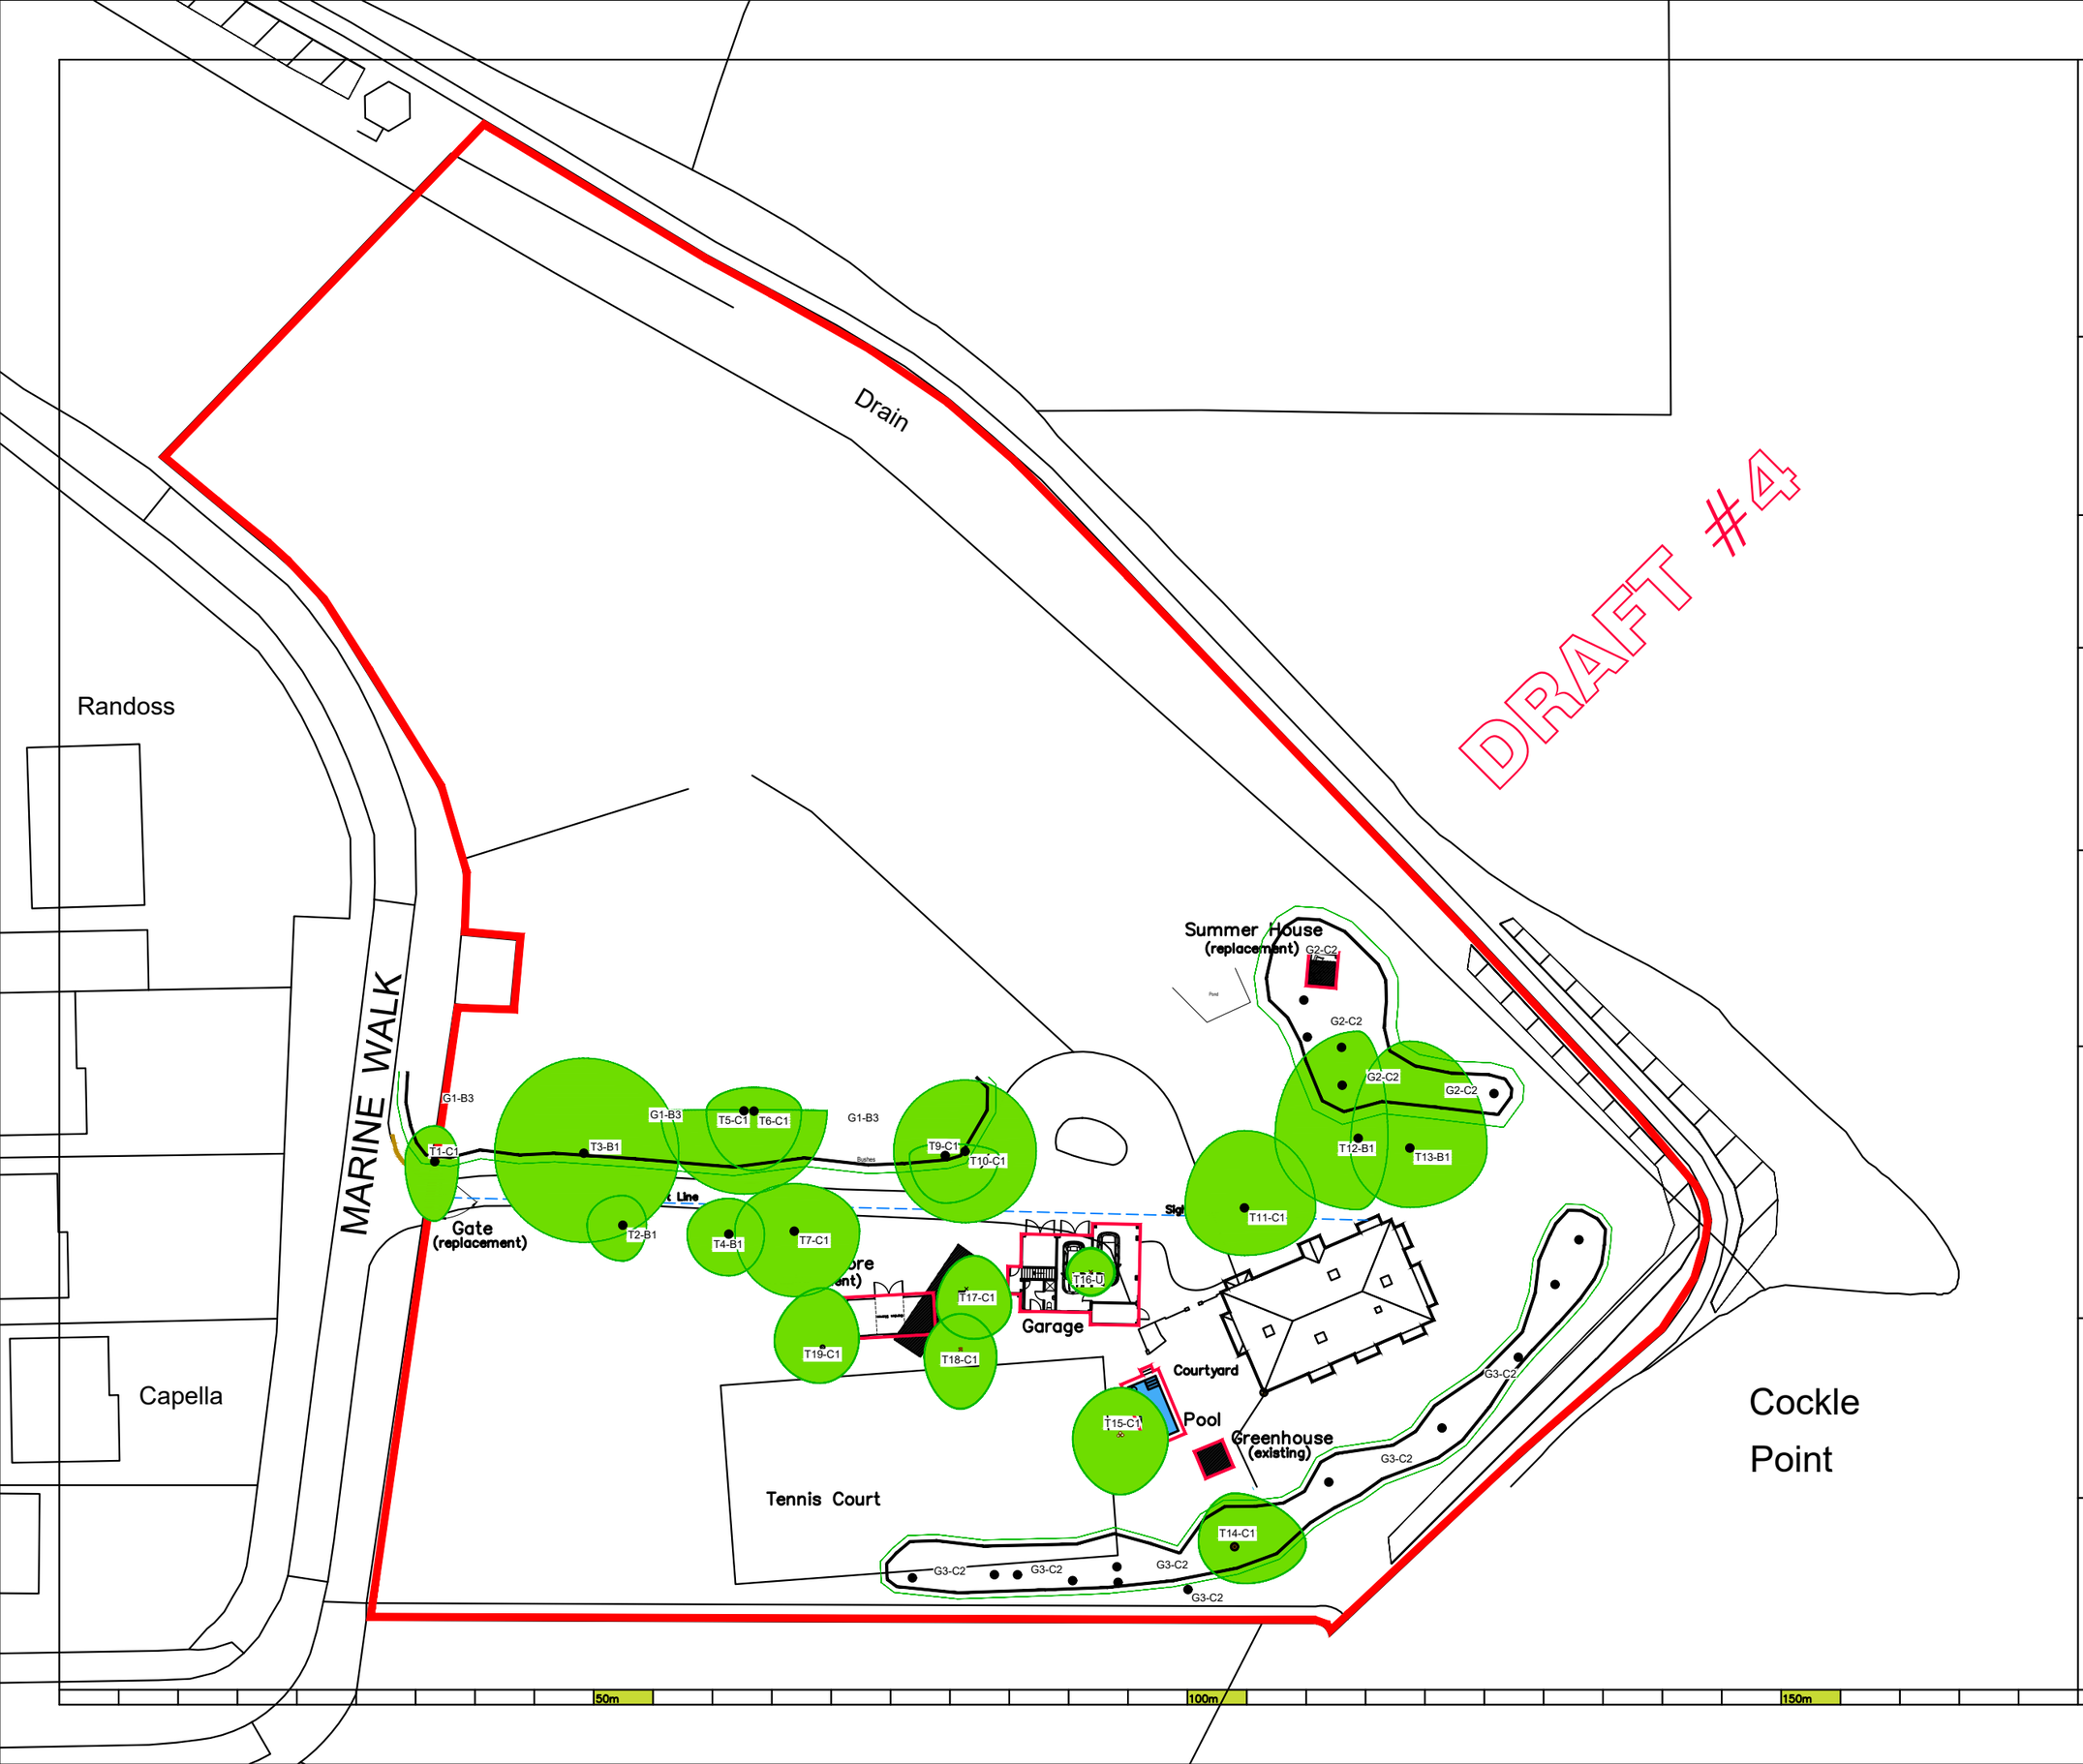

© Crown Copyright
All right reserved
Reproduced by Permission
Licence No.100046837

CAAD
Critchley Architecture And Design Ltd.
Contact: 02392 474 919 | info@caad.online
The Old Brewery,15E South Street, Havant, PO9 1BU

SITE PLAN OUTBUILDINGS

Revisions

a) Entrance gates added 27/10/22
b) Alignment revisions. 25/01/23
c)
d)

Cockle Point,
Marine Walk,
Hayling Island,
Hampshire,
PO11 9PQ

Scale A1=1:250, A3=1:500
Drawn OS / MHC
Date 22_10_17

22020–107 B