


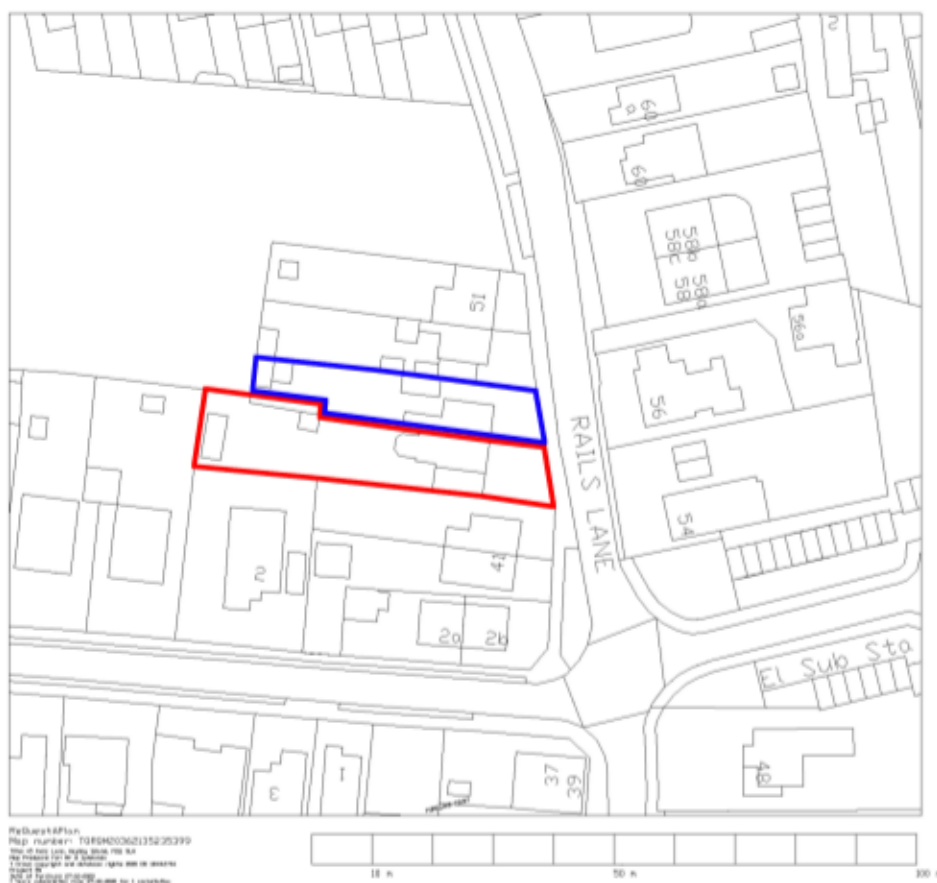

LOCATION PLAN
SCALE 1:1250



BLOCK PLAN
SCALE 1:500

KEY

45 Rails Lane
Mr Symonds

47 Rails Lane
Mr Symonds



Ref.	Description	Date
.	.	.

Hazel Butler Architects Hazel Butler DIPLOMA ARB 24 Nightingale Close Rowlands Castle T:023 92413680				PROJECT 45 RAILS LAND, HAYLING ISLAND Erection of 1 no. 2 bedroom bungalow to the rear with access onto Rails Lane	CLIENT MR B SYMONDS		
SHEET LOCATION AND BLOCK PLAN				Date 14-01-2021	Project number 09-20	Scale (@ A3) 1:50	Drawn by HB
CODE STATUS SUITABILITY DESCRIPTION PURPOSE OF ISSUE PLANNING APPLICATION				Checked by	DRAWING NUMBER 09-20-DR-A-100		REV -