



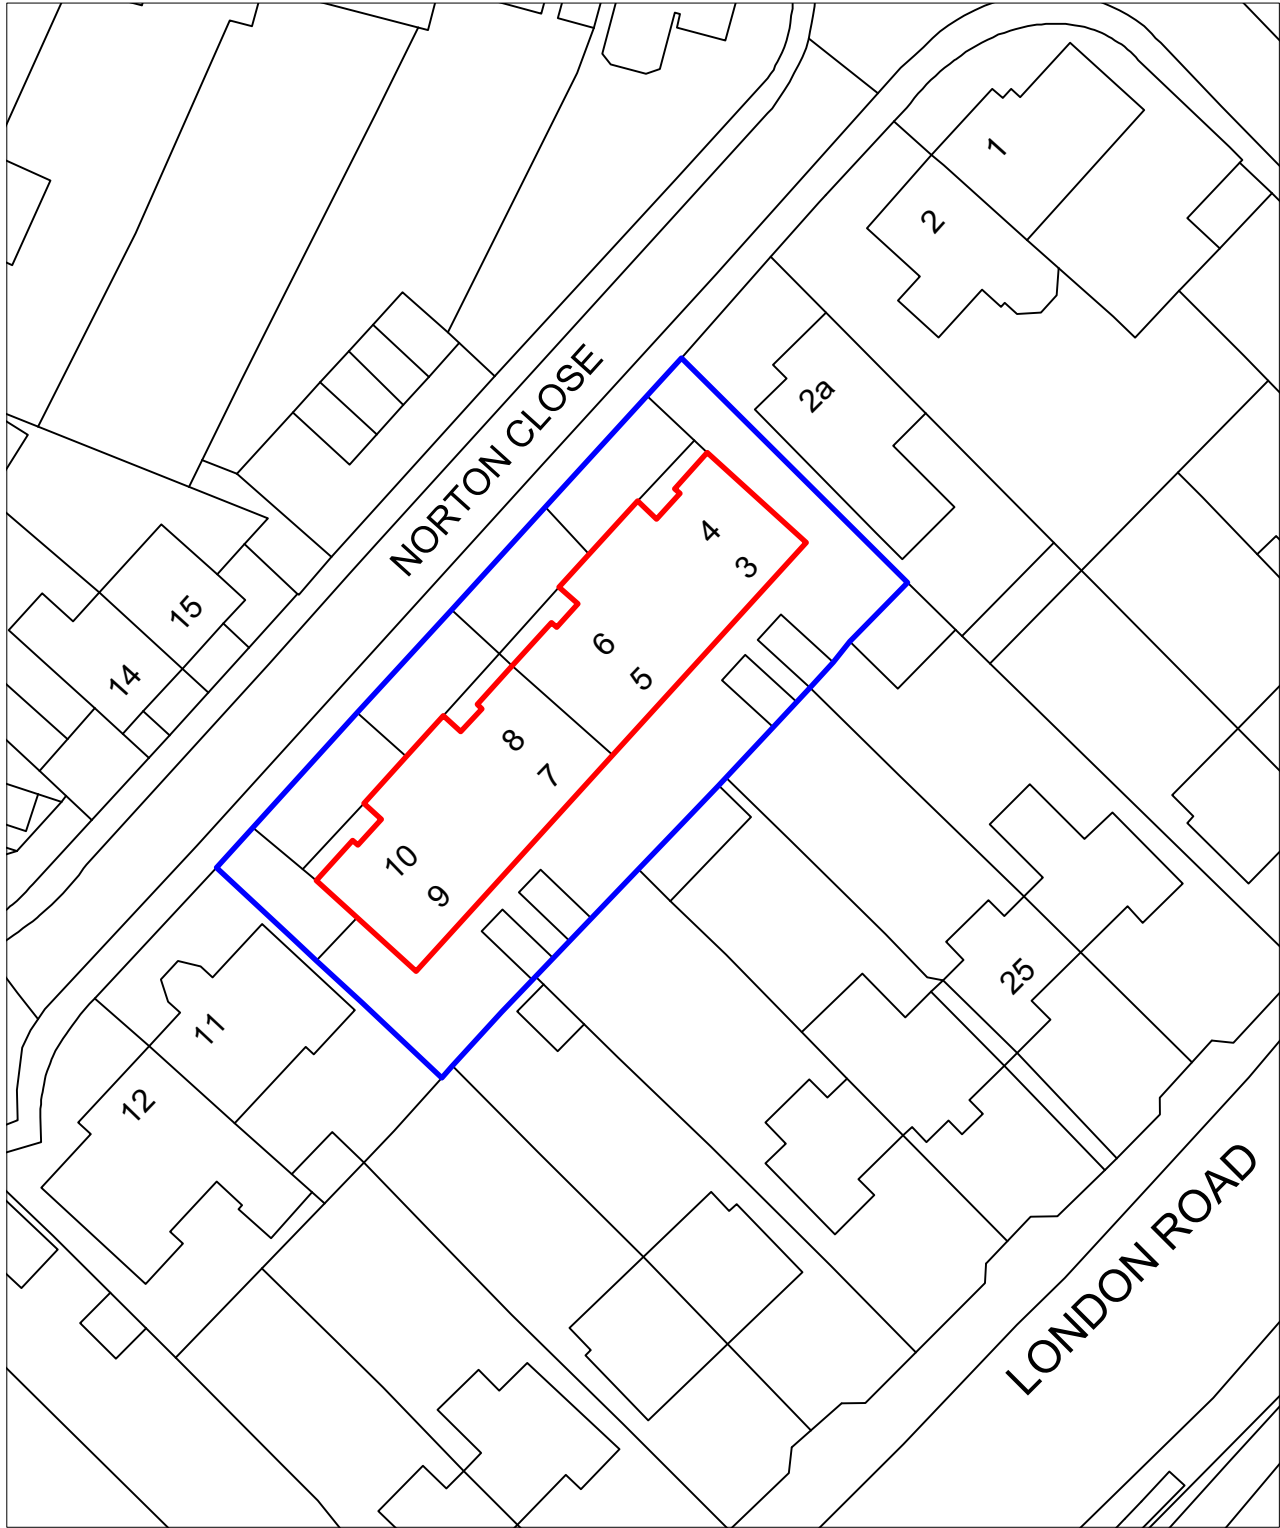

SITE BLOCK PLAN

Scale 1:500 @ A3

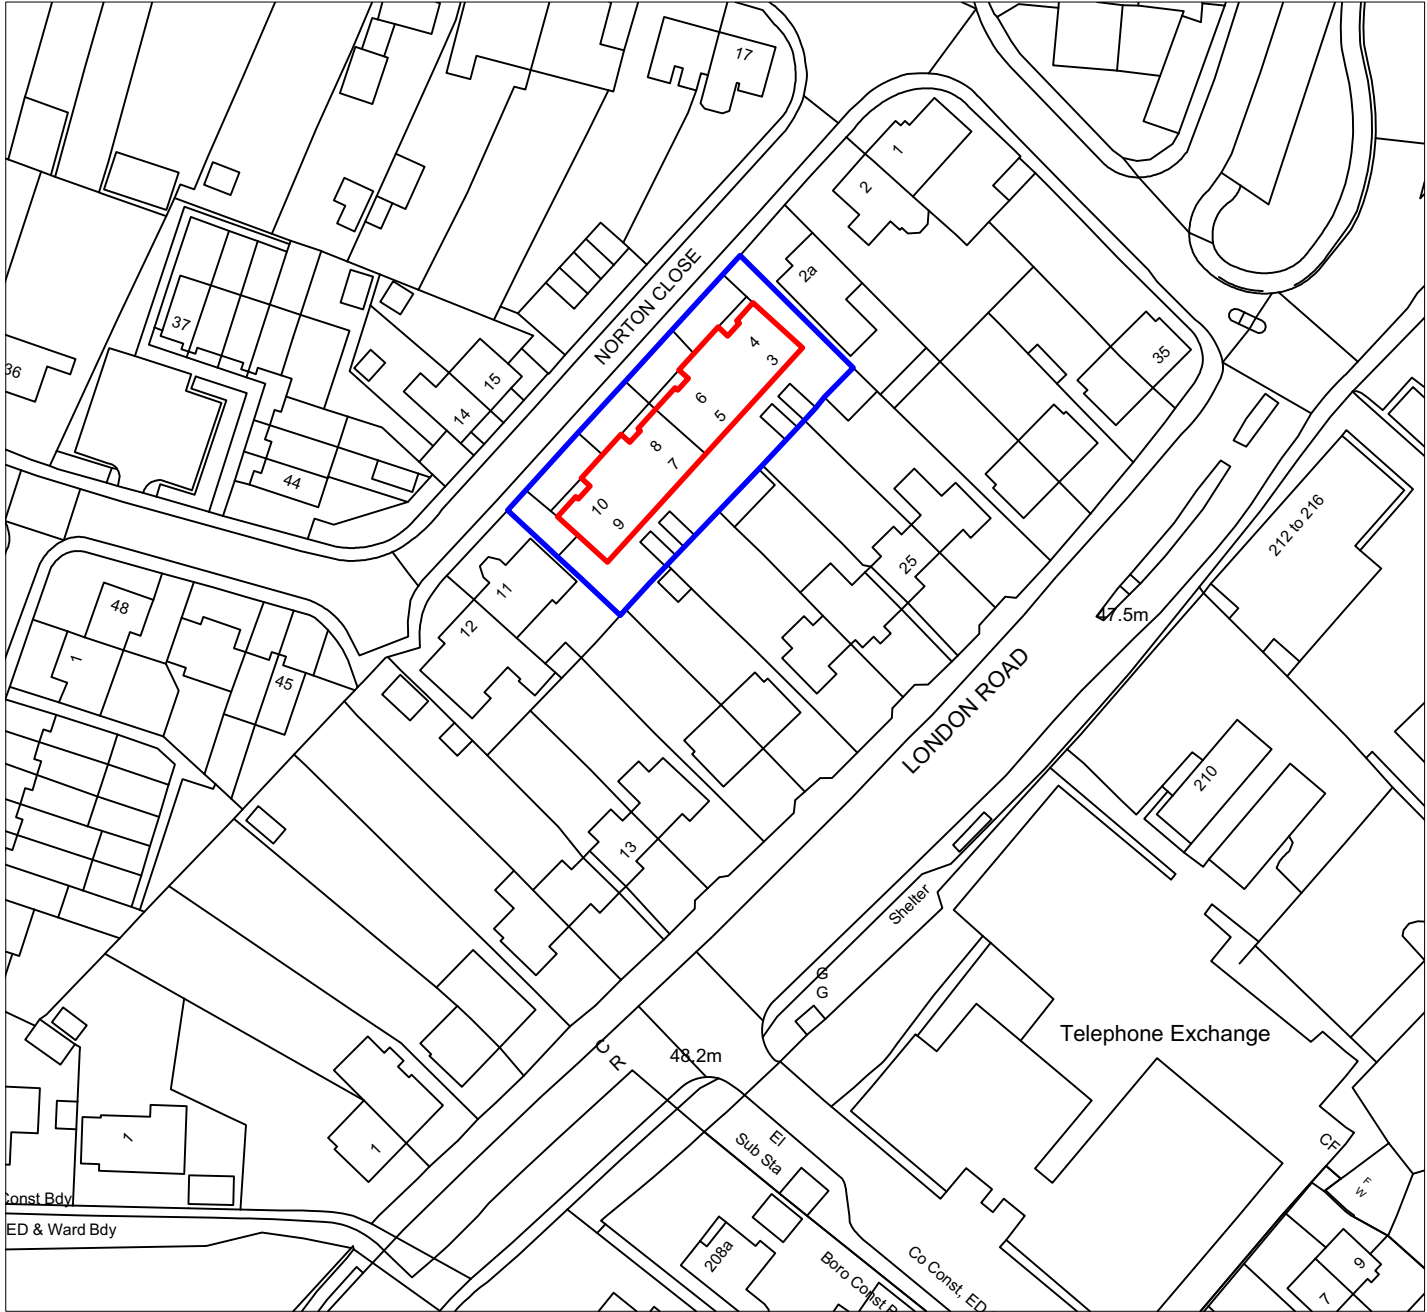

SITE LOCATION PLAN

Scale 1:1000 @ A3


- KEY:
- Overall site boundary.
 - Existing building of proposed door replacement.



SITE LOCATION PLAN



Scale 1:500 @ A3

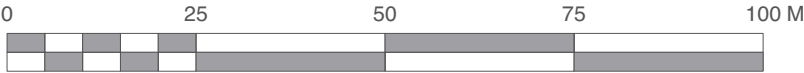

Scale 1:1000 @ A3



Chartered Architects
Chartered Building Surveyors
Interior Designers
CDM Services

3 GP Centre, Yeoman Road,
Ringwood, Hampshire, BH24 3FF
+44 (0)1425 472 833
www.kendallkingscott.co.uk

Project
Door Replacement Works
(Norton Close)
Client
The Guinness Partnership

Scale
-
Paper Size
A3
Filename
190323.vwx

P1 25/01/21 AP AL Planning Issue 1.
Rev Date By Ap Note

Drawing Title
Site Location Plan

Project Number
Drawing Number
190323-0500

Date
25/01/21
Drawn
AP
Checked
AL
Status
PLANNING

P1

Only to be used on the site for which designed. The electronic transmission of designs/information contained in this drawing is carried out entirely at the User's risk and Kendall Kingscott Ltd. will have no liability for any errors or inaccuracies arising therefrom. The production of amended or updated information from the said designs/information by the User is entirely the responsibility of the User and Kendall Kingscott Ltd. shall have no responsibility in respect thereof whatsoever.