
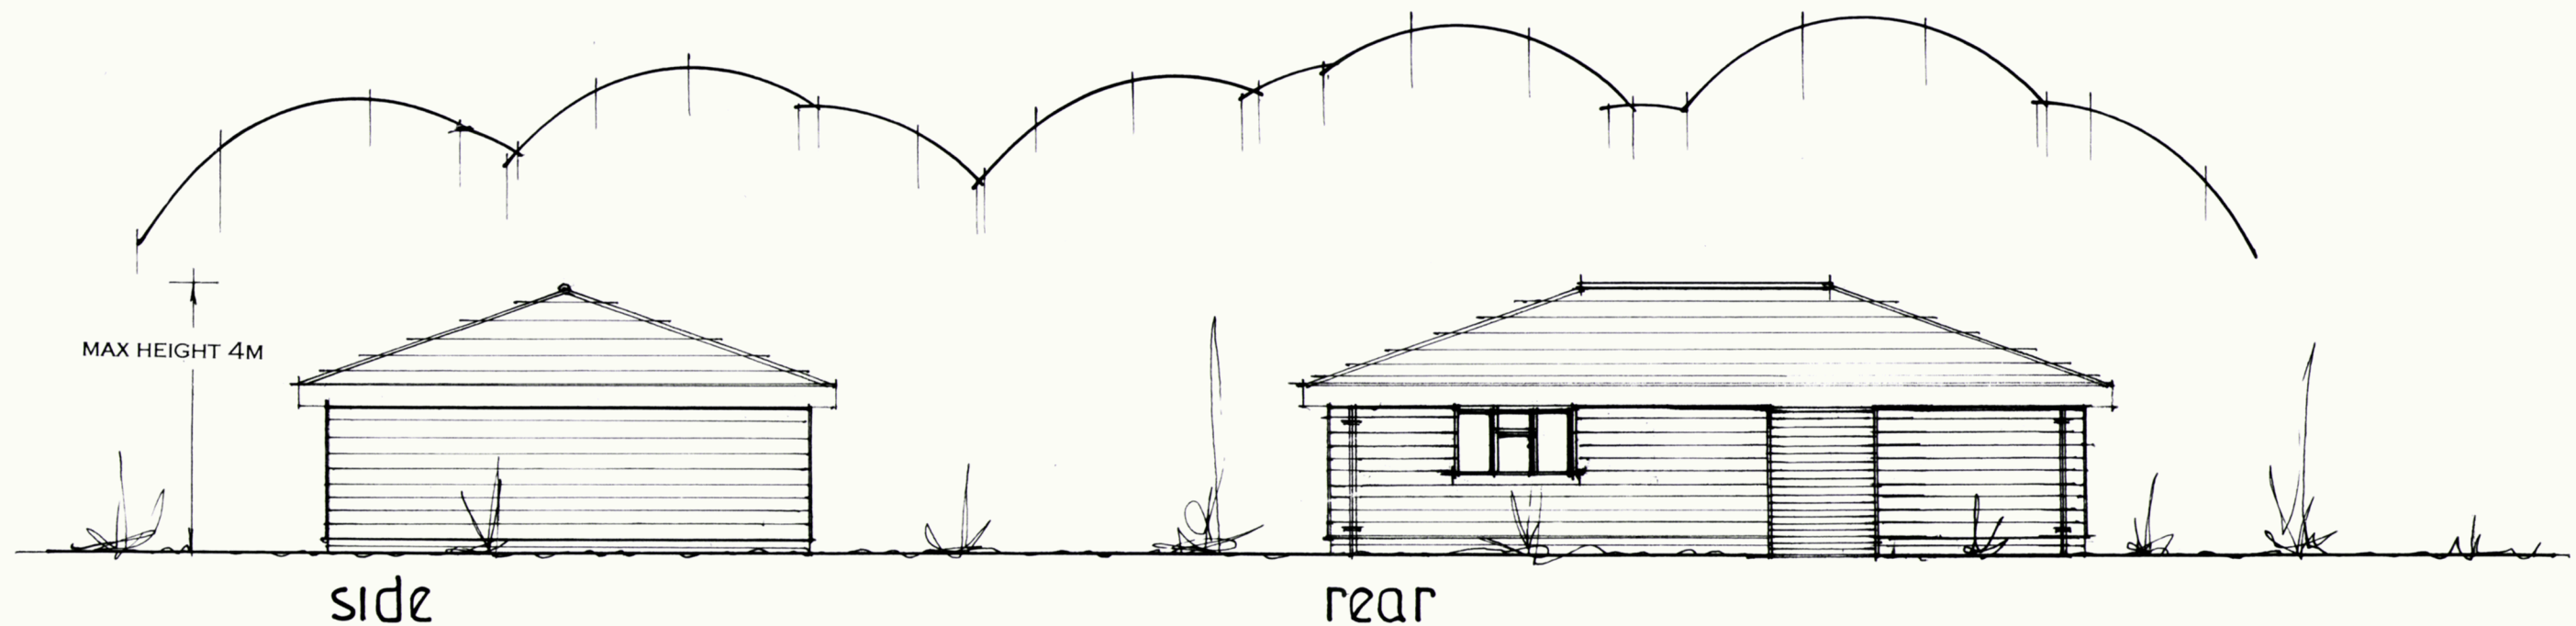


**PROPOSED DOUBLE GARAGE & GARDEN STORE.
161A, WEST LANE, HAYLING ISLAND, HANTS.
FOR MR & MRS A. HARBUTT.**

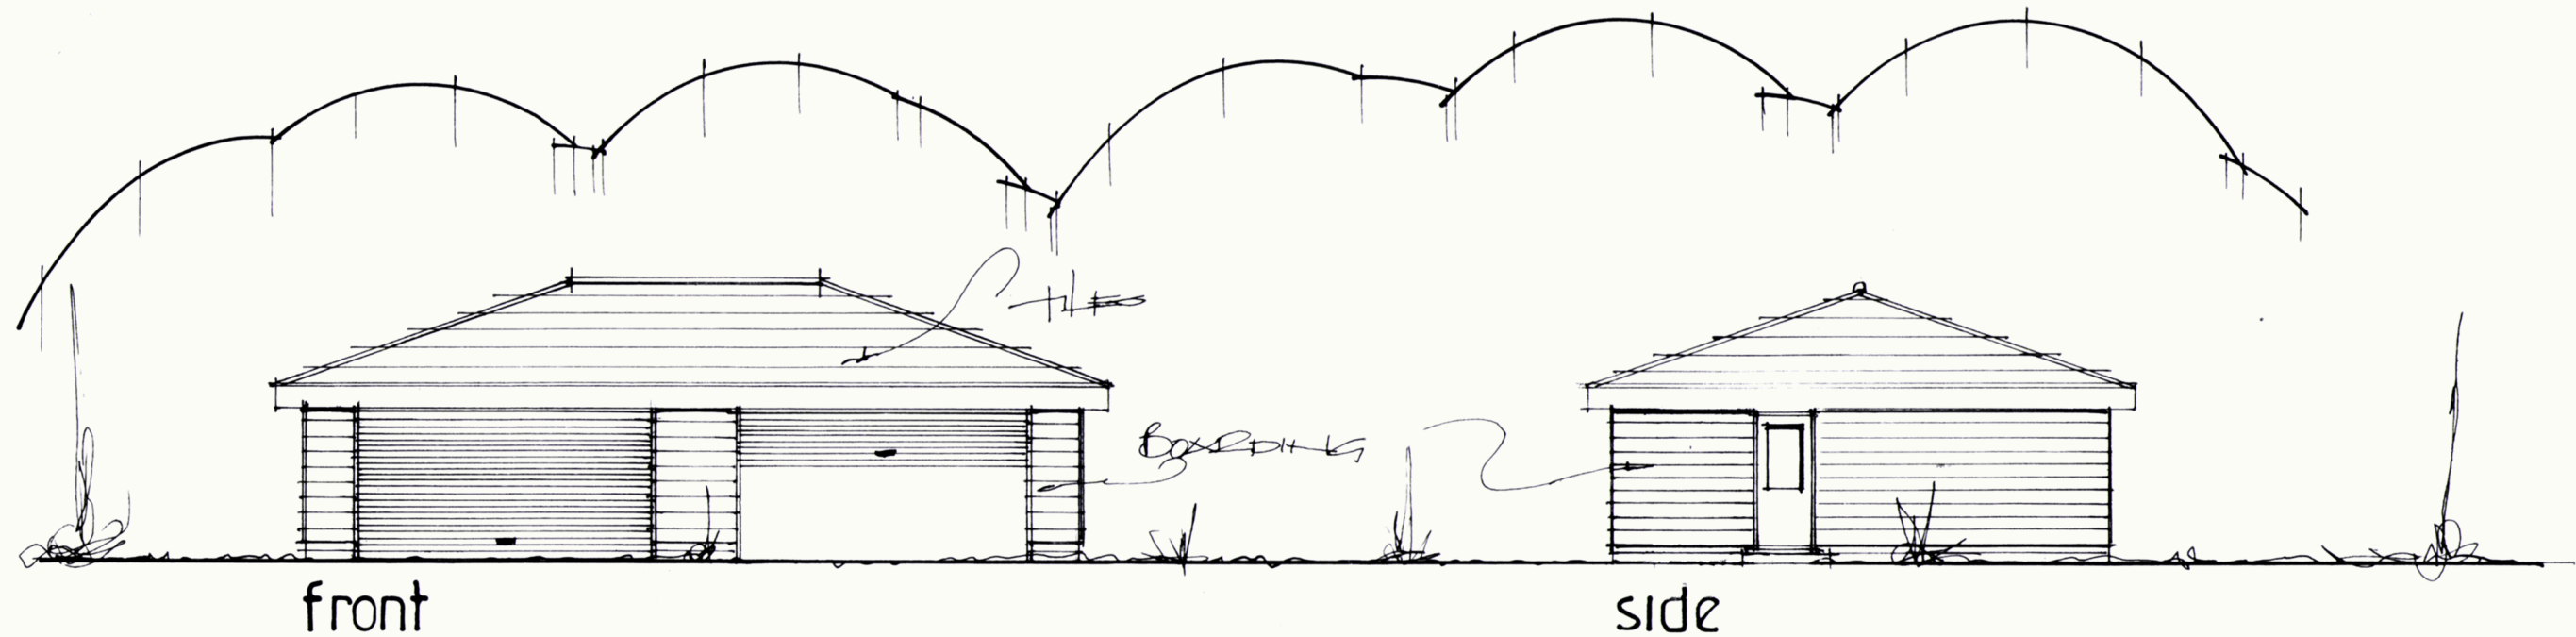

~~DATE~~ ~~FEB 22~~
date jan 22
scale 1:100

PROPOSED ELEVATIONS

PETER J. WALKER
ISLAND DESIGN
182 SEAFRONT, HAYLING ISLAND, HANTS
PO11 9AN
TEL : 02392467571