


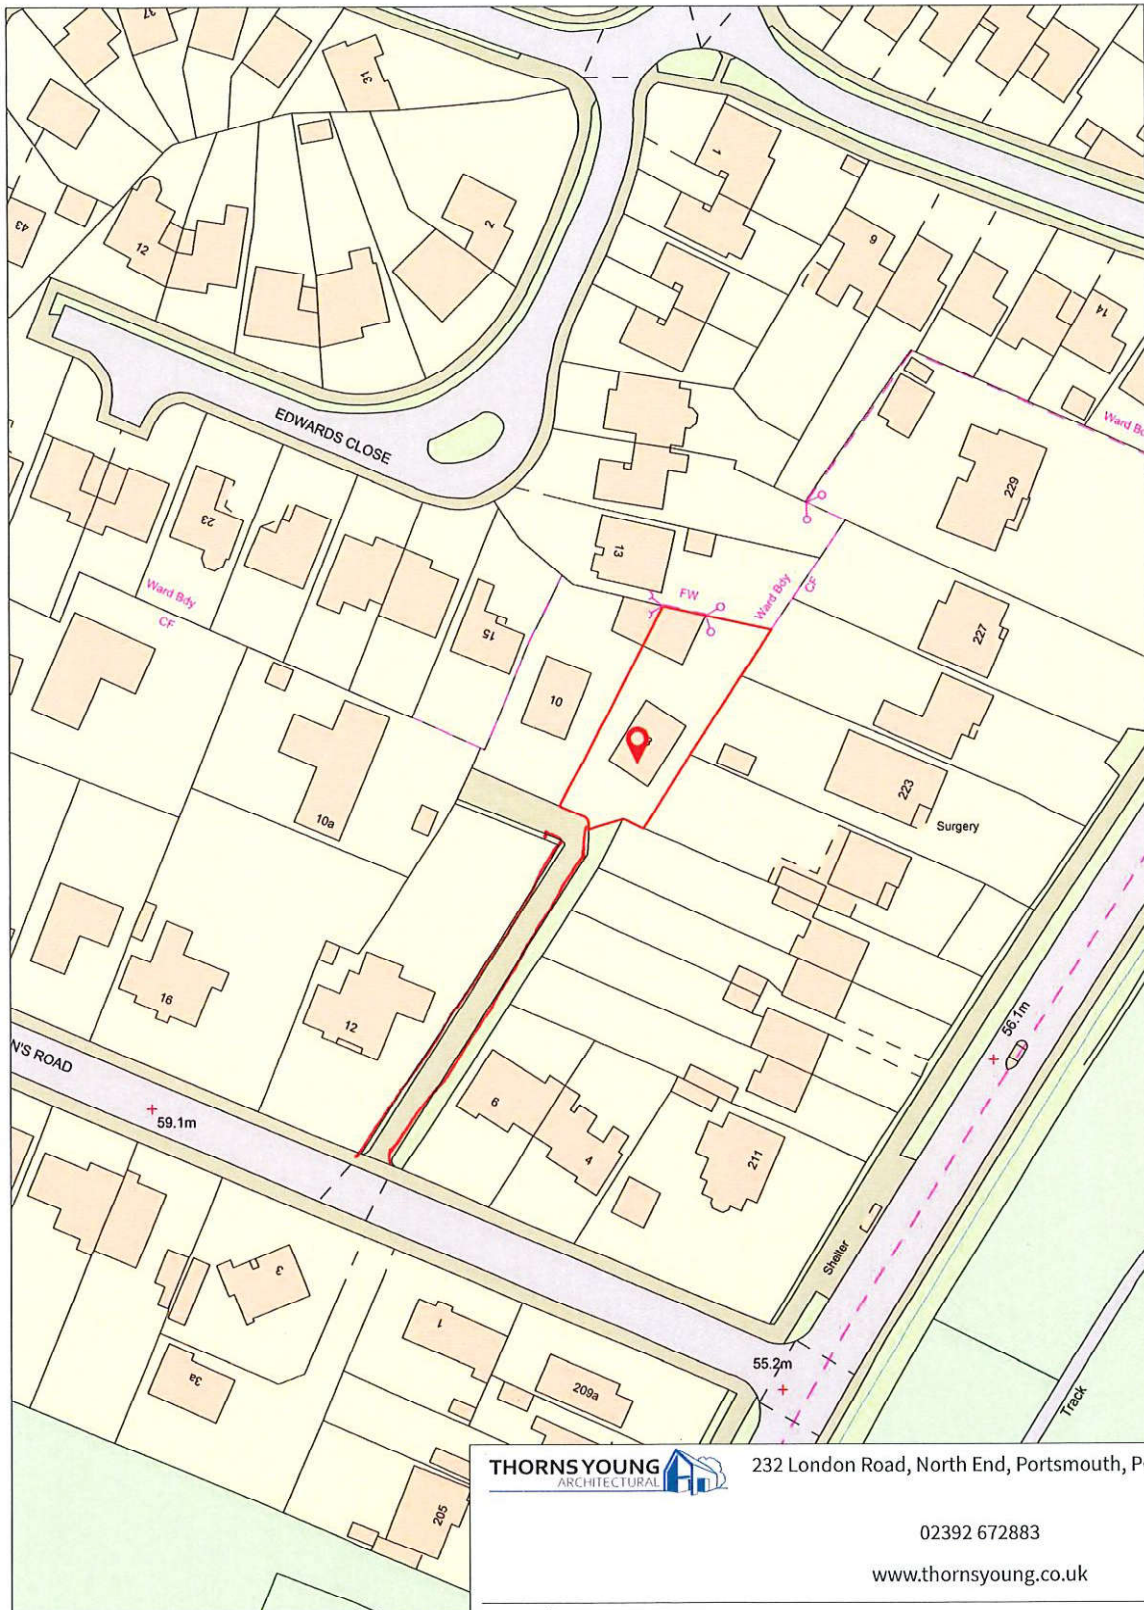

THORNS YOUNG
ARCHITECTURAL

232 London Road, North End, Portsmouth, PO2 9JQ

02392 672883

www.thornsyounge.co.uk

Client: Mr B Wragg
Project: 8 Queens Road

Title: Waterloooville, PO7 7SB

Scale: 1:1250 @A4
Drawn By: CC

Date: 08 Mar 2021
Drawing No: