
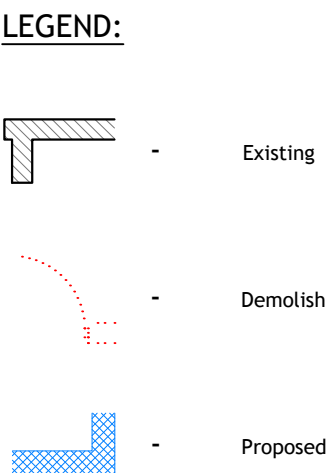
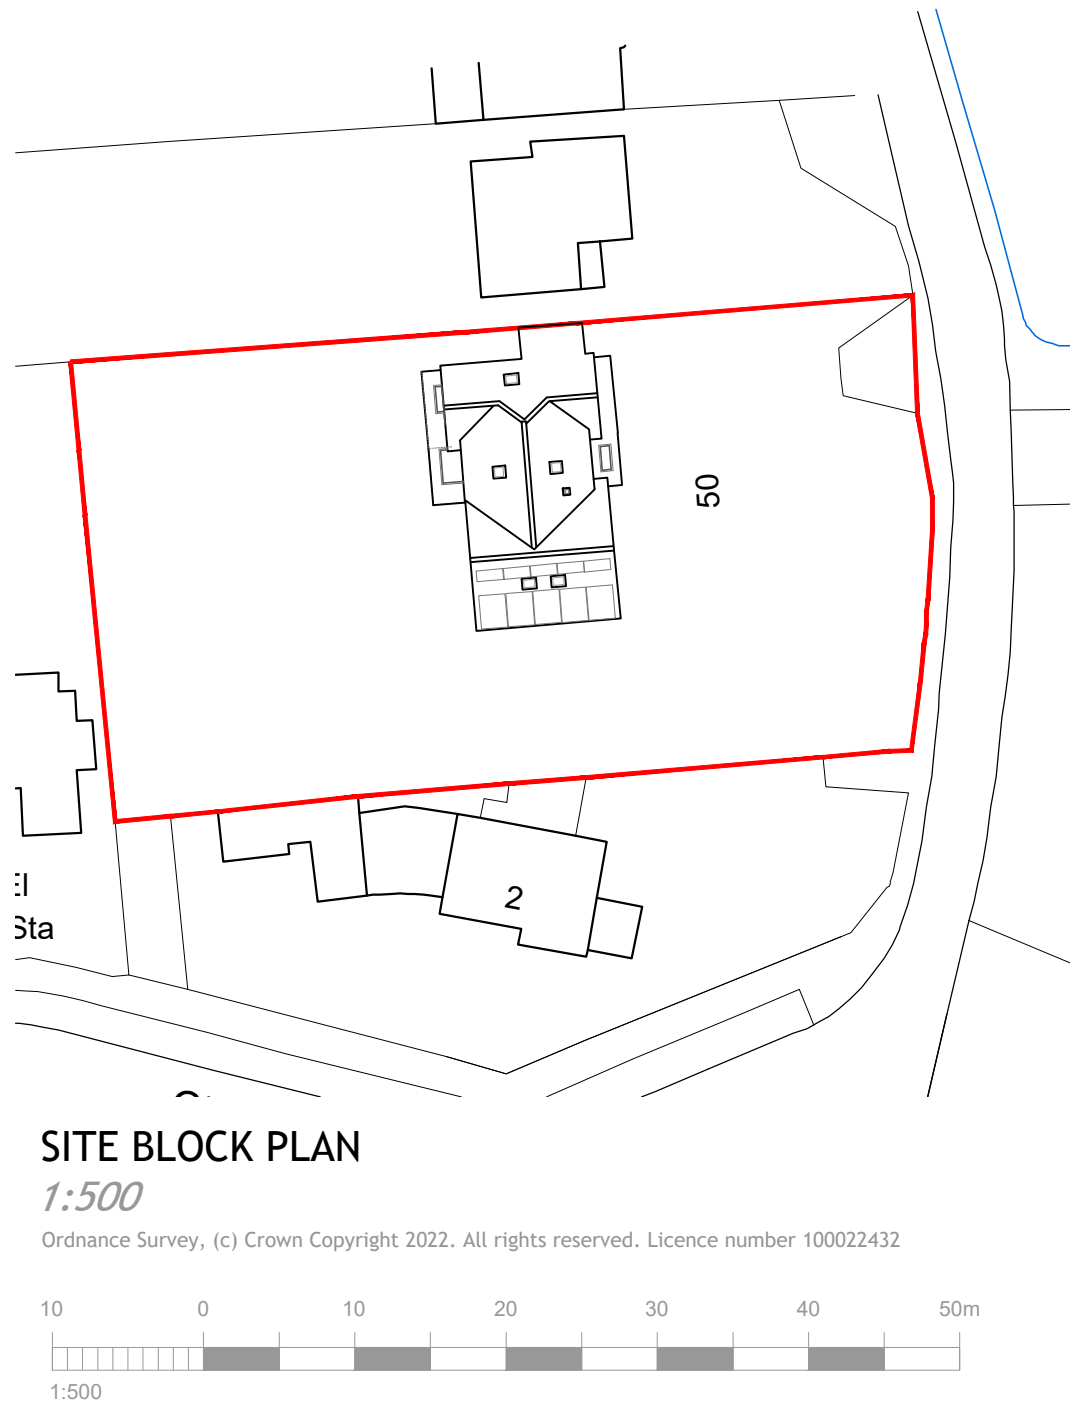
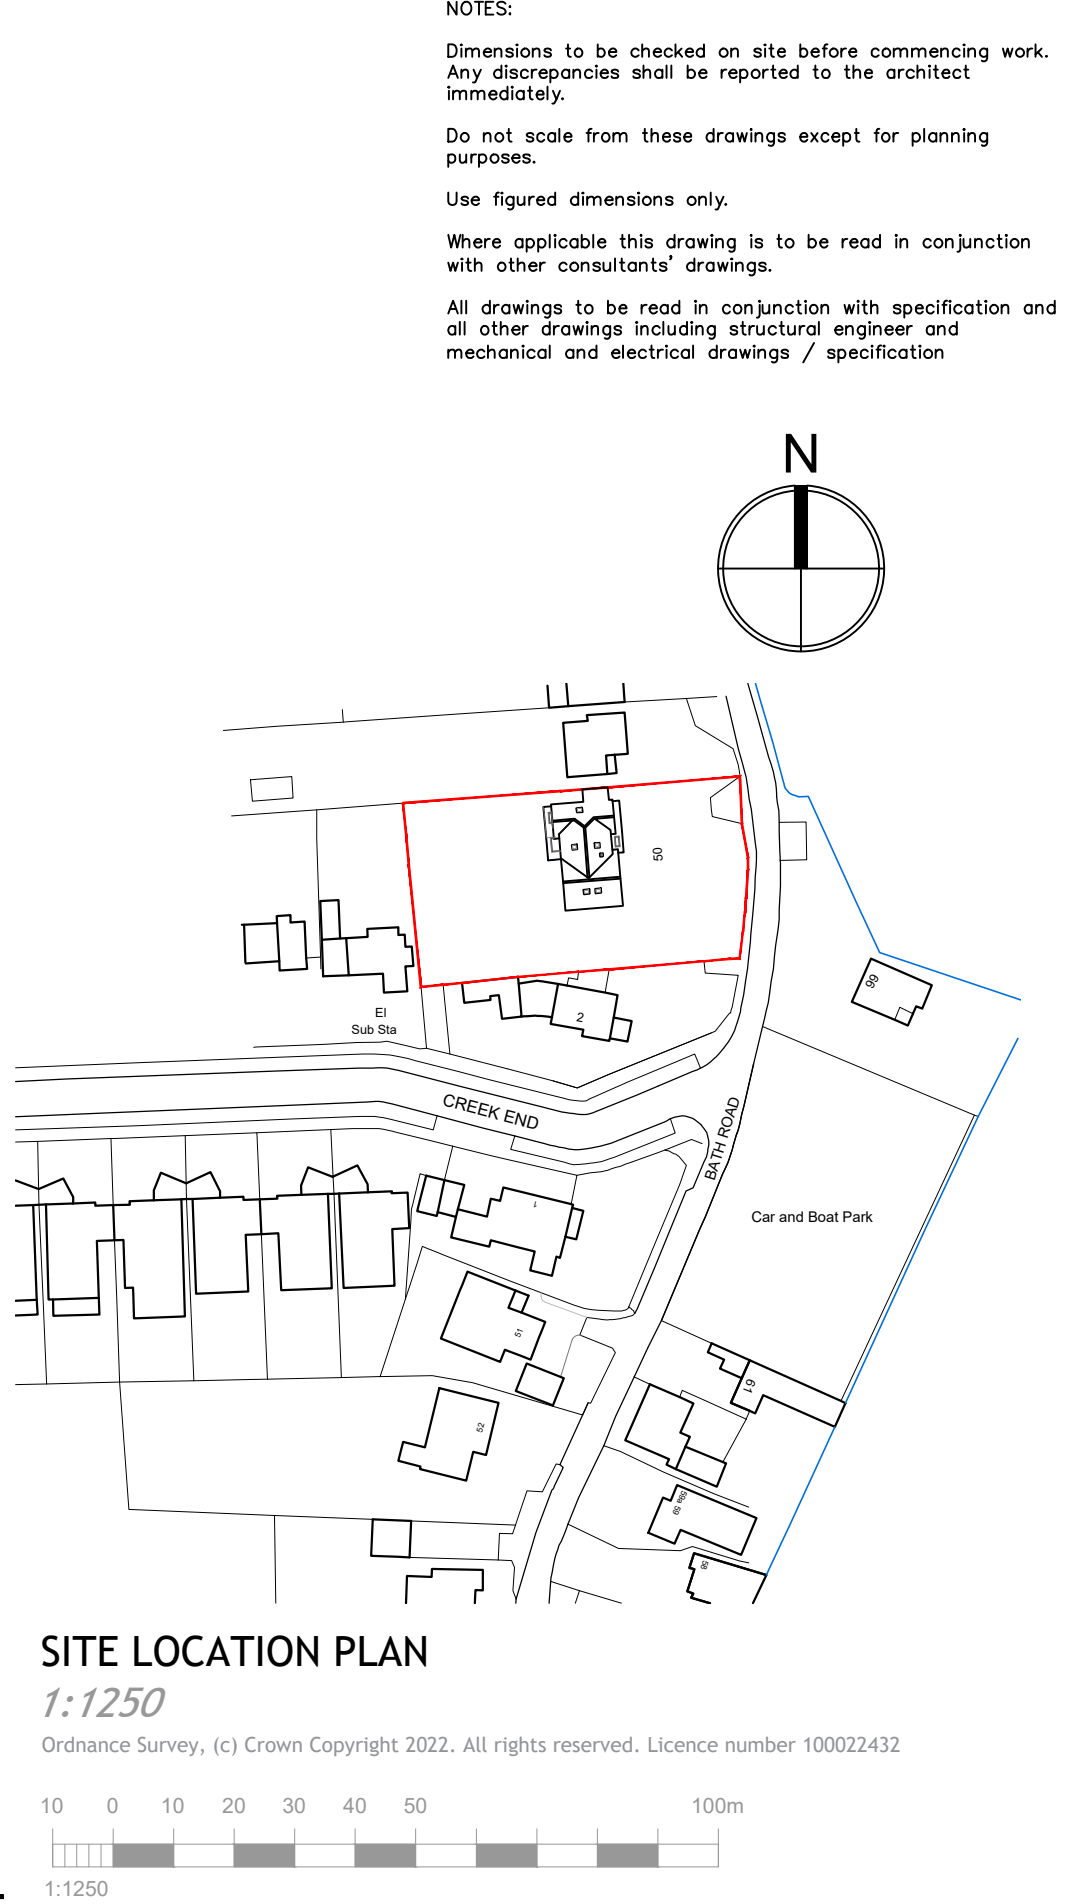
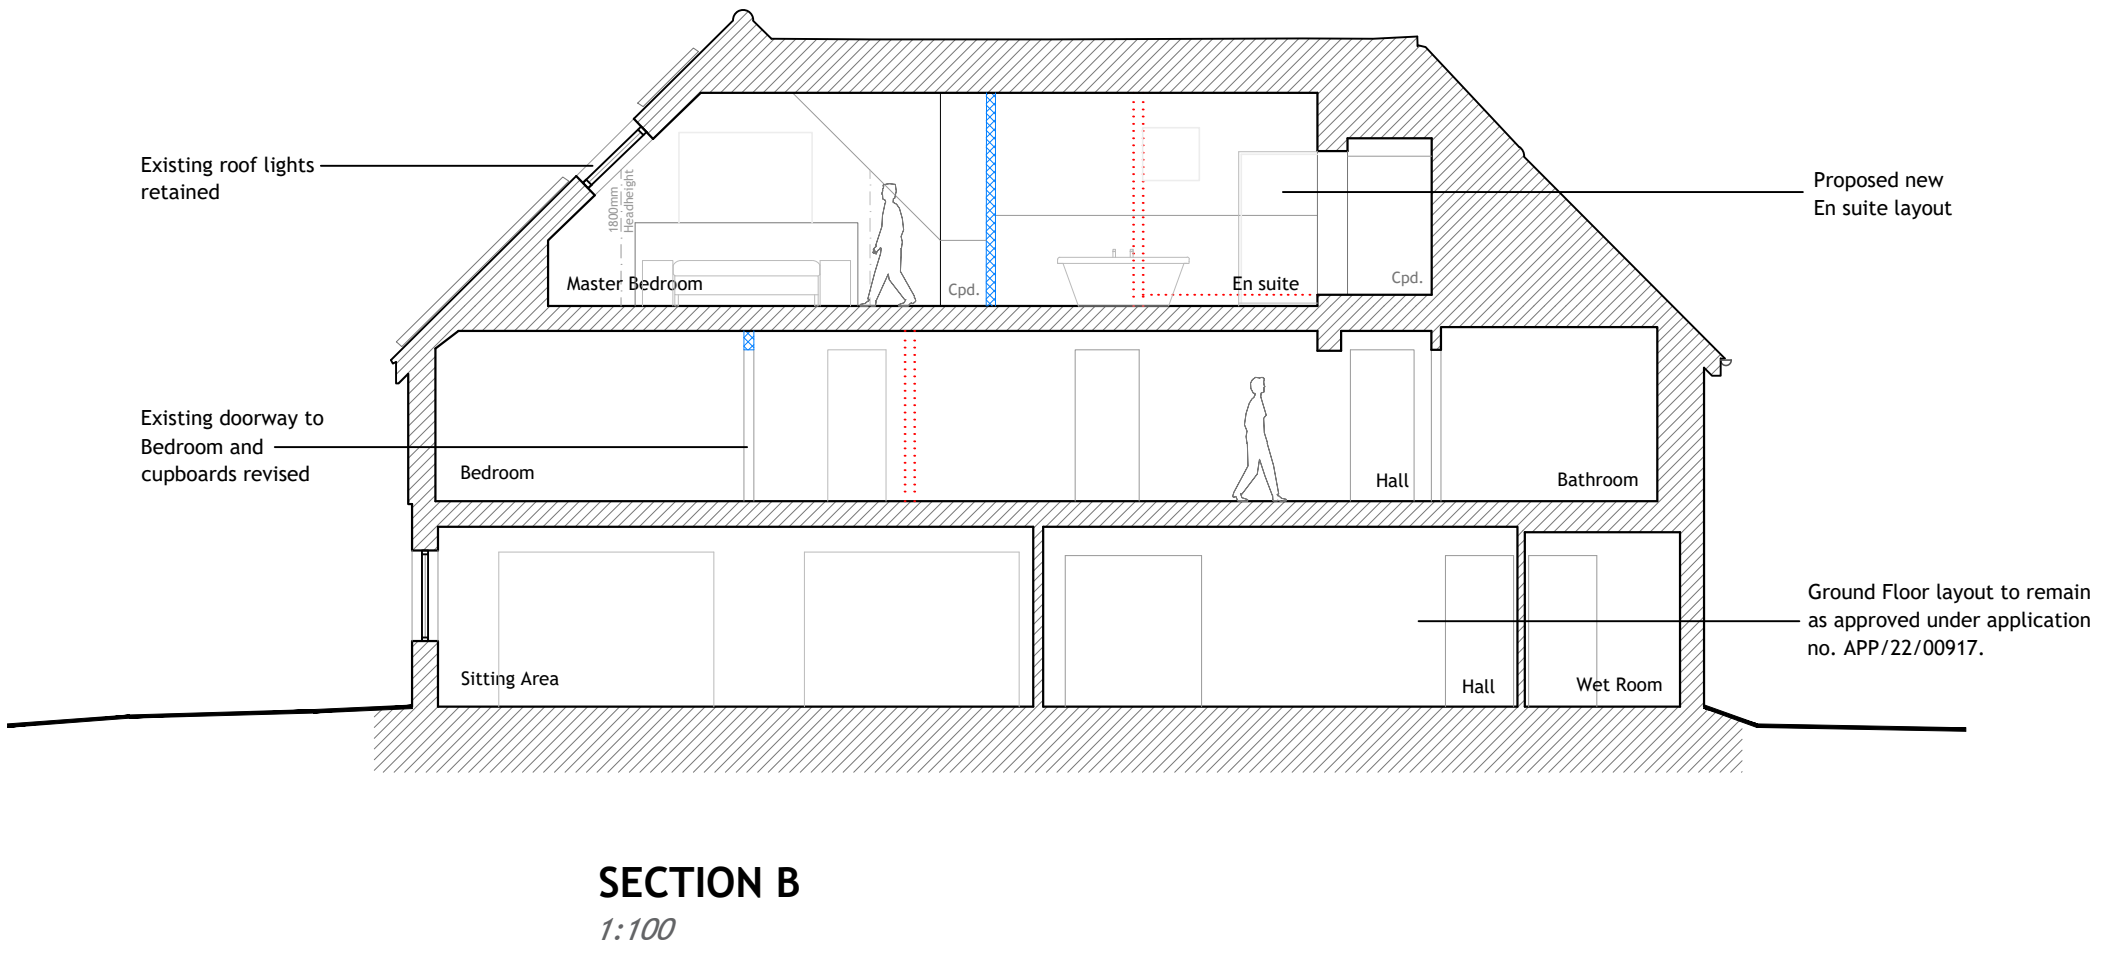
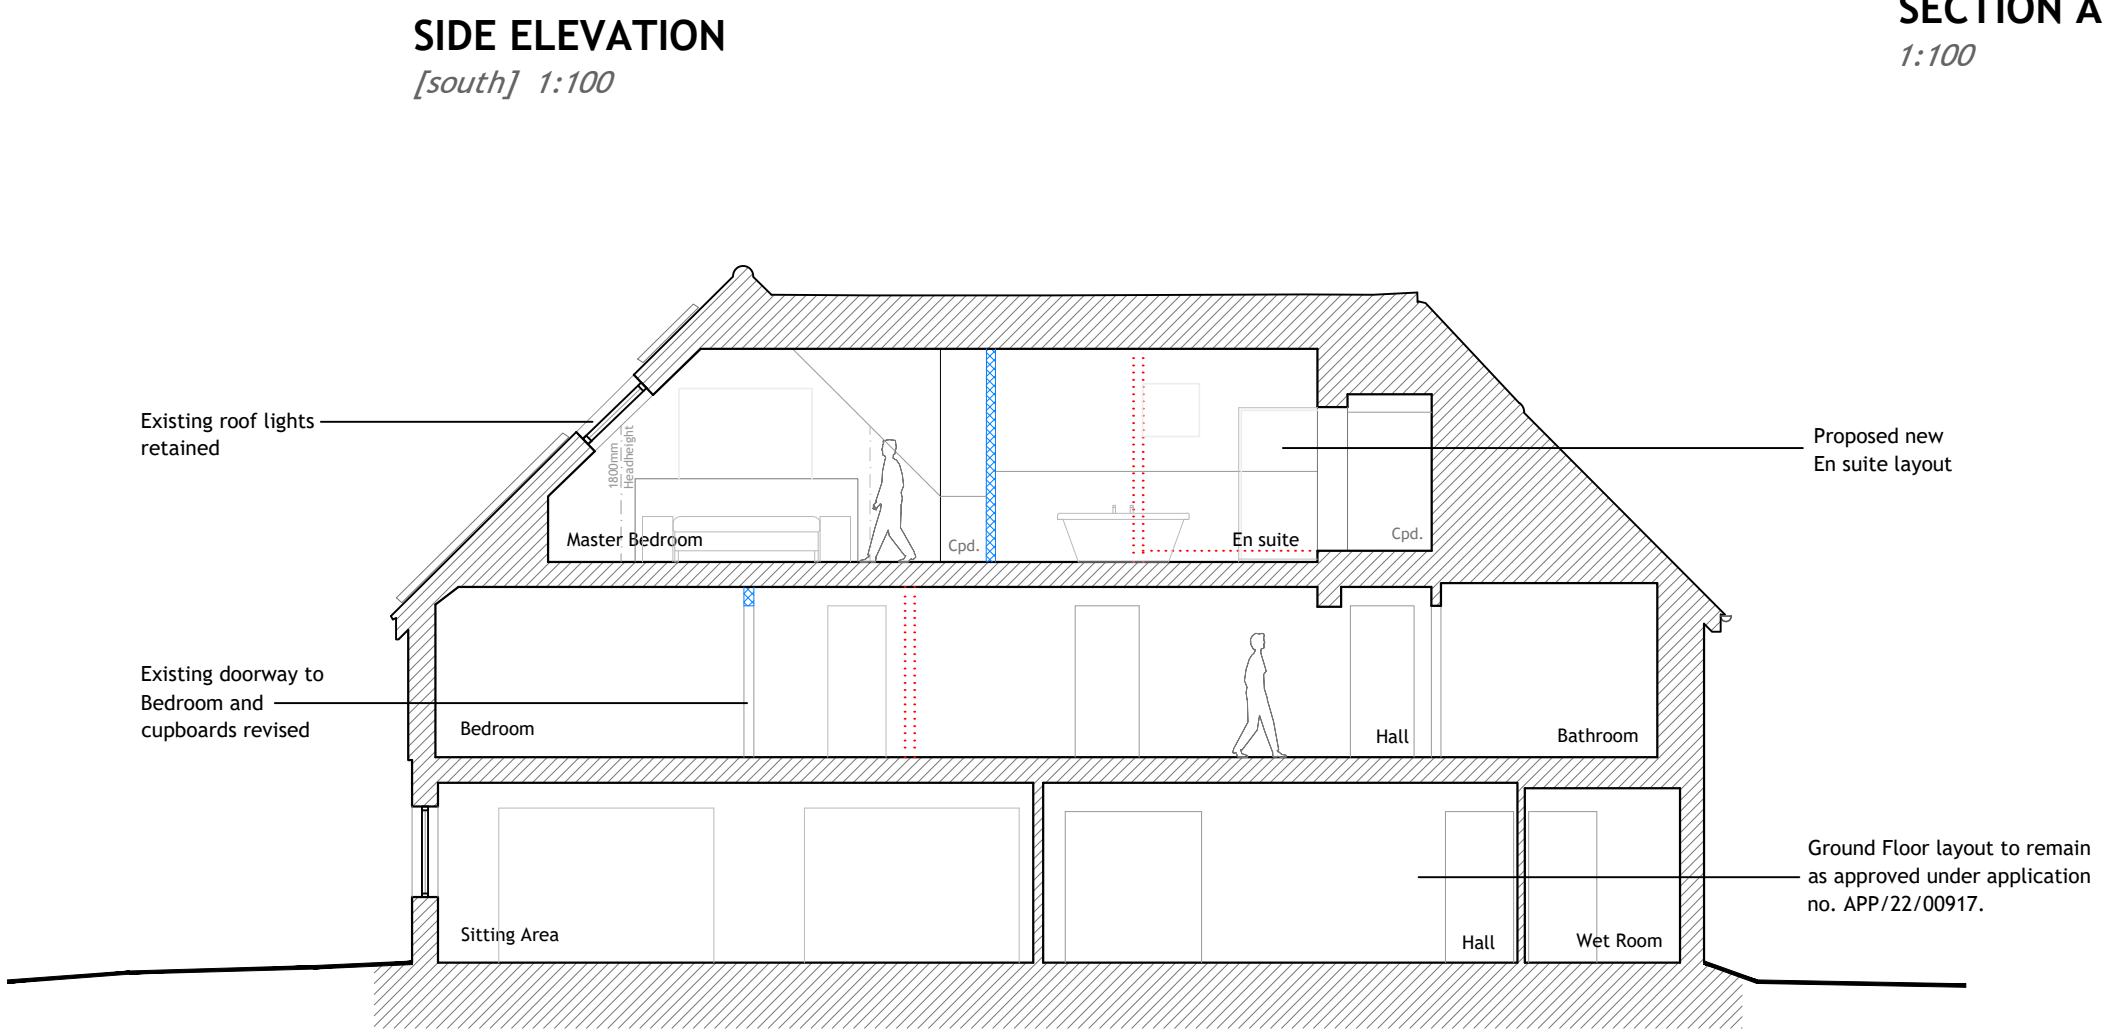
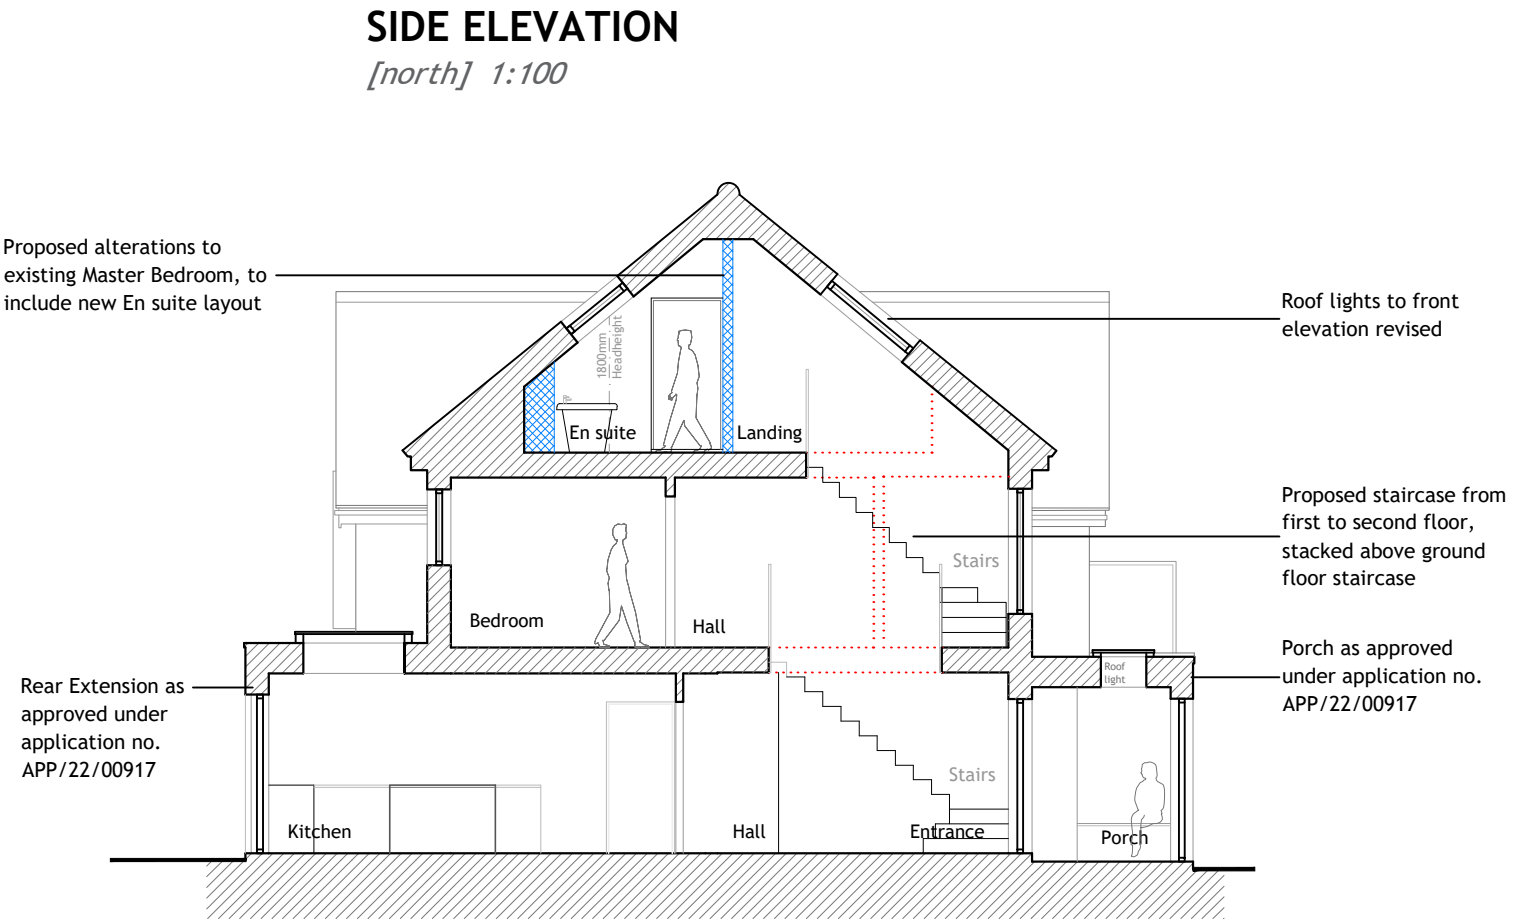
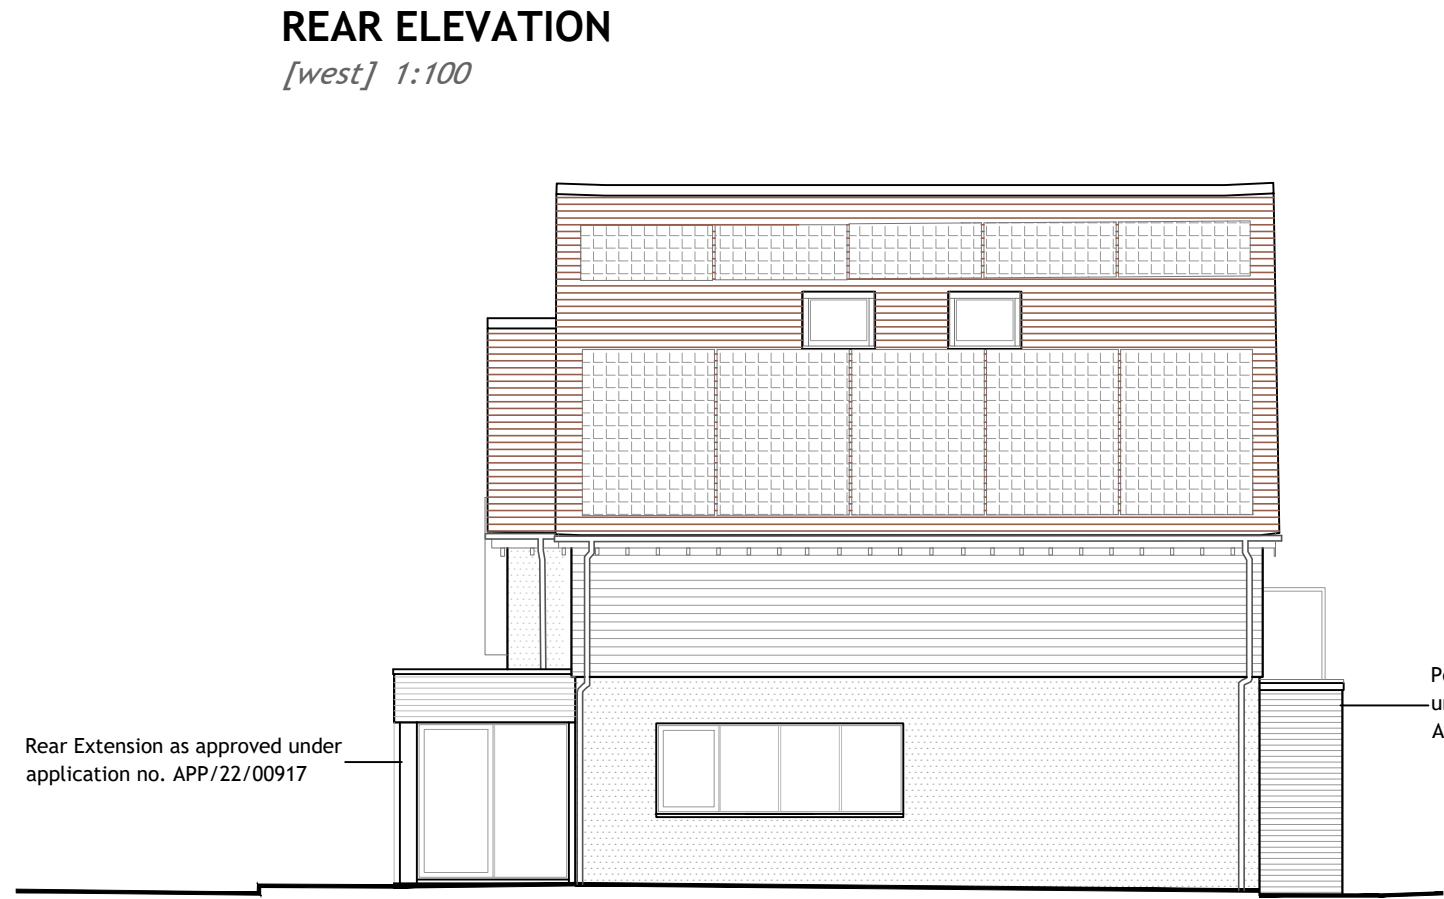
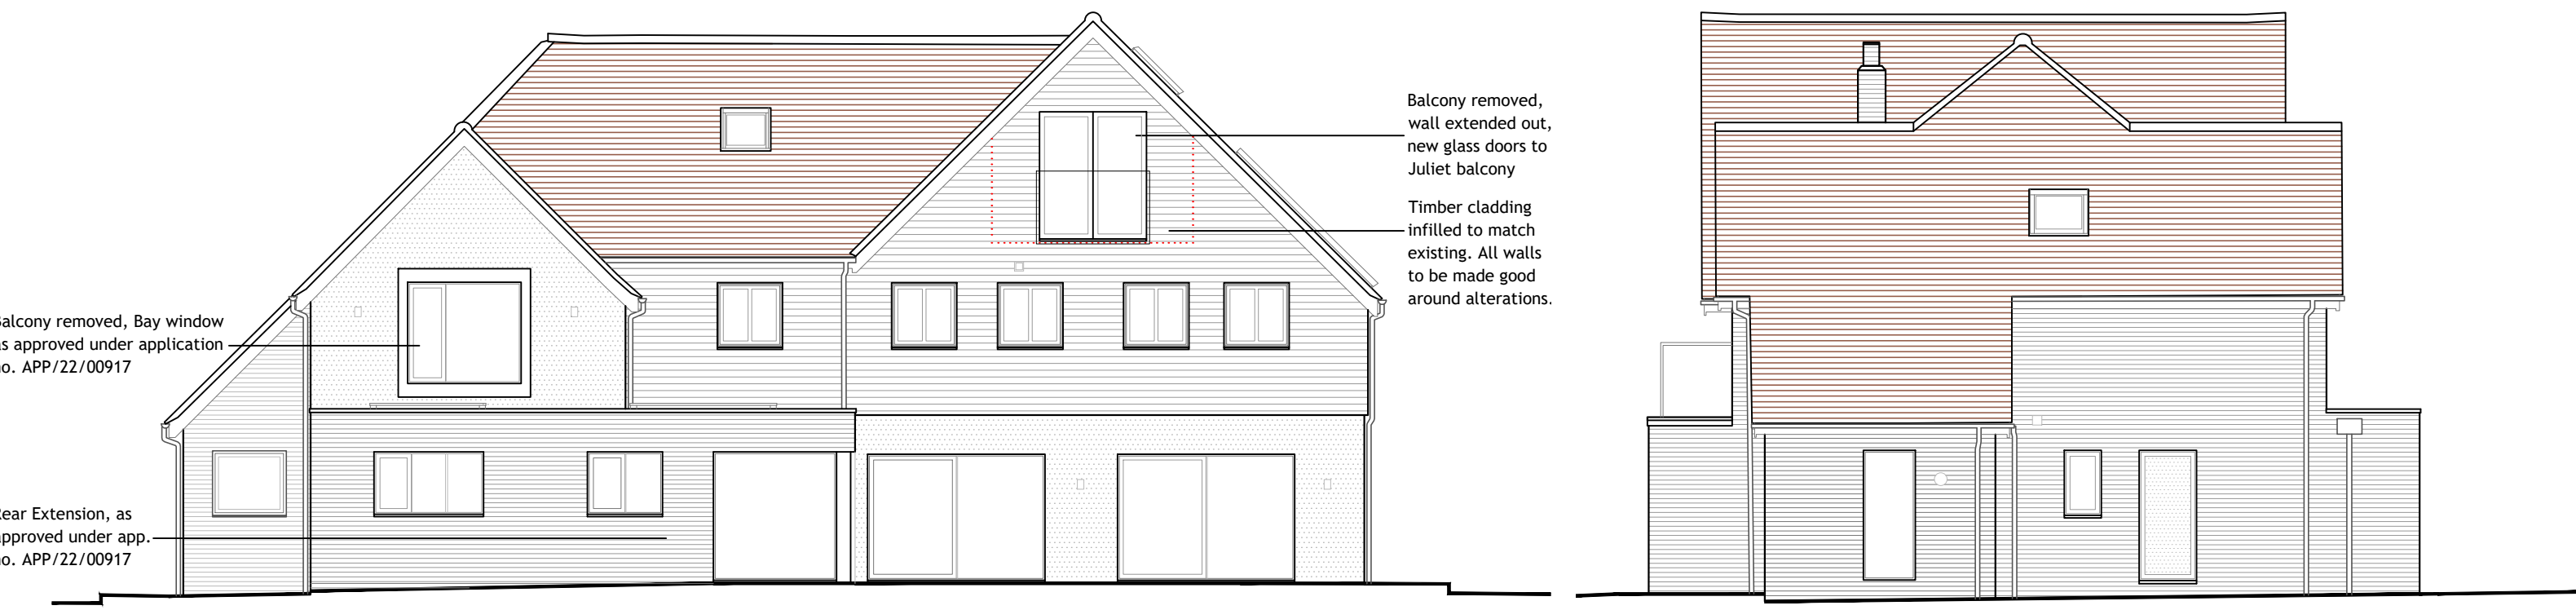
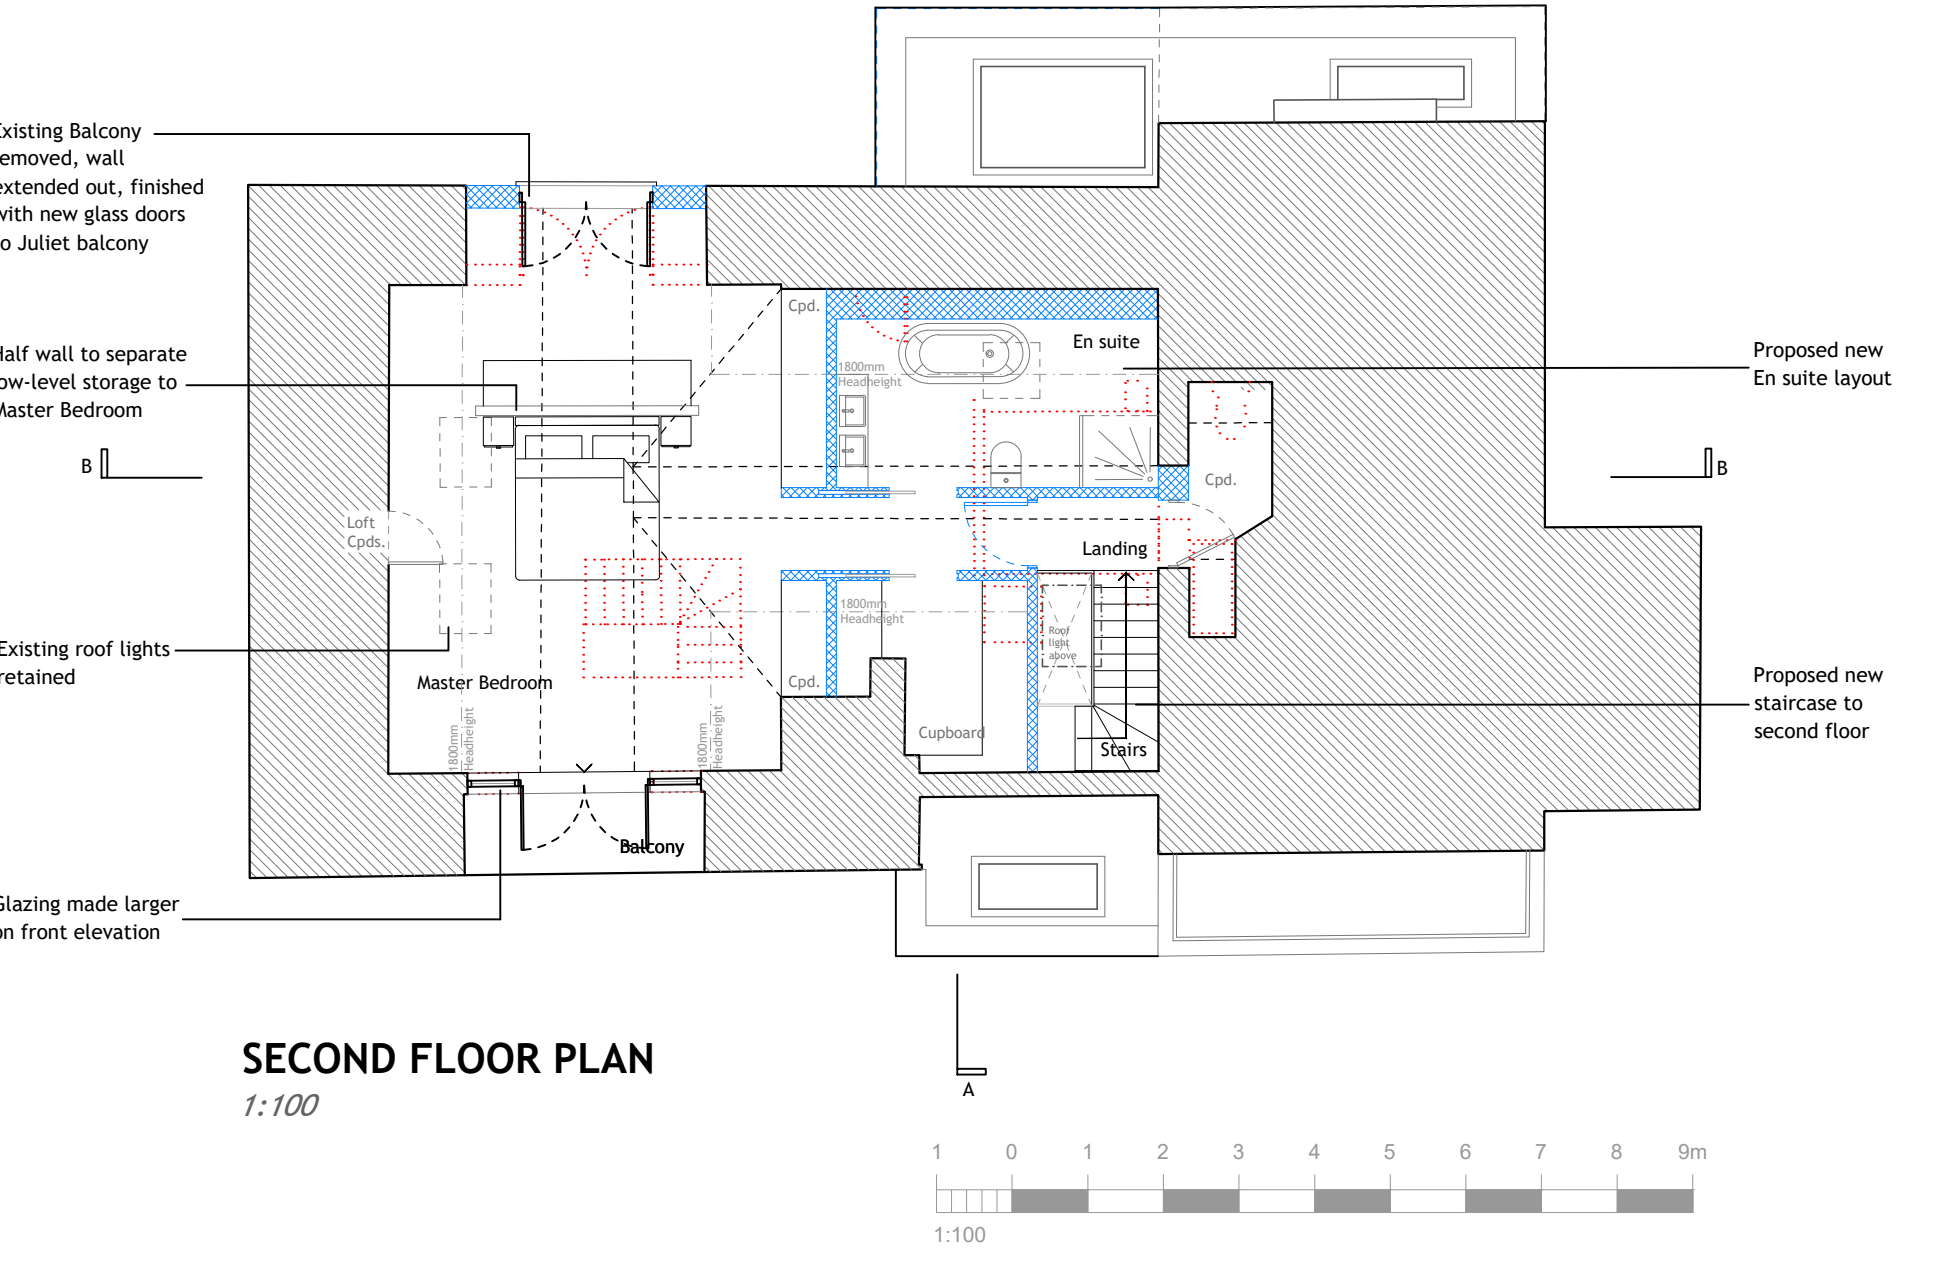
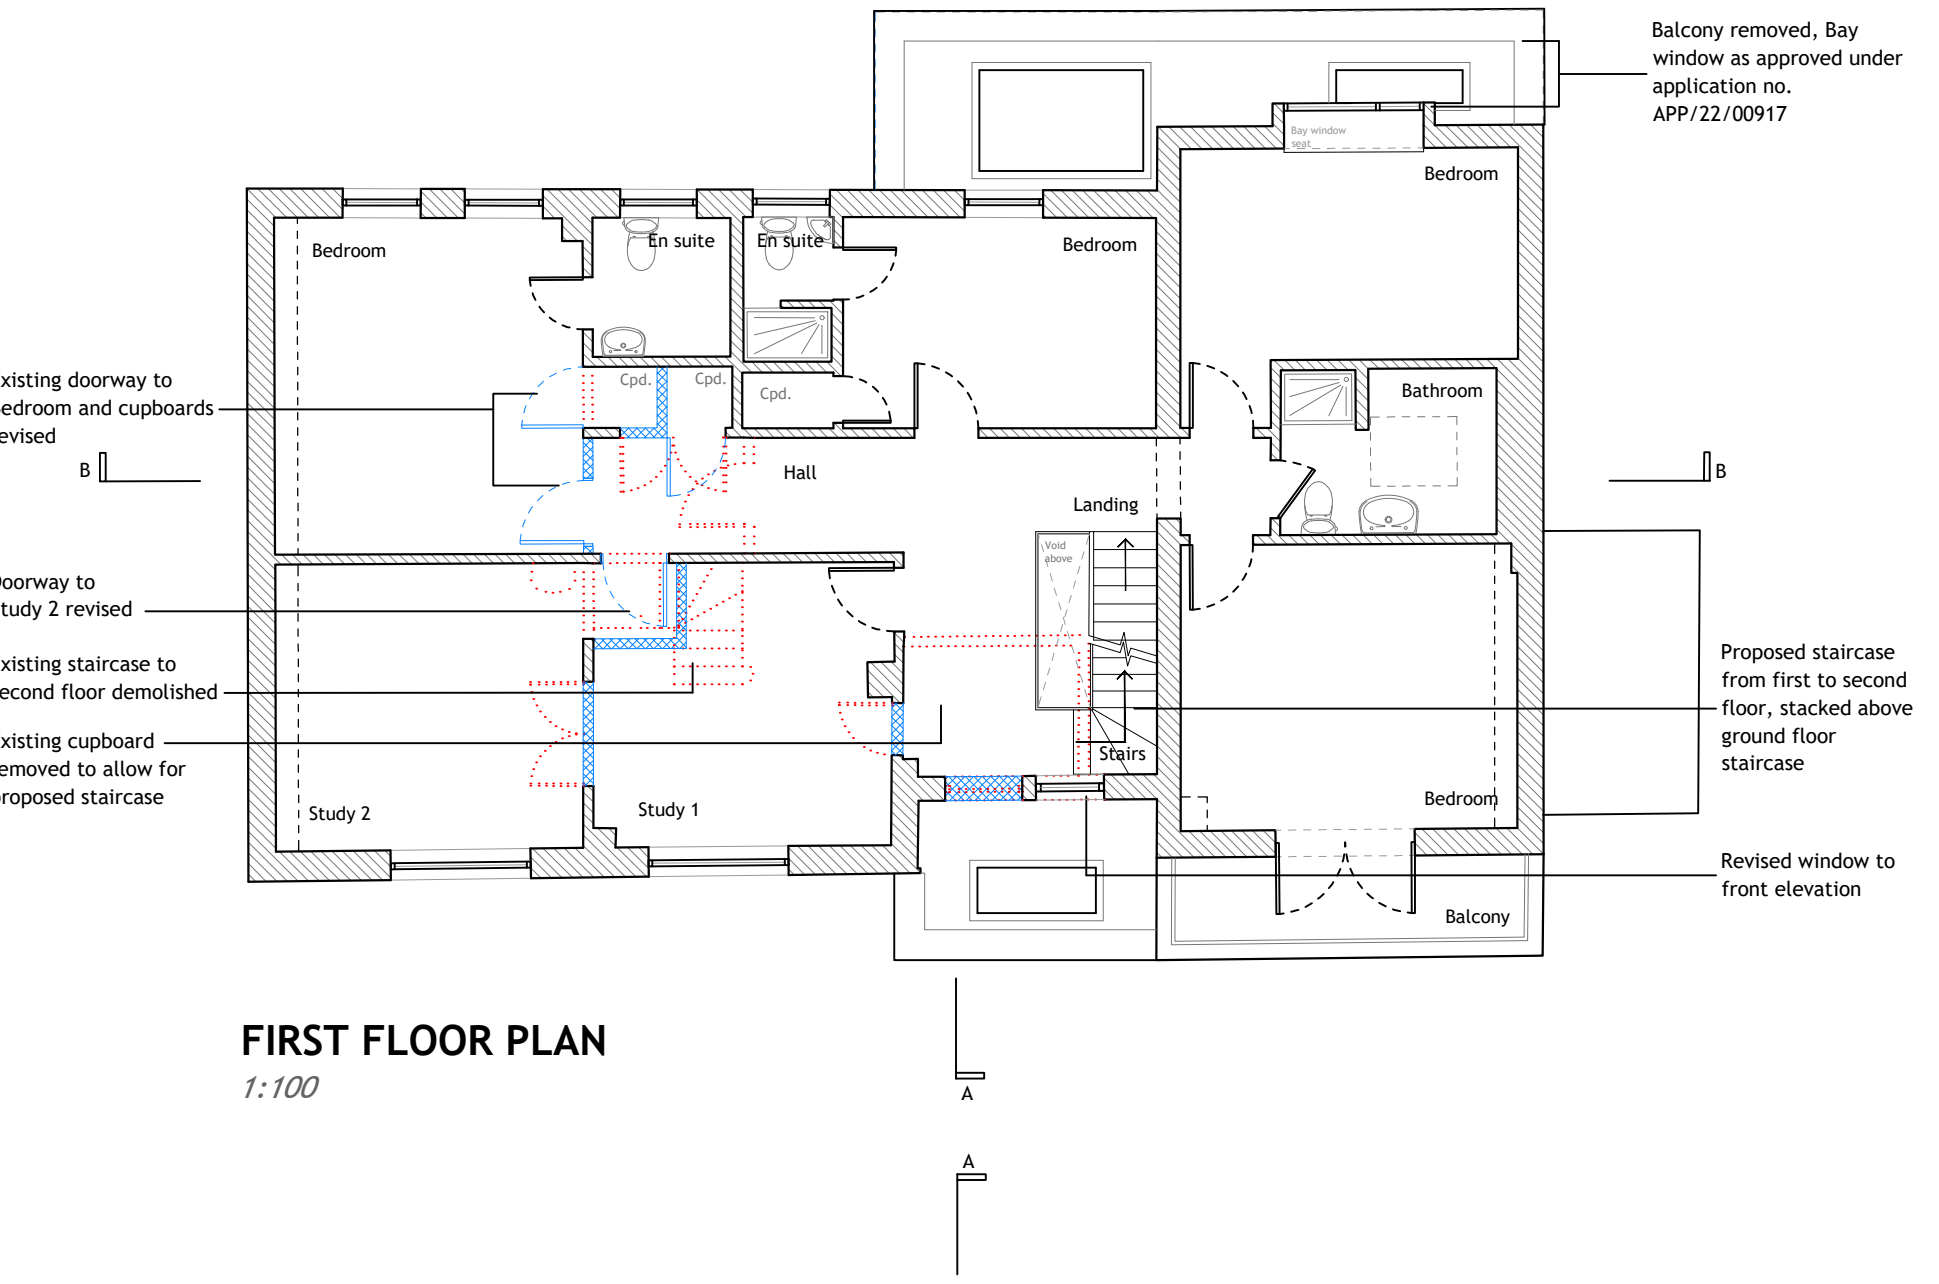


50 Bath Road, Emsworth.
PROPOSED

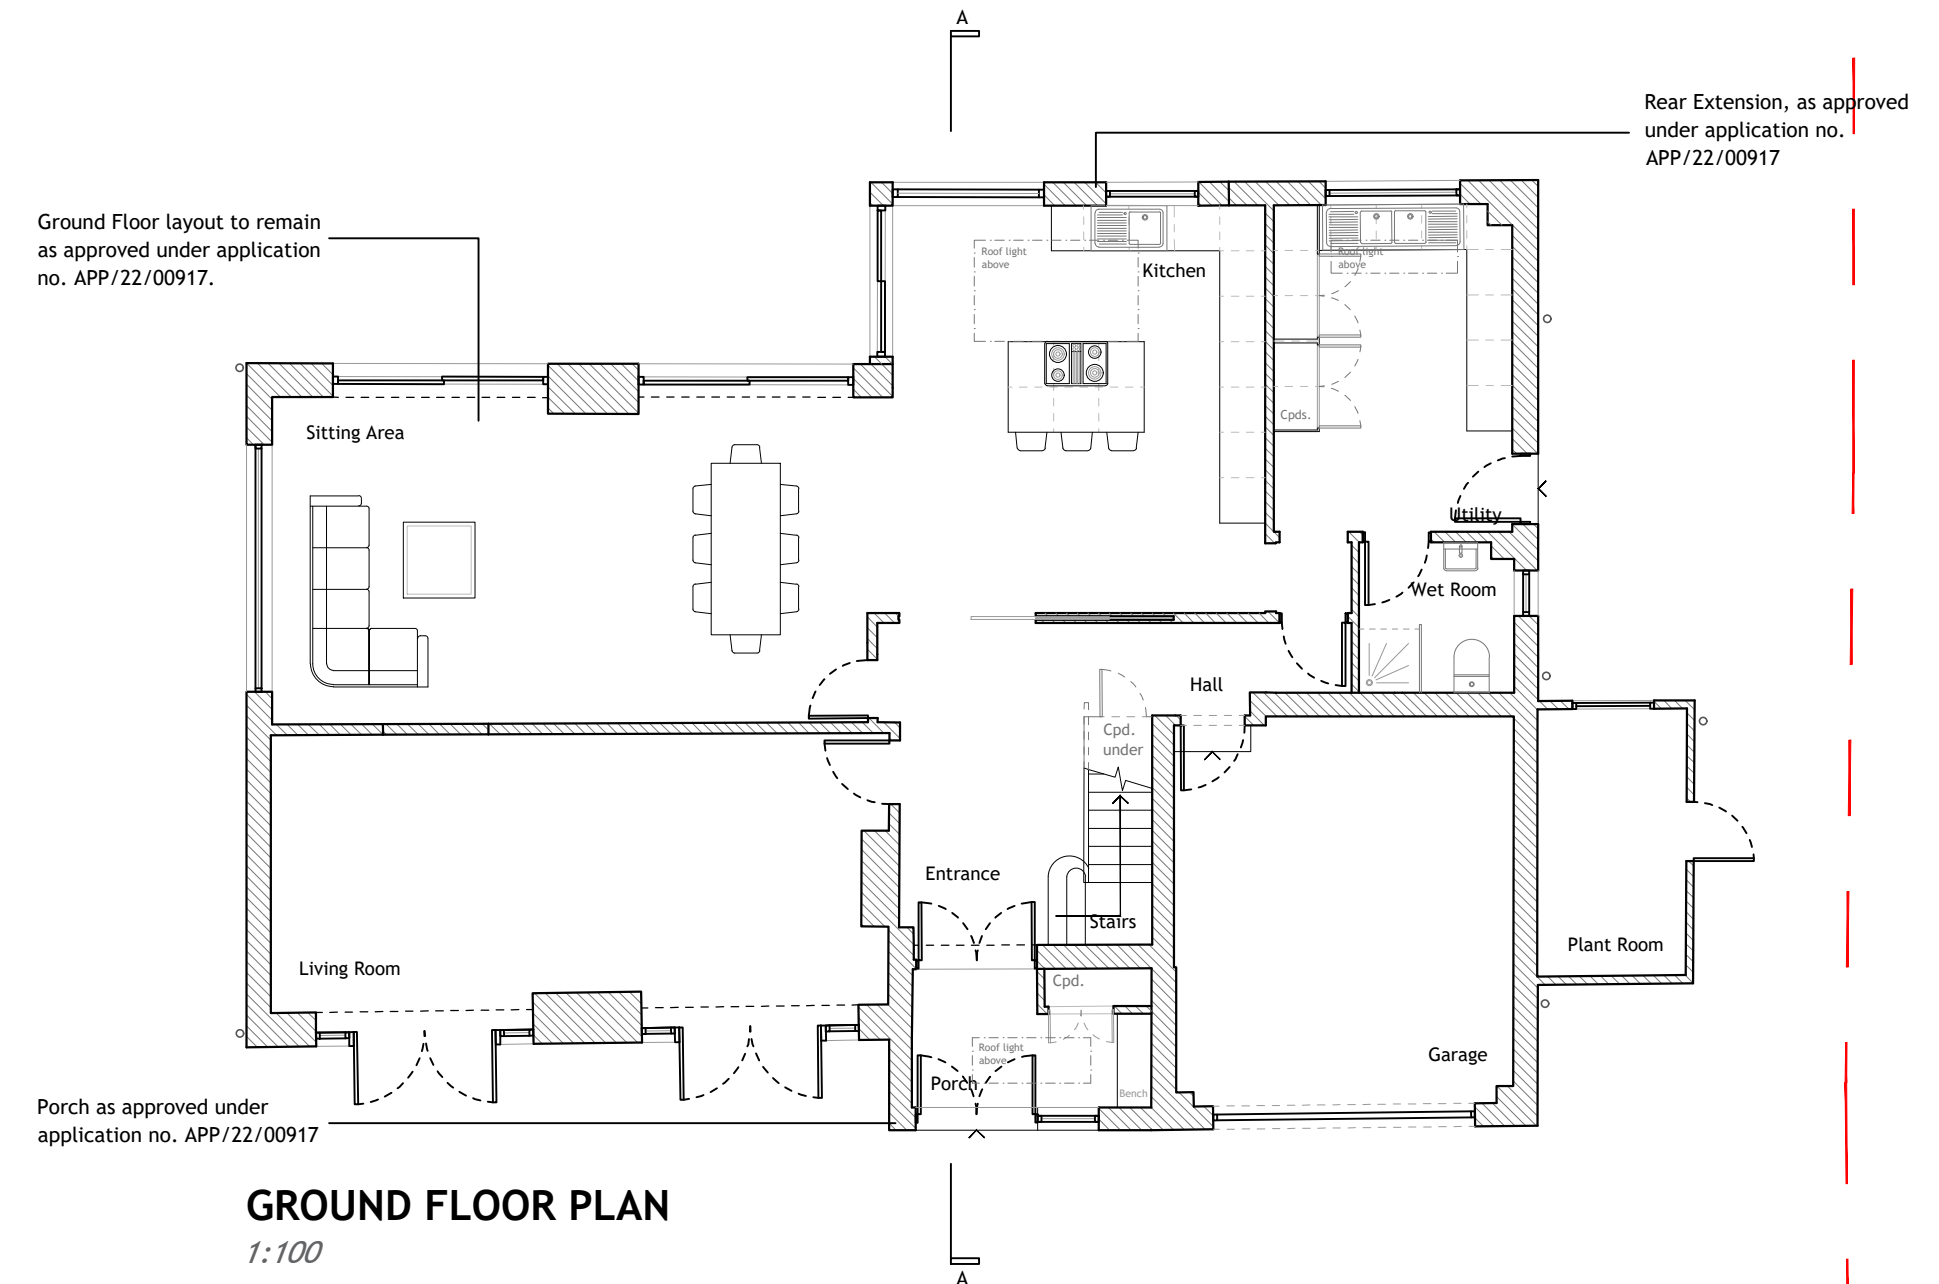

NOTES:

Dimensions to be checked on site before commencing work. Any discrepancies shall be reported to the architect immediately.

Do not scale from these drawings except for planning purposes.

Use figured dimensions only.

Where applicable this drawing is to be read in conjunction with other consultants' drawings.

All drawings to be read in conjunction with specification and all other drawings including structural engineer and mechanical and electrical drawings / specification

hd architects

Helyer Davies Architects Ltd
1 The Old Flour Mill,
Emsworth, PO10 7BT
01243 370 715

www.hdarchitects.co.uk mail@hdarchitects.co.uk

PROJECT
50 Bath Road
Emsworth
Hampshire
PO10 7ER

DRAWING
Proposed Plans, Sections & Elevations

SCALE
as noted @ A1

DATE Feb 2023 **DRAWN** EK

DRAWING NUMBER 22019-02A **REVISION** *