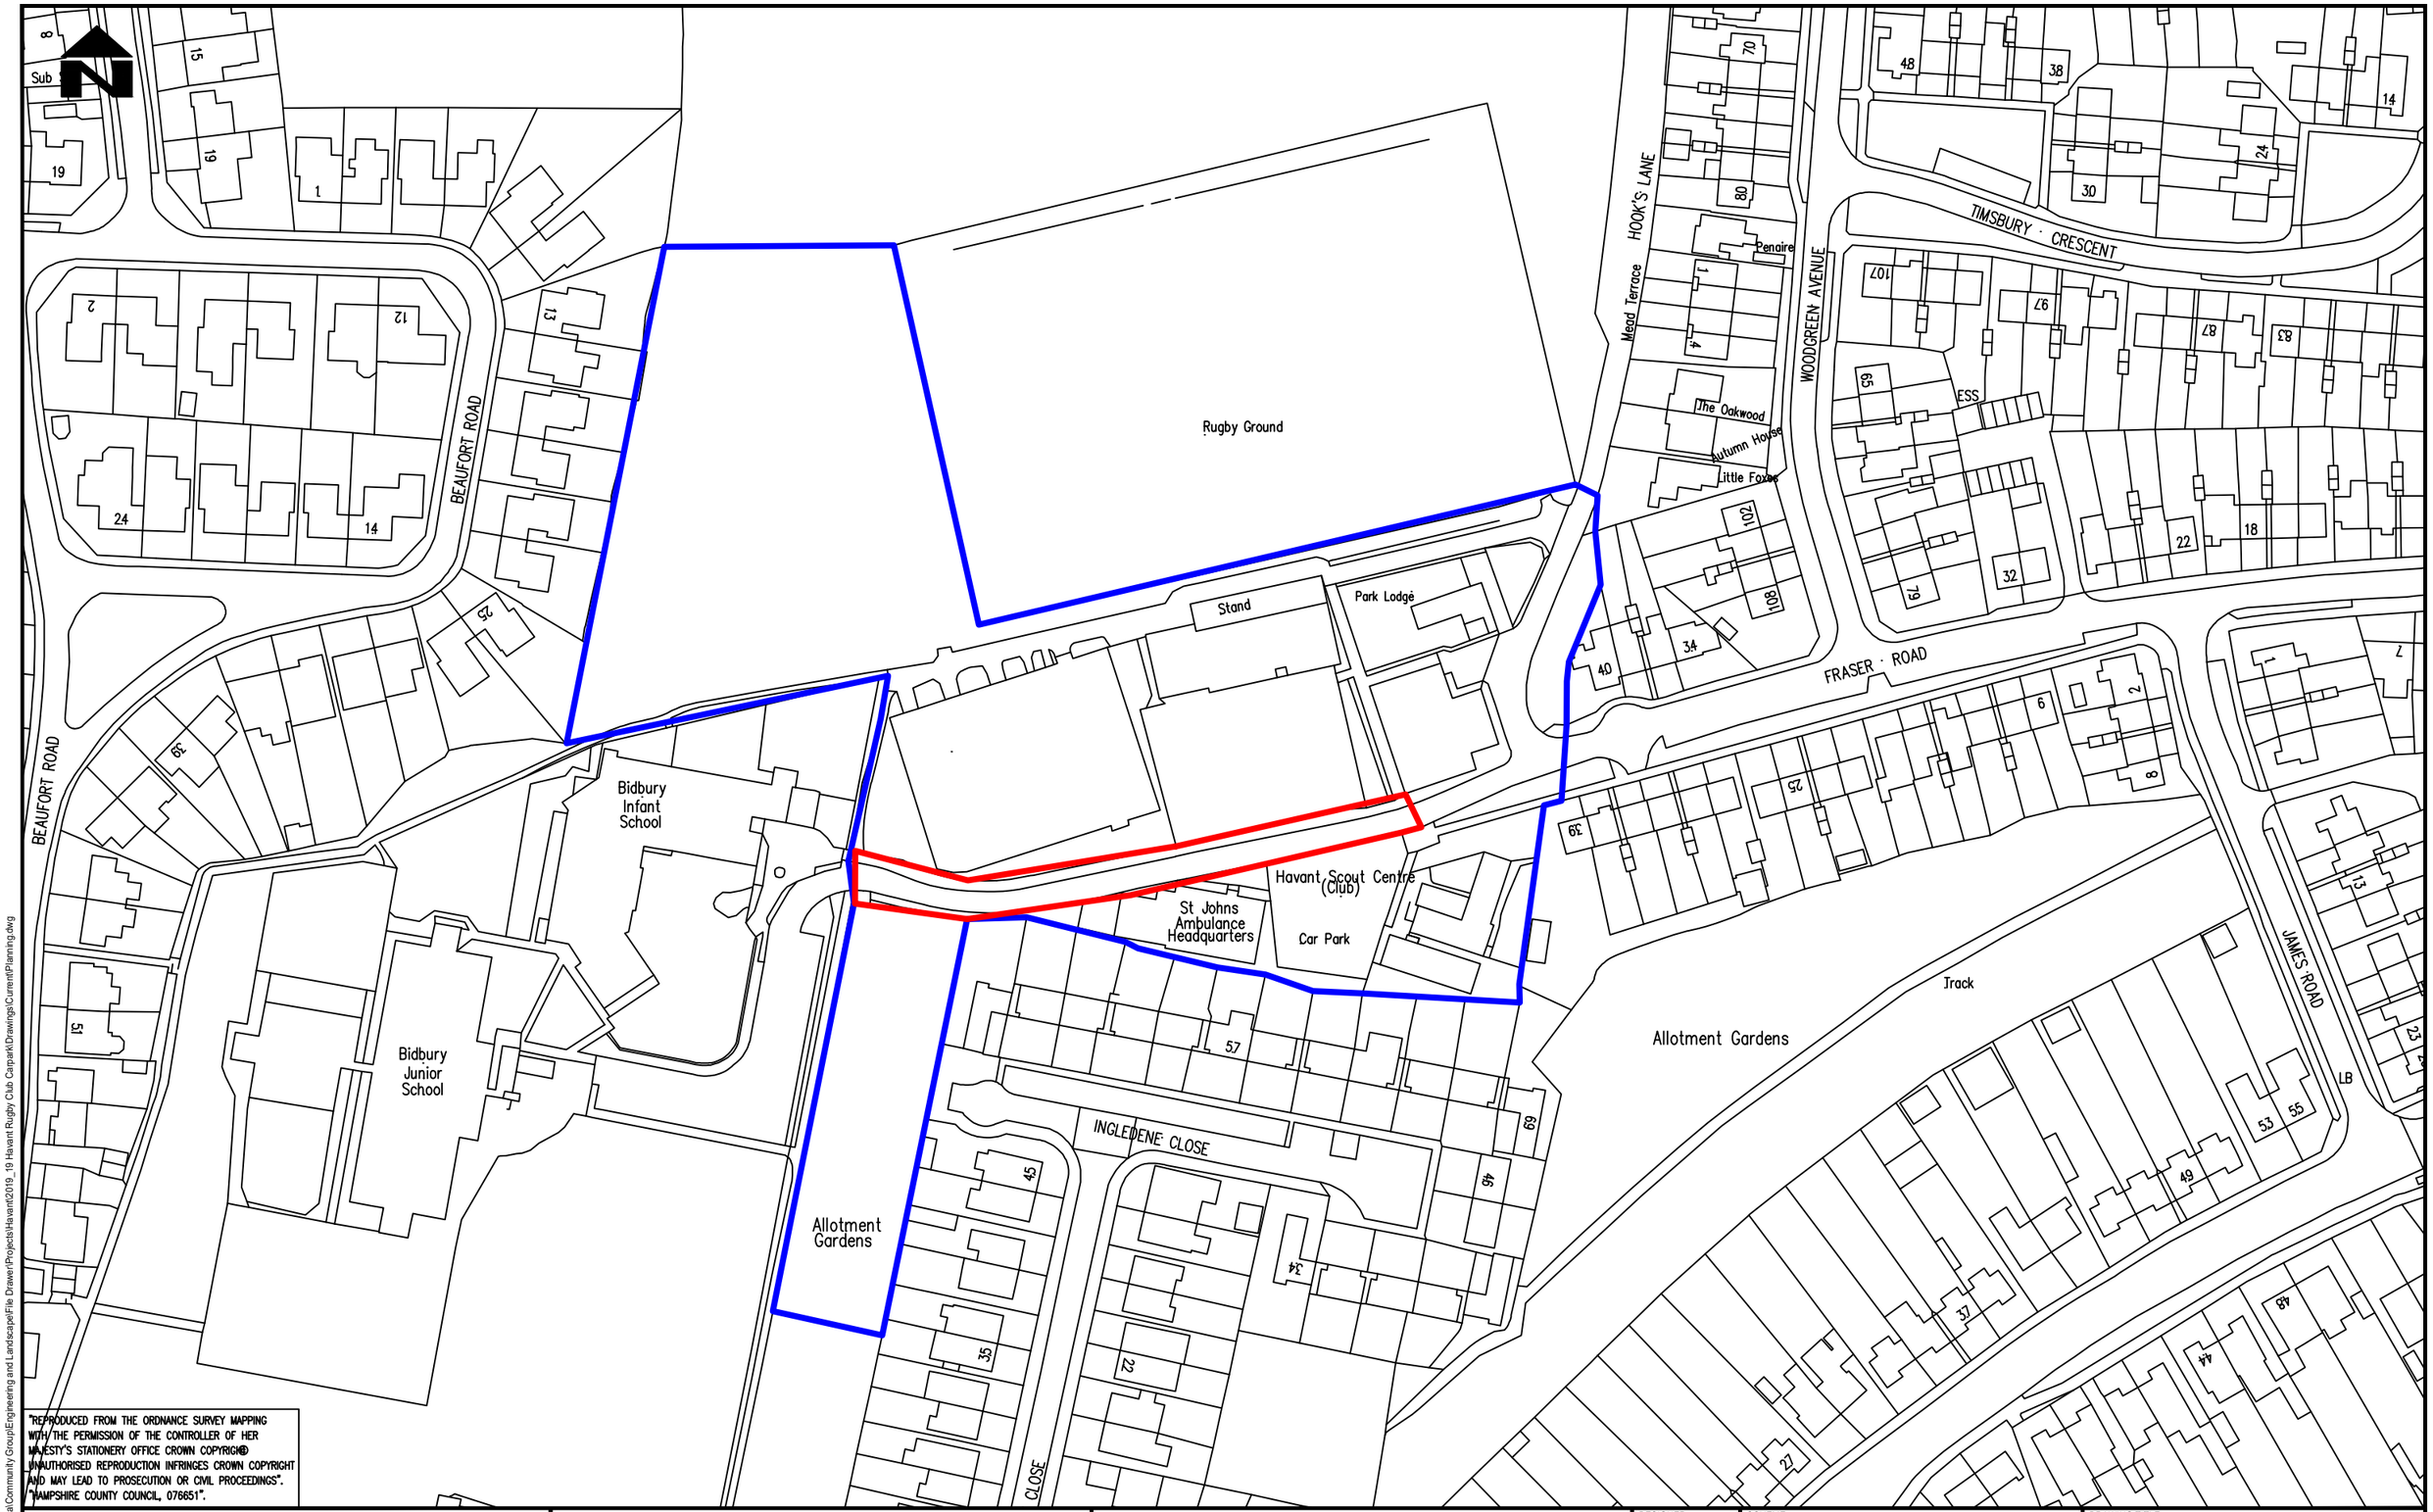

"REPRODUCED FROM THE ORDNANCE SURVEY MAPPING WITH THE PERMISSION OF THE CONTROLLER OF HER MAJESTY'S STATIONERY OFFICE CROWN COPYRIGHT. UNAUTHORISED REPRODUCTION INFRINGES CROWN COPYRIGHT AND MAY LEAD TO PROSECUTION OR CIVIL PROCEEDINGS". "HAMPSHIRE COUNTY COUNCIL, 076651".

REV	AMENDMENTS	DATE	CAD	CHKD	APPD

Havant
BOROUGH COUNCIL
Planning
Civil Engineering and Landscape

Public Service Plaza
Civic Centre Road
Havant. Hants. PO9 2AX
Telephone: (023) 9247 4174
Email: customer.services@havant.gov.uk
Internet: www.havant.gov.uk

DESIGNER: AH	SCHEME: HAVANT RUGBY CLUB MUGA CAR PARK CONVERSION			DRAWING TITLE: Location Plan (Lighting)
CAD: AH				
CHECKED	JOB No.			CAD PLOT: 01/11/2012 11:53:27
APPROVED	SCALE @ A3: 1:1250	DATE: 01.11.2012	SHEET NUMBER	DRAWING NUMBER: 2019_19/009 — REV

FILE LOCATION: J:\HBC\Corporate data\Community Group\Engineering and Landscape\File Drawer\Projects\Havant\2019_19 Havant Rugby Club Carpark\Drawings\Current\Planning.dwg