

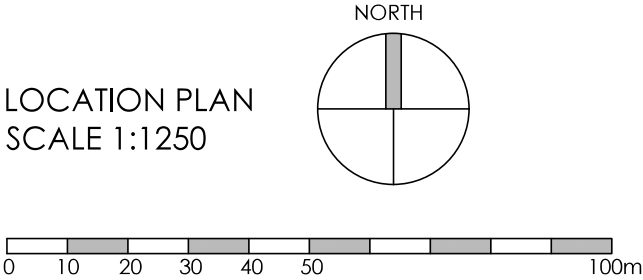
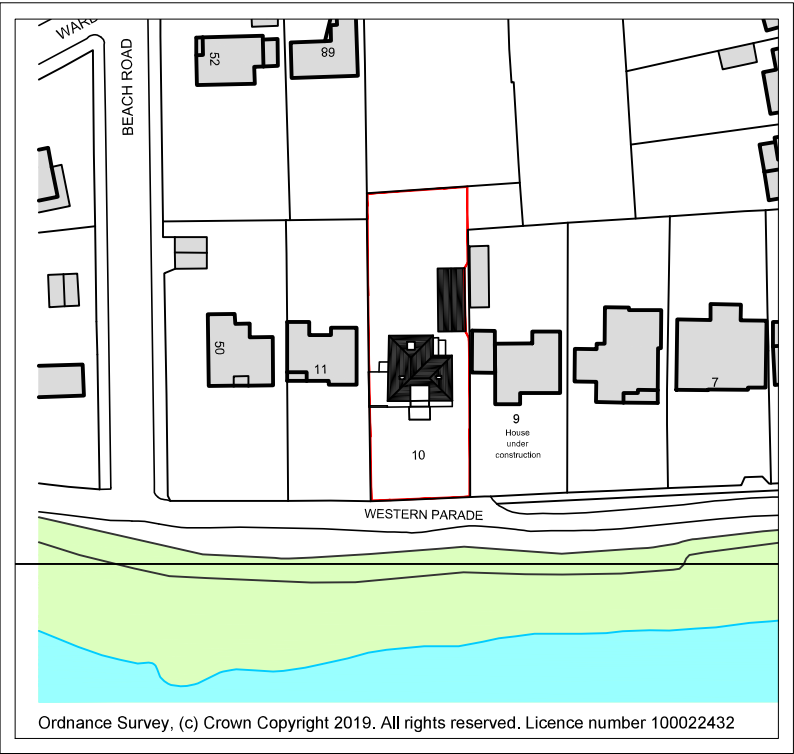


This drawing may be scaled with reference to the scale bar for planning application purposes only. Do not scale for any other purpose, use only annotated dimensions. All dimensions are to be checked by parties using the drawing, and any errors or omissions are to be reported to James Potter Associates Ltd.

Rev.	Date	Note	Author	Checked
-	dd/mm/yy	Note.	XXX	XXX

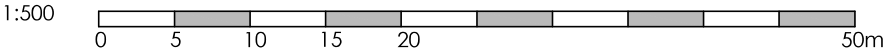

BLOCK PLAN
SCALE 1:500

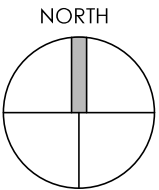

Project	REPLACEMENT DWELLING AT 10 WESTERN PARADE EMSWORTH PO10 7HS					Drawing	BLOCK AND LOCATION PLAN			
						Job-Dwg Number	18065-PL-501		Rev.	-
Client	MR & MRS BROWN					JPA JAMES POTTER ASSOCIATES www.jpa.design JPA - PORTSMOUTH 117 Highland Road, Southsea, Portsmouth, PO4 9DD t. +44(0)2394 002 897				
Status	PLANNING									
Scale	1:500/1:1250		Sheet Size A3							
	Author	RH	Checked	JP	Date					