



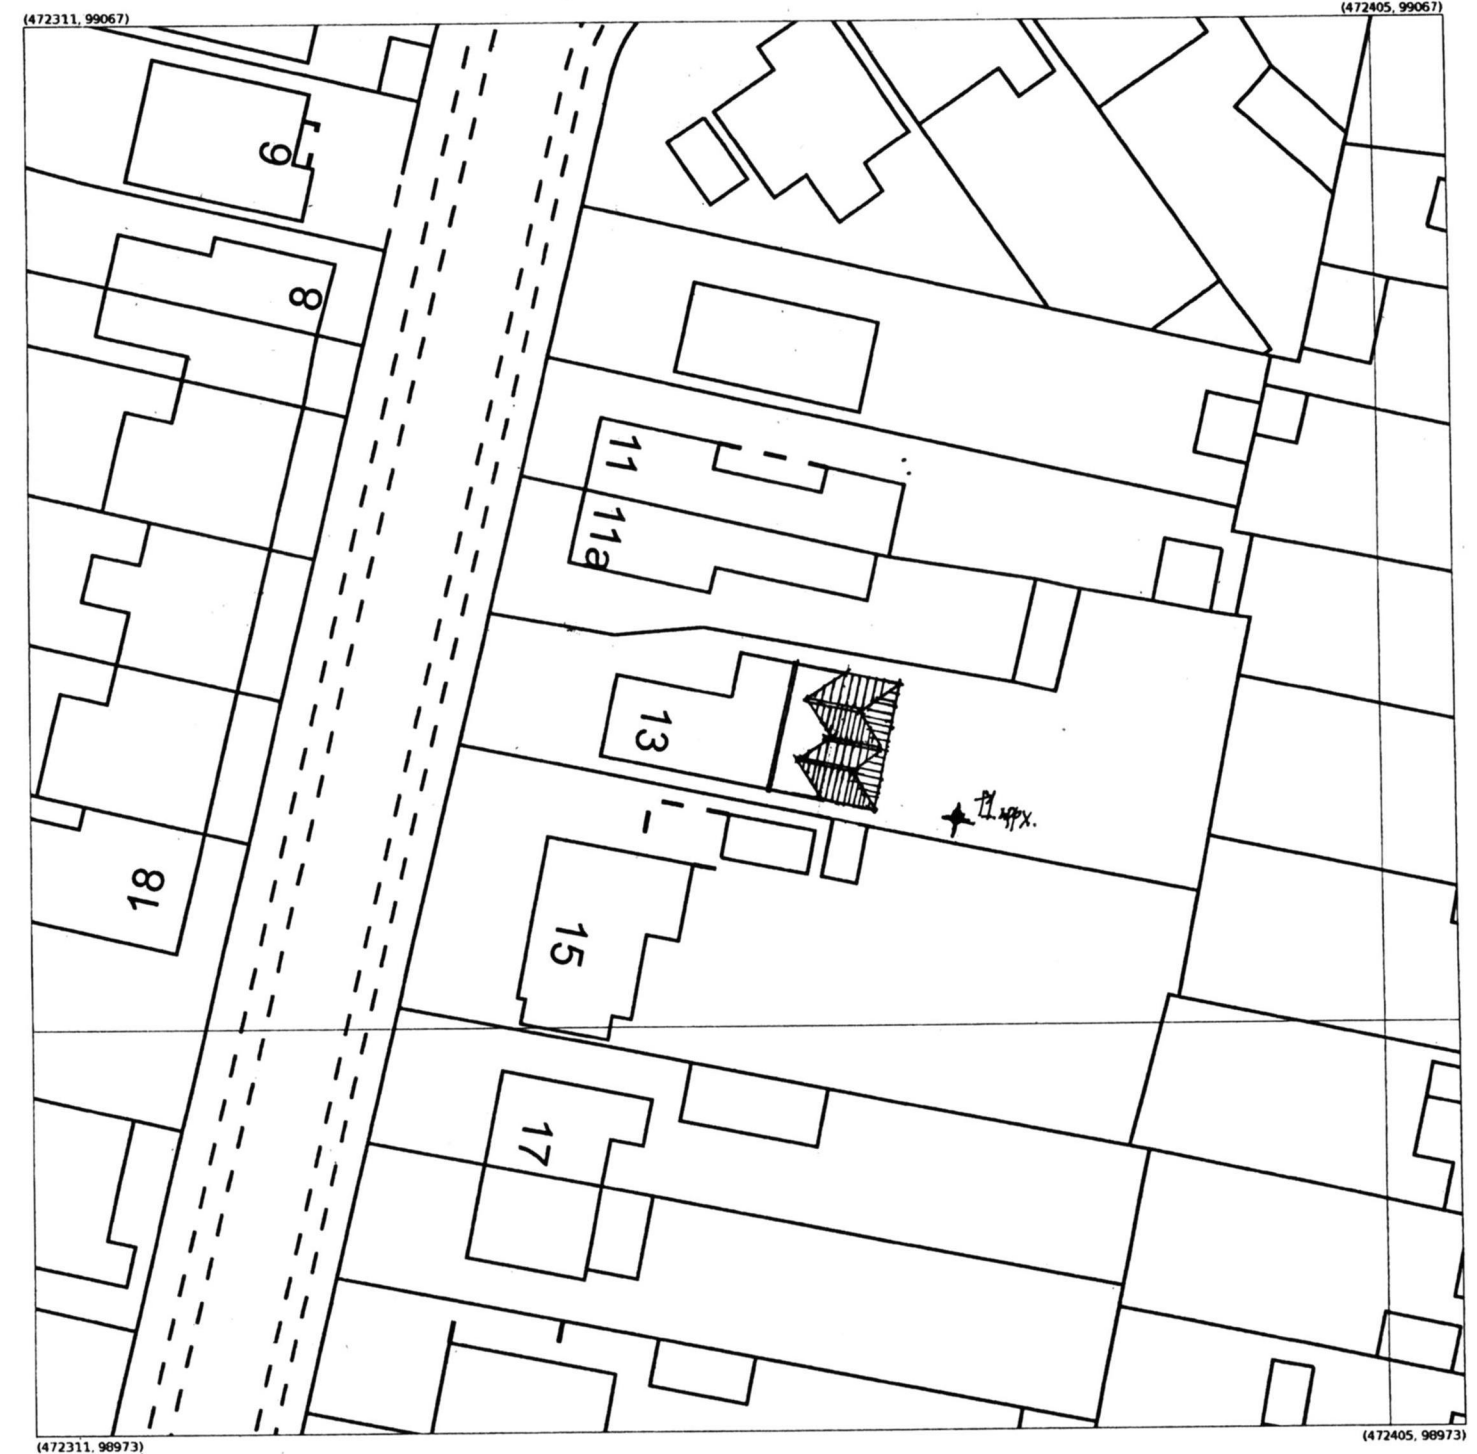

SITE/LOCATION PLAN

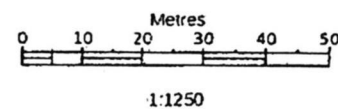


Supplied by: Latitude Mapping Ltd
Reference: O1838643
Centre coordinates: 472293 98976

**PROPOSED TWO STOREY REAR ADDITION.
13, MENGHAM AVENUE, HAYLING IS, HANTS.
FOR MR & MRS V. FOSTER.**

Produced 08 Oct 2021 from the Ordnance Survey MasterMap (Topography) Database and incorporating surveyed revision available at this date.

The representation of a road, track or path is no evidence of a right of way. The representation of features as lines is no evidence of a property boundary.

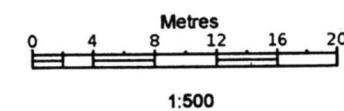

Supplied by: Latitude Mapping Ltd
Licence: © Crown Copyright and
database rights 2021 OS 100038864
Reference: O11501351
Centre coordinates: 472358 99020



13, Mengham Ave, Hayling Island
PO11 9JB

HAVANT BOROUGH COUNCIL
11 OCT 2021
RECEIVED