


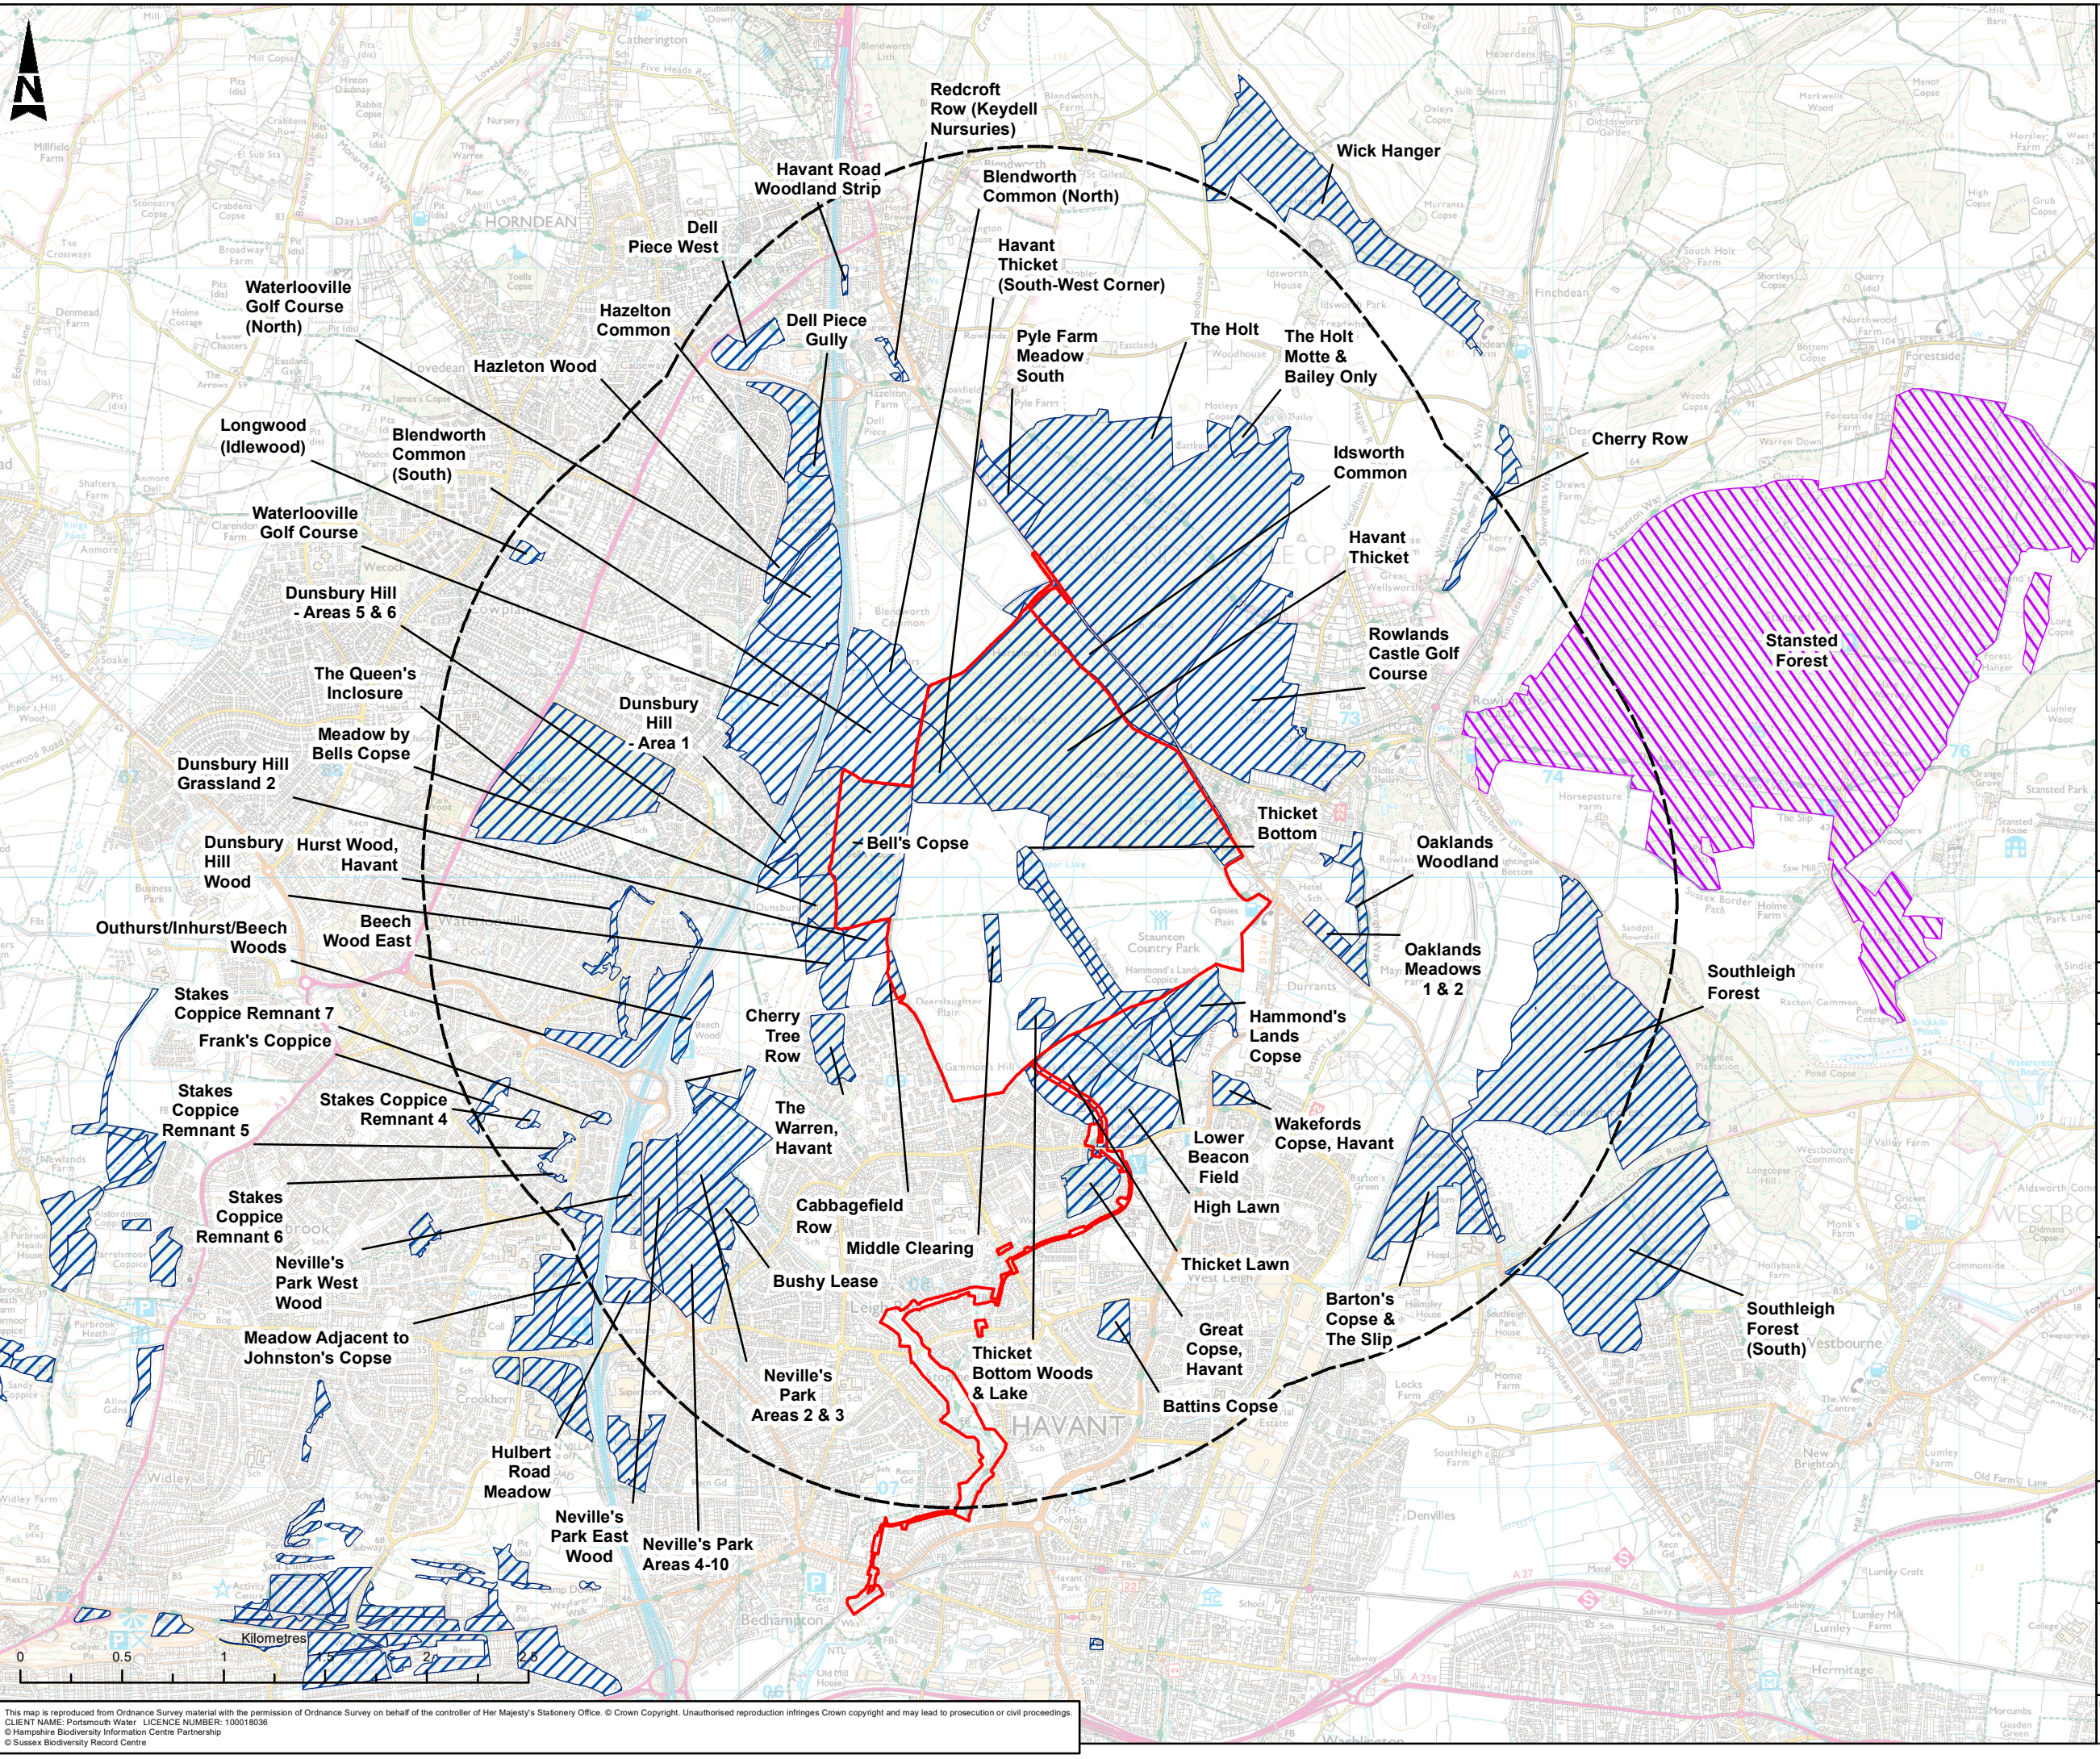

- Red Line Boundary
- 2km Study Area
- Site of Importance for Nature Conservation (SINC)
- Local Wildlife Site (LWS)

C01	FD	KT	CW	LB	PUBLISHED	19/06/2020
Rev	Dm By	Old By	Rev By	Auth By	Description	Date

Aztec West
500 Park Avenue
Almondsbury
Bristol
BS32 4RZ

Tel: +44 (0) 1454 6620000
Fax: +44 (0) 1454 663333
www.atkinsglobal.com

Copyright © Atkins Limited (2020)

Drawing Suitability	Status
PUBLISHED	A1

Contractors Drawing Number:
HTR - ATK - ZZ - ZZ - GS - Z - 0025
Project | Originator | Volume | Location | Type | Role | Number

Telephone: Havant (023) 9249 9888
Fax: Havant (023) 9245 3632
Website: www.portsmouthwater.co.uk
Registered Office: PO Box 8 West Street
Havant Hampshire PO9 1LG
REGISTERED IN ENGLAND No. 2536455


Project Ref. No	Sheet	Scale	Sheet Size
5169117	1 of 1	1:30,000	A3

Project Title
HAVANT THICKET RESERVOIR

Drawing Title
**NON-STATUTORY DESIGNATIONS
WITHIN 2KM OF THE RESERVOIR**

Portsmouth Water Drawing Number	Rev
	C01

This map is reproduced from Ordnance Survey material with the permission of Ordnance Survey on behalf of the controller of Her Majesty's Stationery Office. © Crown Copyright. Unauthorised reproduction infringes Crown copyright and may lead to prosecution or civil proceedings.
CLIENT NAME: Portsmouth Water LICENCE NUMBER: 100018036
© Hampshire Biodiversity Information Centre Partnership
© Sussex Biodiversity Record Centre

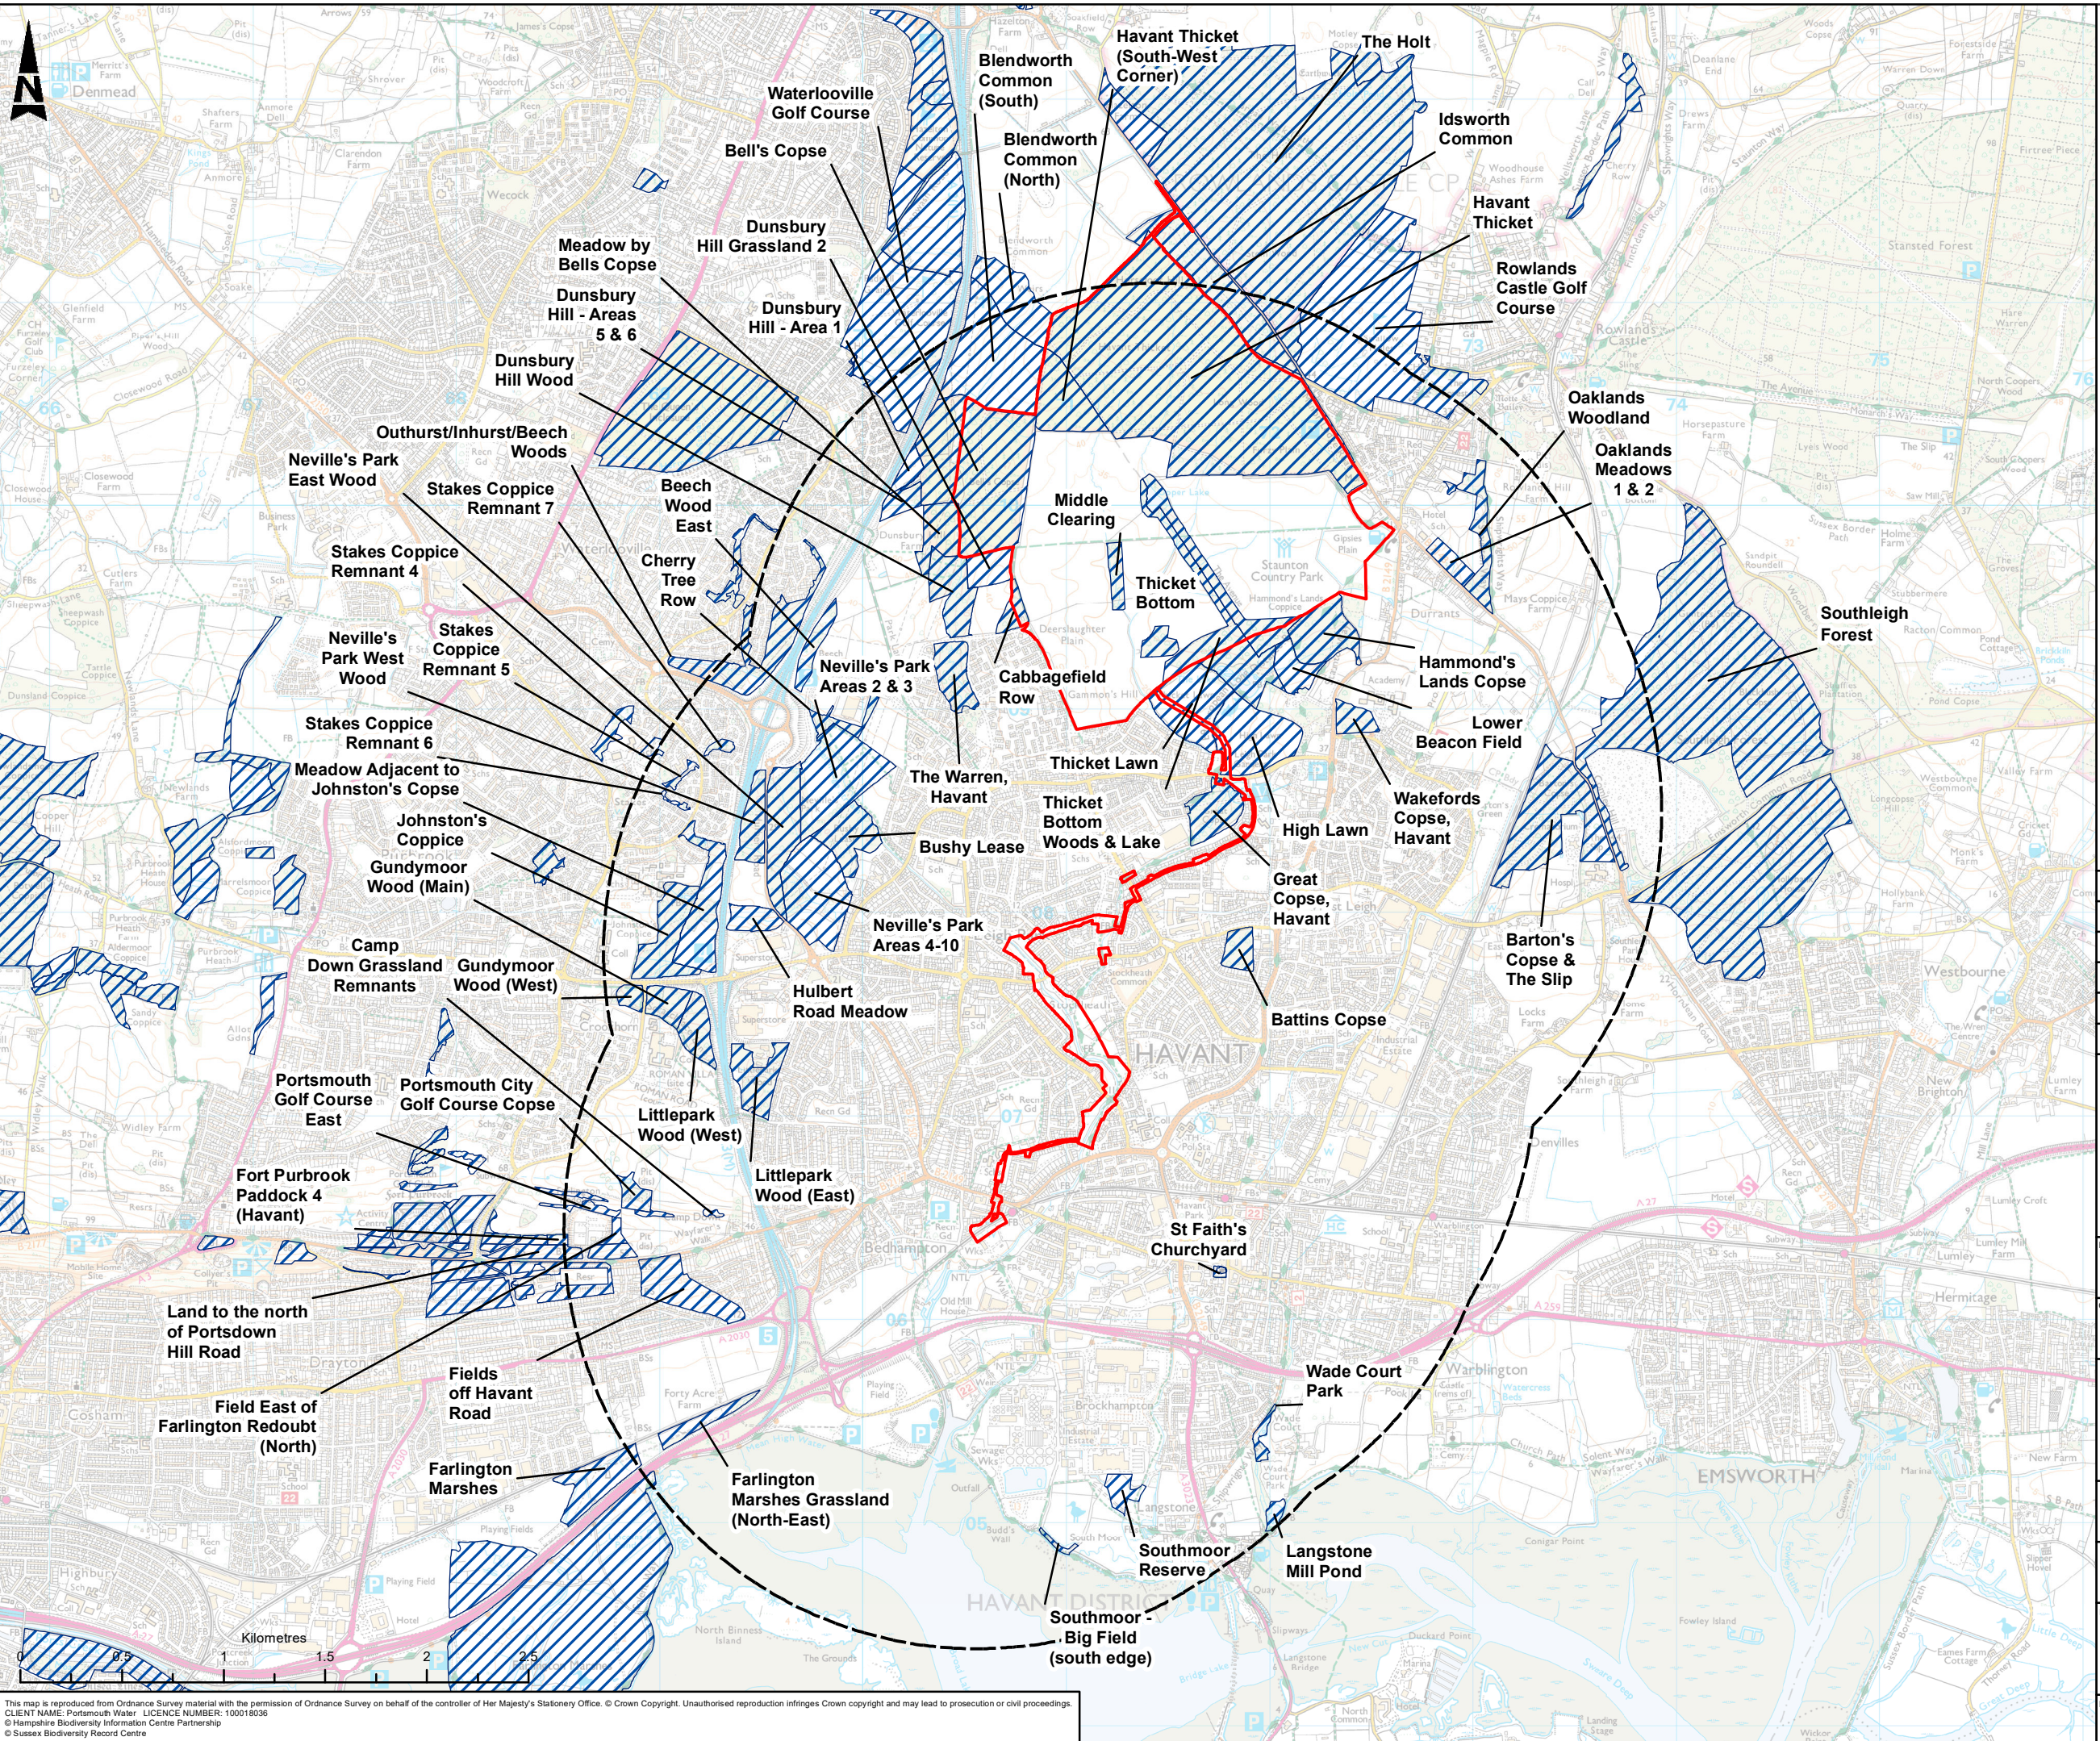

- Red Line Boundary
- 2km Study Area
- Site of Importance for Nature Conservation (SINC)

C01	FD	KT	CW	LB	PUBLISHED		19/09/2020
Rev	Dn By	Old By	Rev By	Auth By	Description		Date

Member of the SNC-Lavalin Group

Aztec West
500 Park Avenue
Almondsbury
Bristol
BS32 4RZ

Tel: +44 (0) 1454 662000
Fax: +44 (0) 1454 663333
www.atkinsglobal.com

Copyright © Atkins Limited (2020)

Drawing Suitability	Status
PUBLISHED	A1

Contractors Drawing Number:
HTR - ATK - ZZ - ZZ - GS - Z - 0084
Project | Originator | Volume | Location | Type | Role | Number

Telephone: Havant (023) 9249 9888
Fax: Havant (023) 9245 3632
Website: www.portsmouthwater.co.uk
Registered Office: PO Box 8 West Street
Havant Hampshire PO9 1LG
REGISTERED IN ENGLAND No. 2536455

Project Ref. No	Sheet	Scale	Sheet Size
5169117	1 of 1	1:30,000	A3

Project Title
HAVANT THICKET RESERVOIR

Drawing Title
**NON-STATUTORY DESIGNATIONS
WITHIN 2KM OF THE PIPELINE**

Portsmouth Water Drawing Number	Rev
	C01

This map is reproduced from Ordnance Survey material with the permission of Ordnance Survey on behalf of the controller of Her Majesty's Stationery Office. © Crown Copyright. Unauthorised reproduction infringes Crown copyright and may lead to prosecution or civil proceedings.
CLIENT NAME: Portsmouth Water LICENCE NUMBER: 100018036
© Hampshire Biodiversity Information Centre Partnership
© Sussex Biodiversity Record Centre