


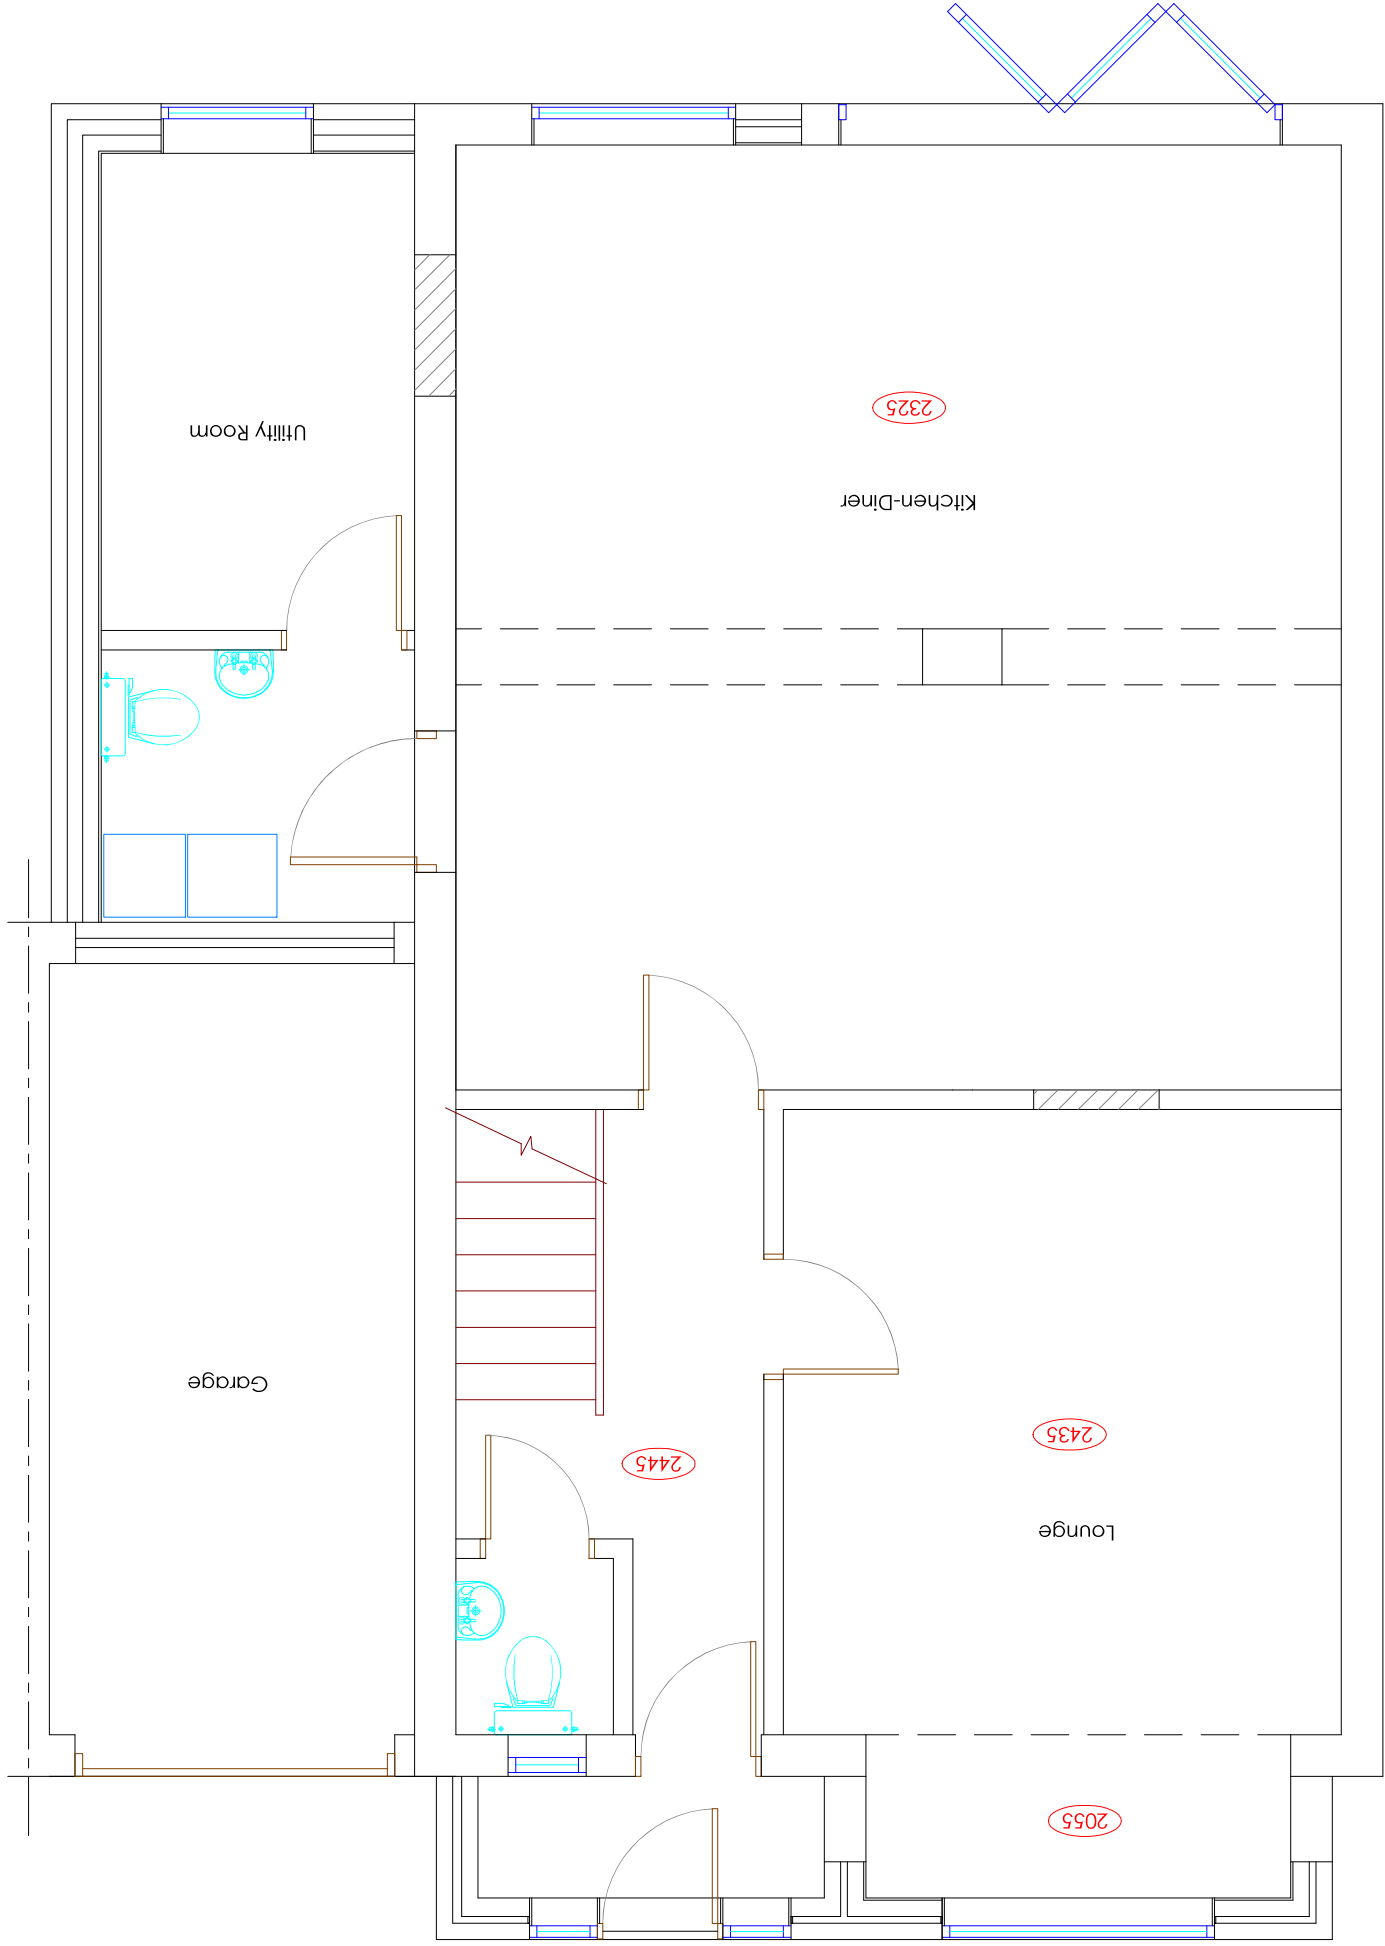

Copyright is reserved by GBS Designs and is issued on the condition that it is not copied or disclosed by or to any unauthorised persons without prior consent in writing from GBS Designs.

All dimensions to be checked on site

All structural elements to be specified by a suitably qualified structural engineer.

REV	DESCRIPTION	DRAWN	DATE	Scale Bar	Drawing Ref	Drawing Title
-	Initial design	GBS	27.11.20	0 1 2	14KENCLO 06	14 Kendal Close
					Scale at A1	Scale at A3
					N/A	1:50
					Date	27 NOV 2020
					Drawn by	GBS
						PO8 8ET



CAD - ARCHITECTURE - DESIGN

6 Shillinglee Waterlooville
Hampshire PO7 5RW
Tel 023 9225 8315
www.gbsimages.co.uk